




This drawing and its contents are the strict copyright of Architectura Design. No reproduction without permission. Do not scale. Written dimensions to be used where given. All dimensions and details to be checked on site. FOR PLANNING PURPOSES ONLY

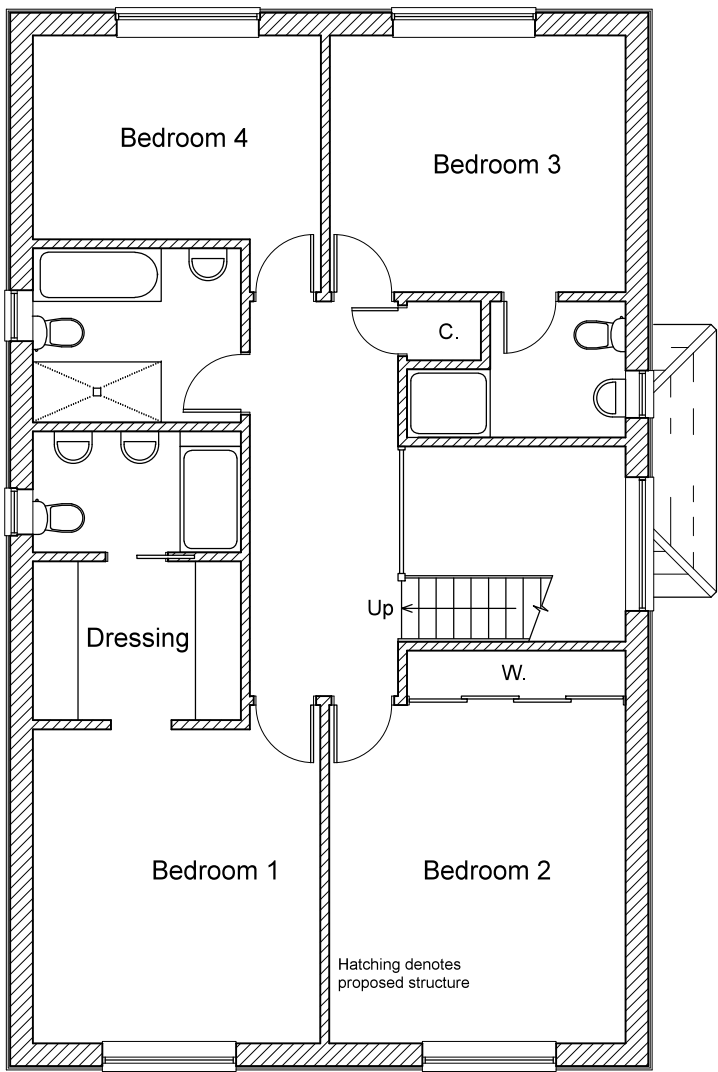


First Floor Plan

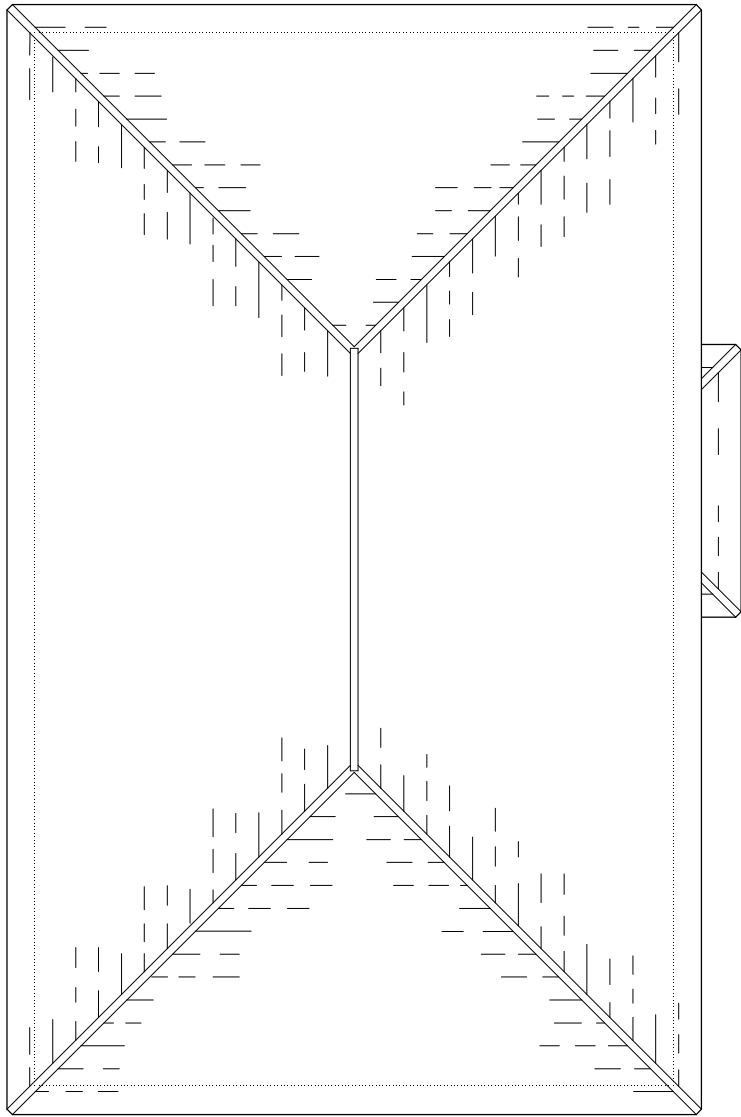

Roof Plan

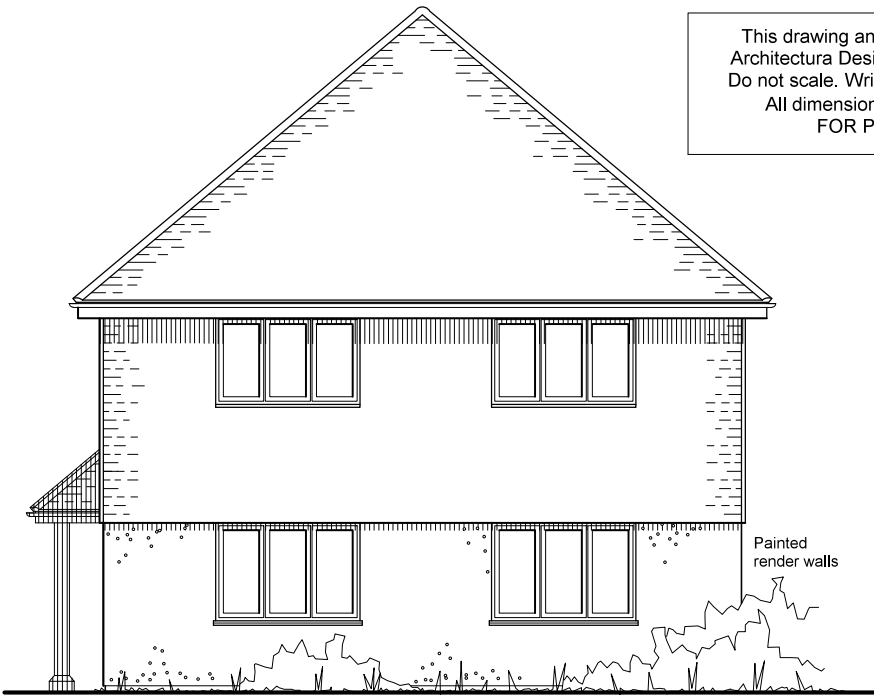

North Elevation

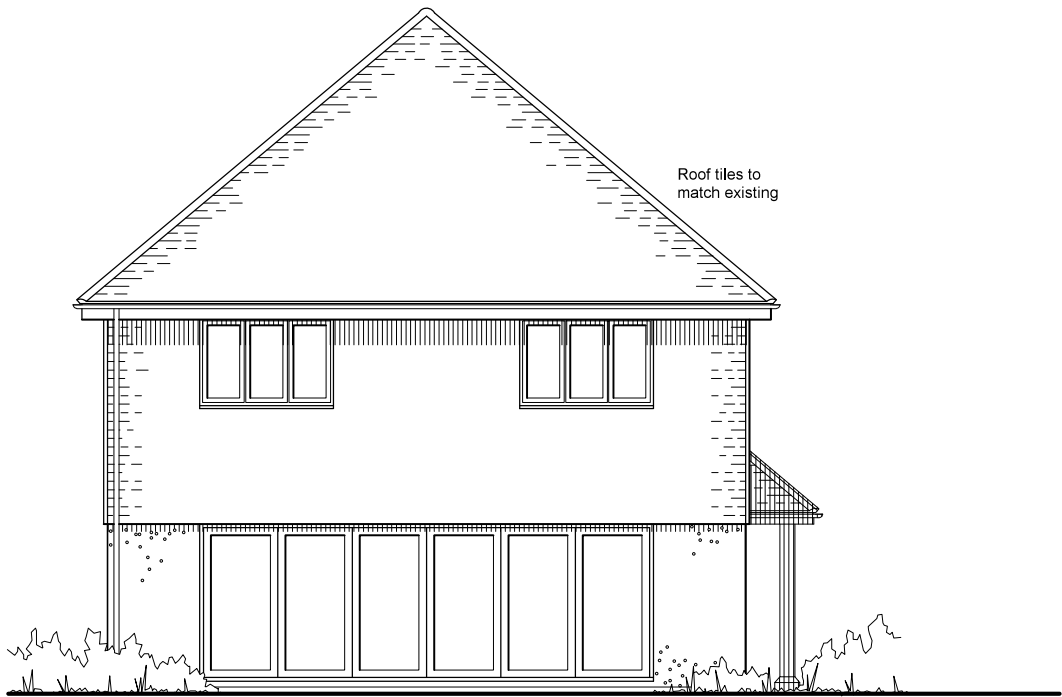

South Elevation



Ar c h i t e c t u r a
Architectural Design & Drawing Service
Design

Proposed Extension and Alterations
at 24 Outerwyke Road, Bognor Regis
for Mr and Mrs J Gerard

Drawing P02 November 2019 Scale 1:100 @ A3
Planning Drawing - First Floor & Roof Plan & Elevations