



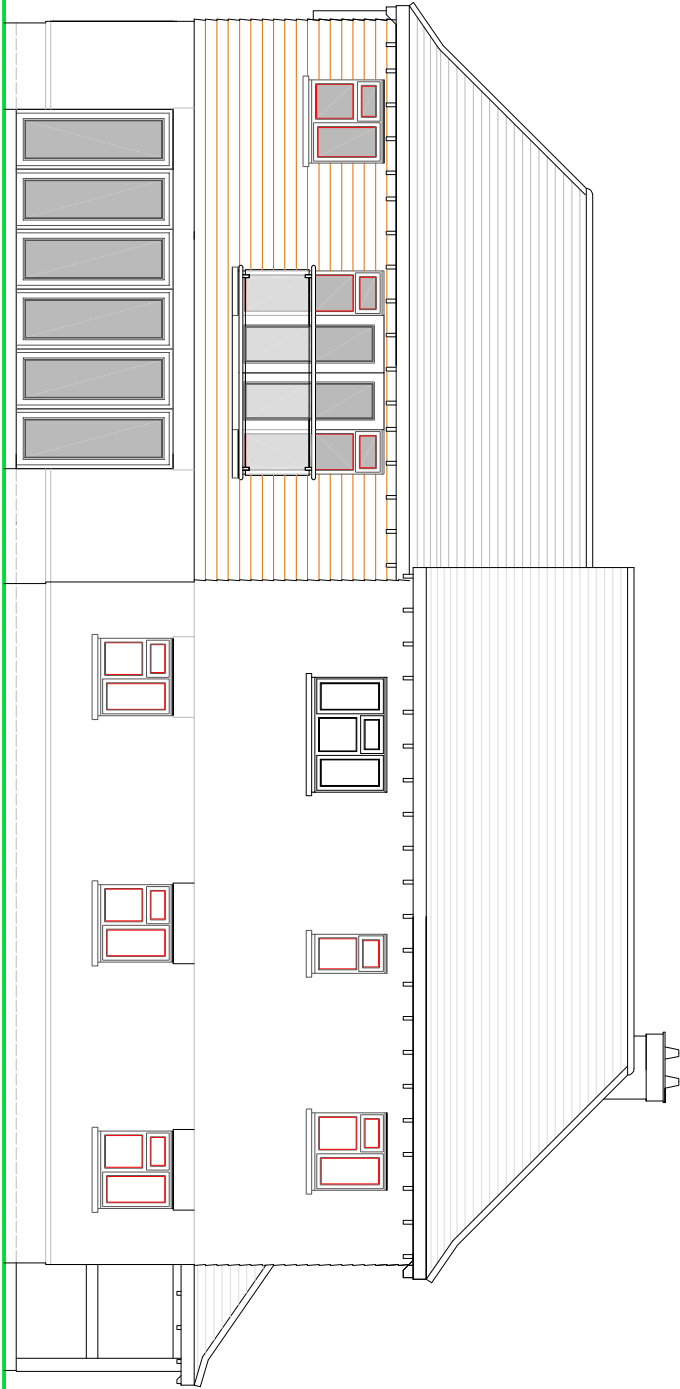

SIDE ELEVATION

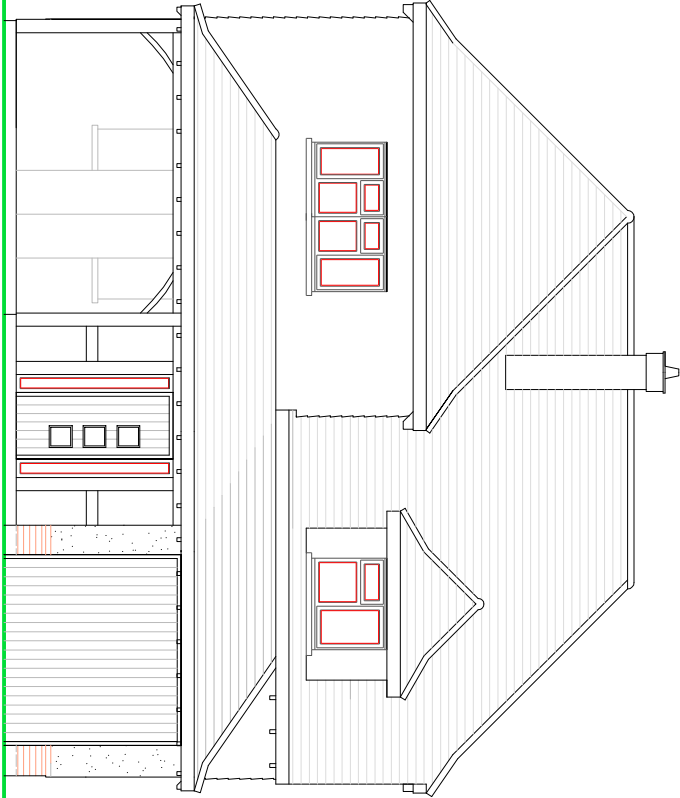


FRONT ELEVATION

NOTES

ROOF - Plain concrete tiles.

WALLS - Mixture of face brick, painted render and stained weatherboarding cladding above.

WINDOWS/DOORS - Hardwood framed double glazed units.

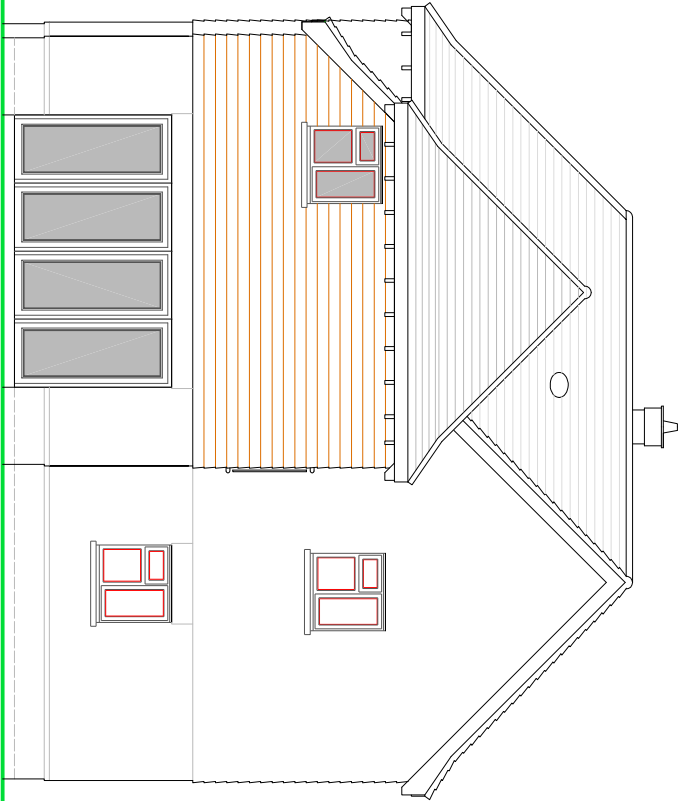


REAR ELEVATION



SIDE ELEVATION

PROPOSED ELEVATIONS

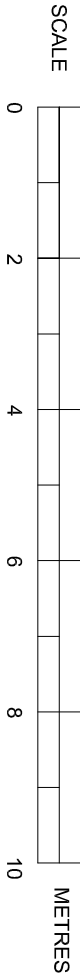

**SUSSEX BUILDING CONSULTANCY LIMITED**

2 SECOND AVENUE, FELPHAM,  
BOGNOR REGIS, WEST SUSSEX.

SCALE - 1/100 REV - C DATE - 31/10/2017

LABC

partner

3 MARSHCOTE ROAD  
BOGNOR REGIS  
TEL - (01243) 861576