


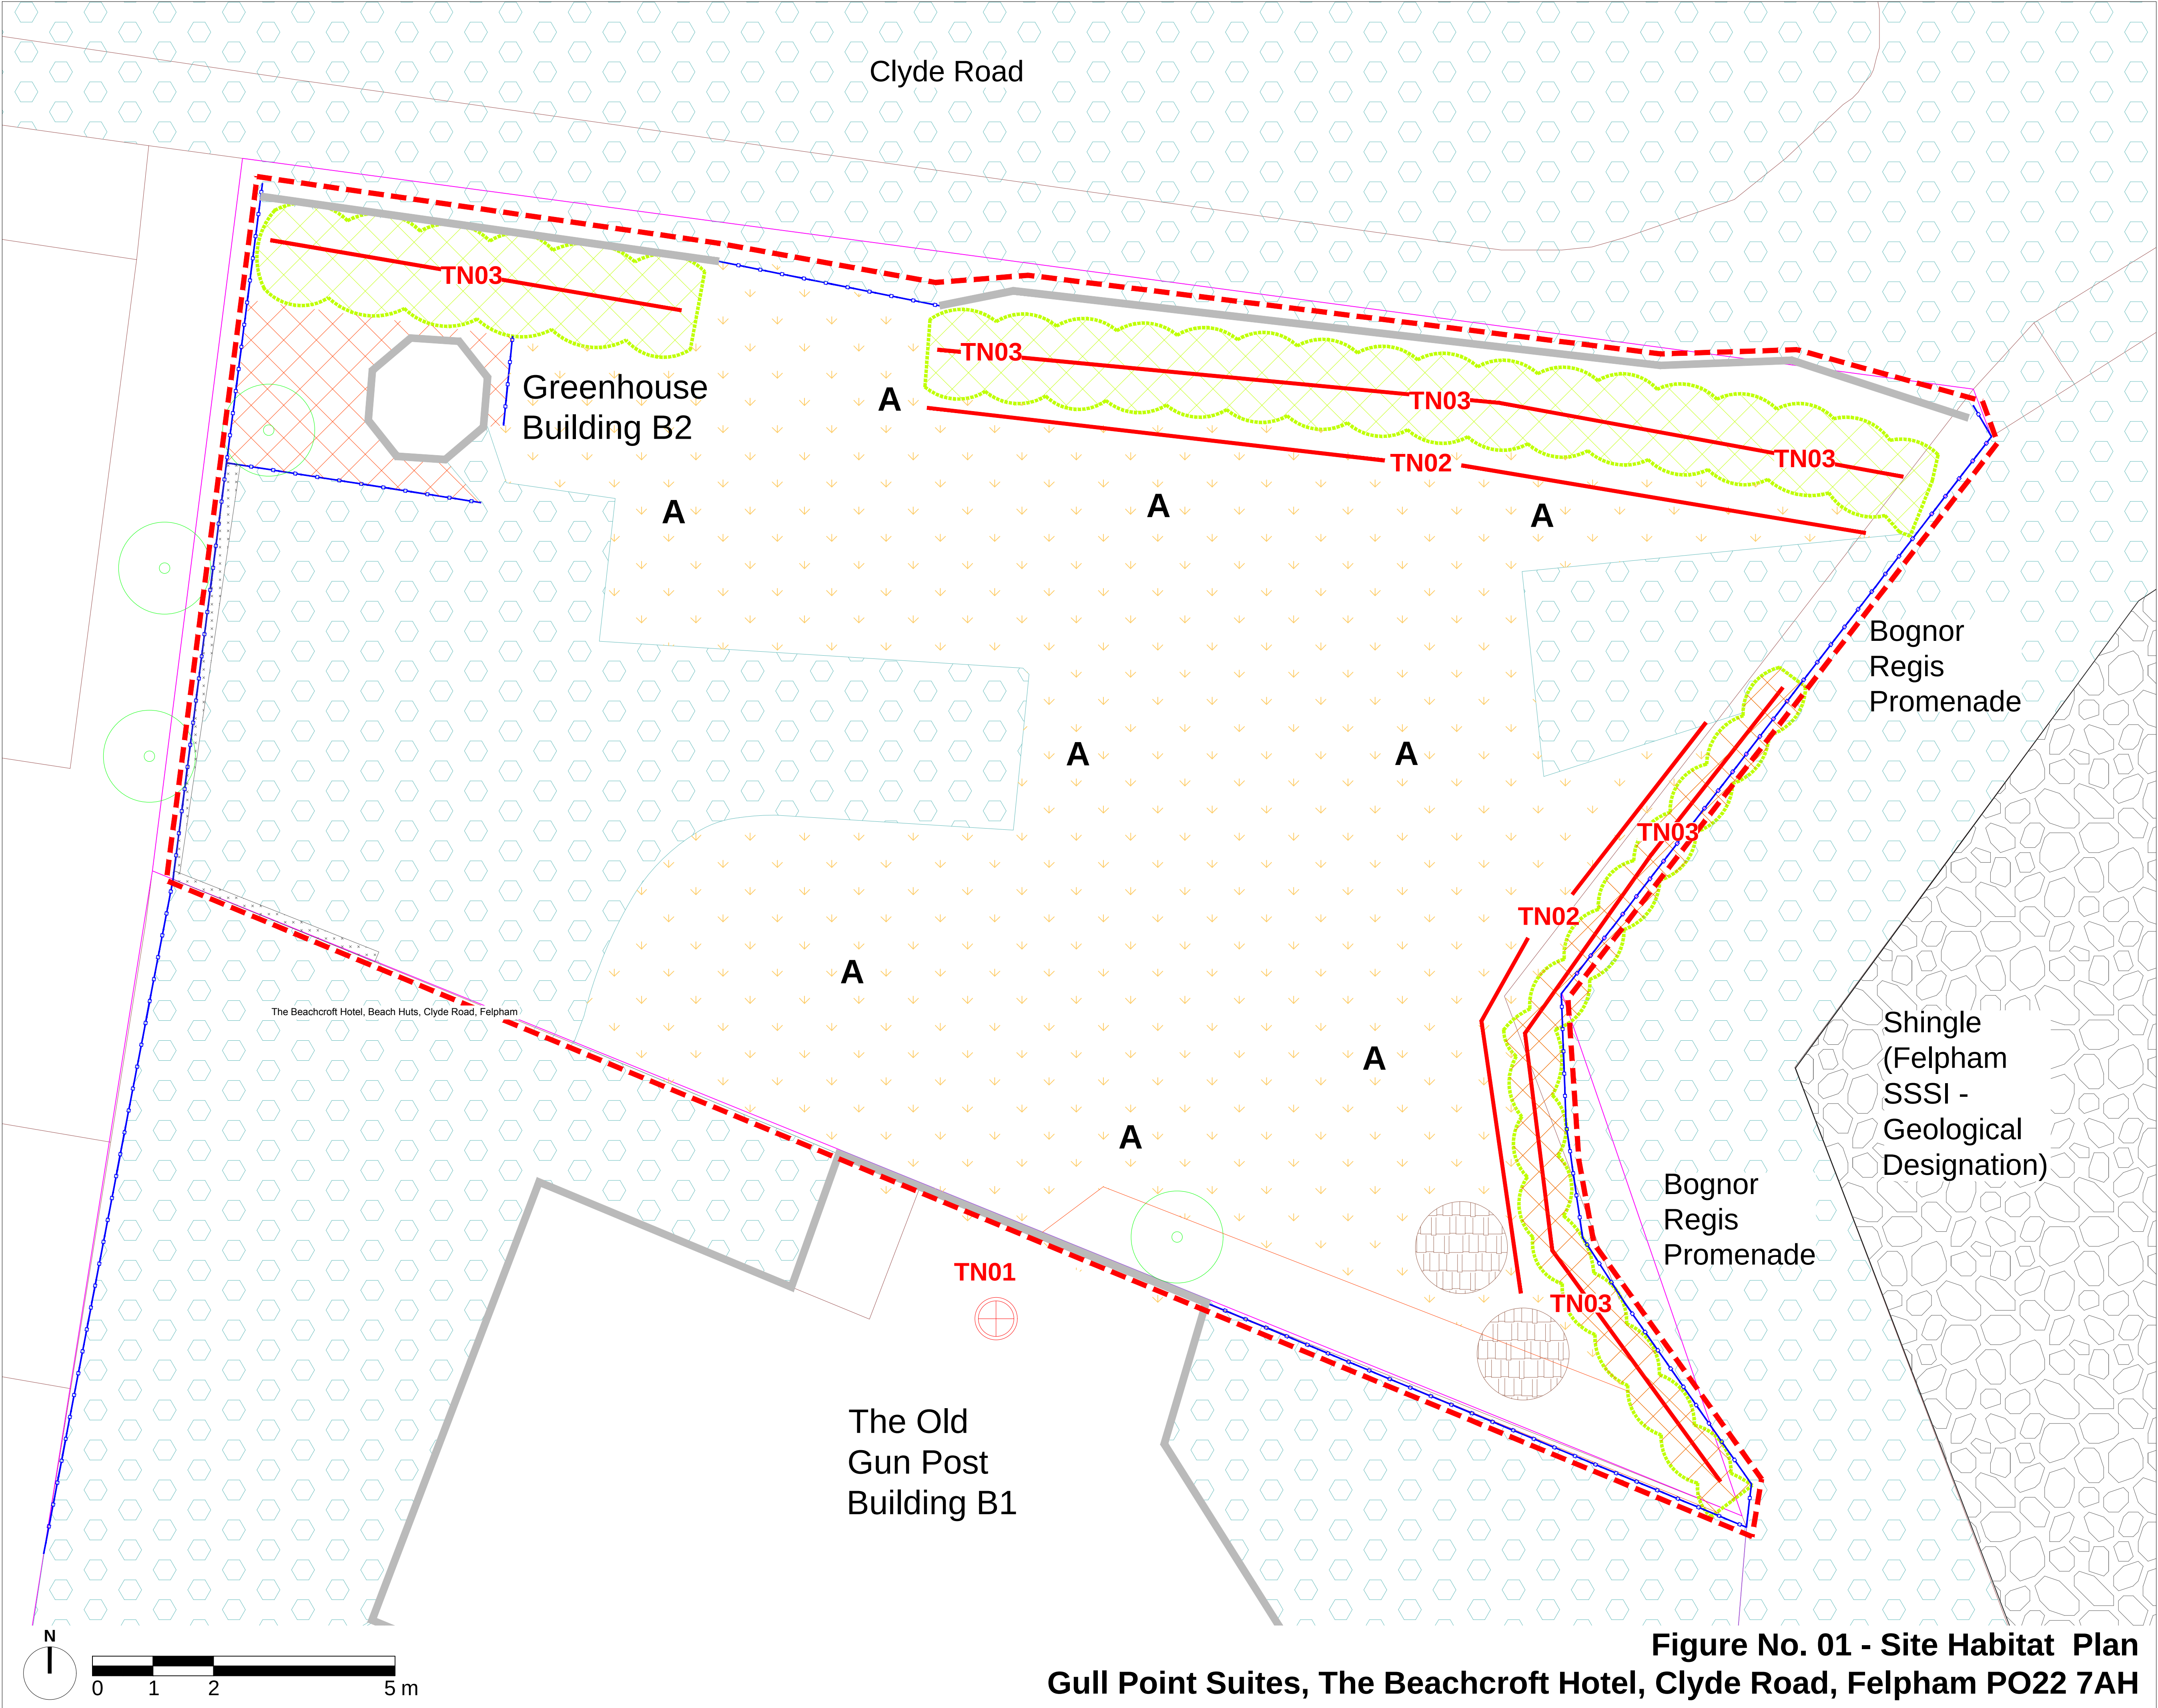

Legend

- Development Site Boundary / Survey Area.
- TN01 Target Notes.
- Existing Buildings and Walls.
- Fence.
- Intact Ornamental Hedge.
- Amenity Grassland.
- Introduced Shrub.
- Bare/Hard Ground.
- Scattered Trees.
- Ephemeral/Short Perennial Vegetation.
- Compost Bins.
- Shingle Beach.

Notes: The original of this drawing was produced in colour- a monochrome copy should not be relied upon. Habitat areas are indicative and for information only - please do not scale from this drawing.

PLANNING ISSUE

Rev	Description	Date	Initials
01	Planning Issue	23.10.17	GS
00	Planning Issue	10.10.17	GS



LIZARD
Landscape Design and Ecology

The Old Bank, 34 South Street, Tarring, Worthing, West Sussex, BN14 7LH
T: 01903 216533 E: lizardlandscape@btconnect.com W: lizardlandscapeecology.com

Project Title and Location		
The Beach Huts, Clyde Road, Felpham		
Client		
The Beachcroft Hotel Ltd		
Drawing Title		
Site Habitat Plan		
Scale	Drawn	Date
1:50@A1	GS	10.10.2017
	Approved	
	JJ	
Drawing No.	Revision	
LLD1268-ECO-FIG-001	01	
CAD Filename		
LLD1268/CAD/ECOLOGY		

Figure No. 01 - Site Habitat Plan
Gull Point Suites, The Beachcroft Hotel, Clyde Road, Felpham PO22 7AH