


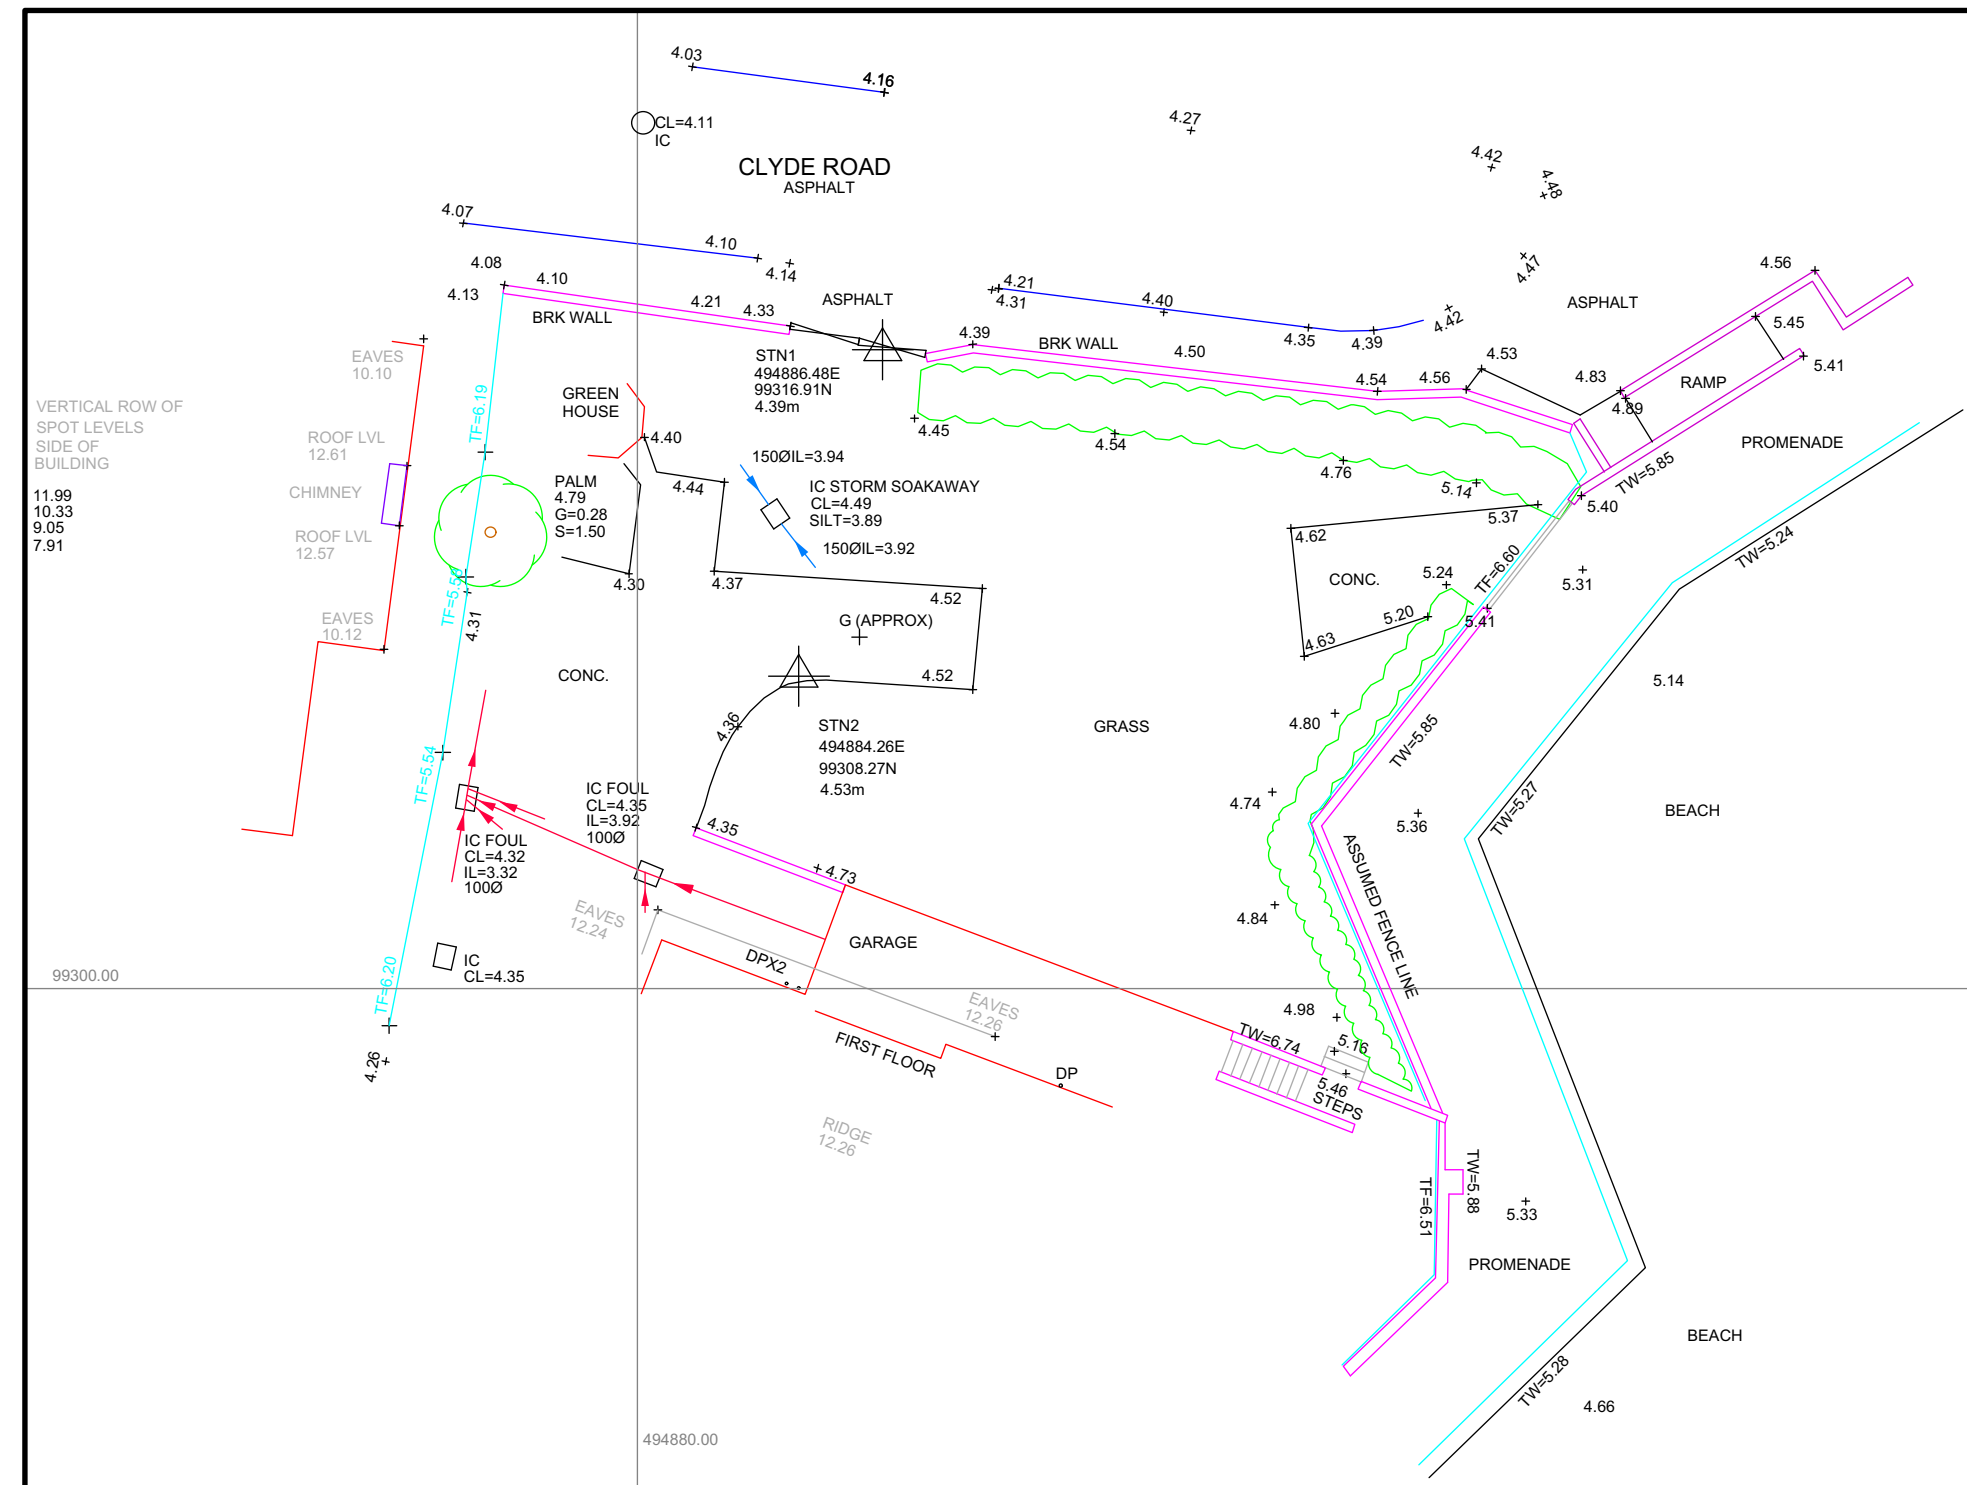

Site Survey

Scale 1 : 200