




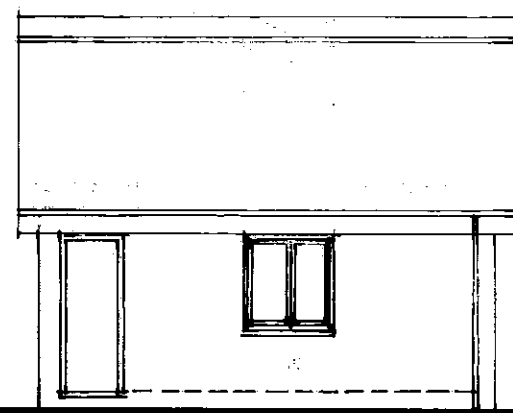


SOUTH ELEVATION

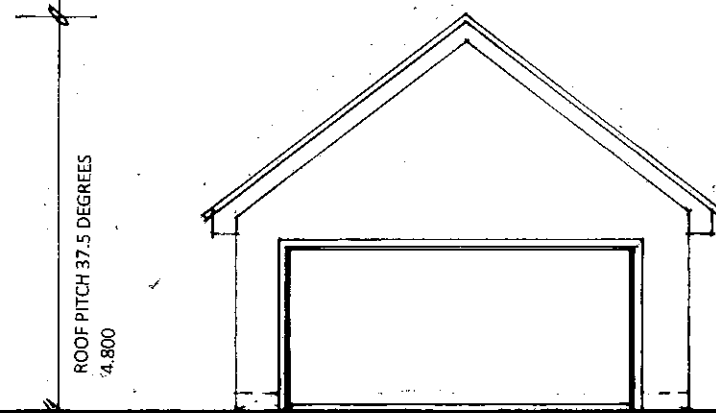

EAST ELEVATION

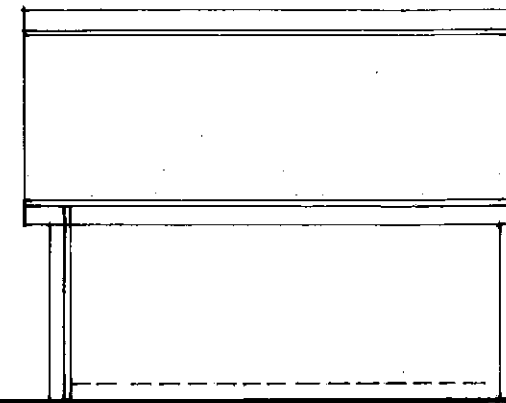


NORTH ELEVATION

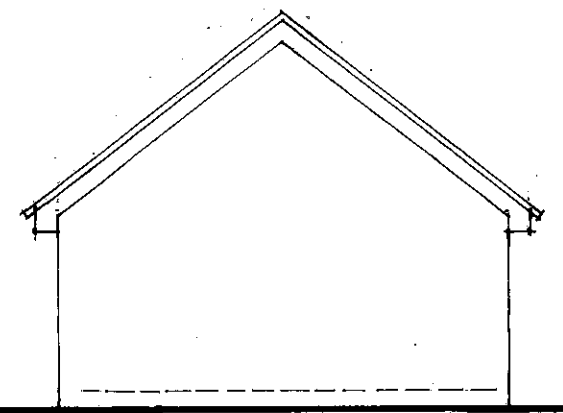


WEST ELEVATION

ROOF PITCH 37.5 DEGREES
4.800


ALL MATERIALS TO MATCH HOUSE

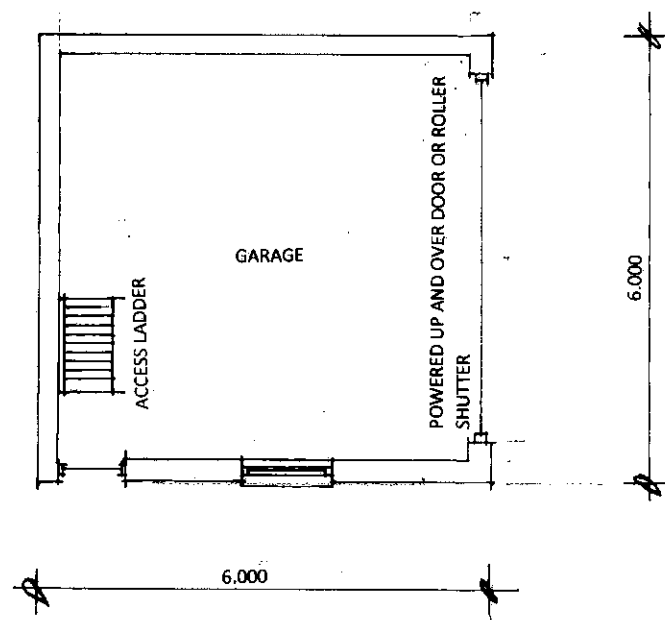

GROUND FLOOR PLAN

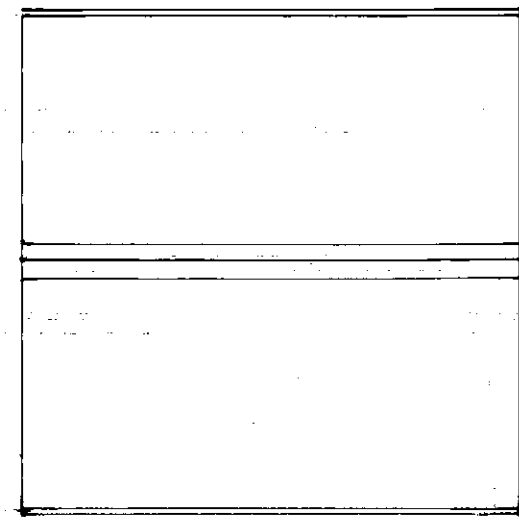

ROOF PLAN

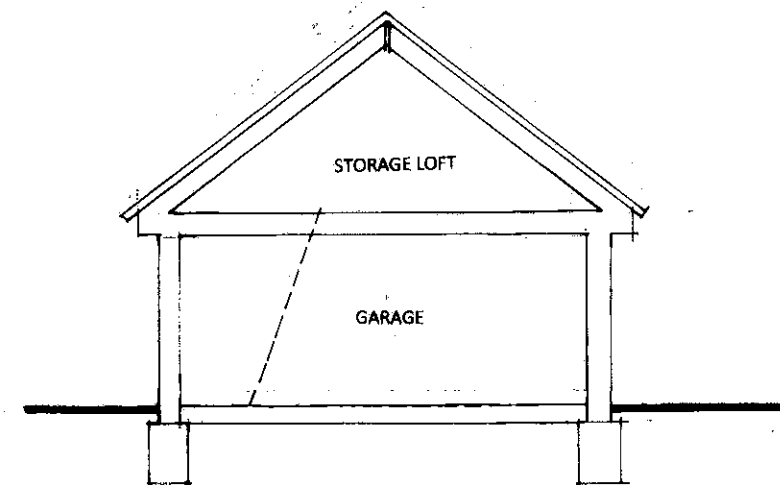

SECTION

This drawing is the copyright of the Architect and must not be reproduced or used without the Architect's permission. Figured dimensions are to take precedence over scaled dimensions. The Contractor is responsible for checking all figured dimensions on drawings against actual site dimensions. Scaled dimensions are not to be used for construction and setting out purposes. Any discrepancies are to be reported to the Architect. This drawing should be read in conjunction with schedules, specifications and engineers drawings and details where applicable.

DAVID BENNETT ARCHITECT
THE OLD COTTAGE, 10 VICARAGE LANE
FELPHAM, WEST SUSSEX PO22 7EA
07932 757144
Email: davidkbennett47@gmail.com
CLIENT
C EVANS
PROJECT
15 KINGSMEAD, FELPHAM
BOGNOR REGIS, PO22 7BD
DRAWING TITLE
PROPOSED DETACHED GARAGE
SCALE
1/100 at A3
REFERENCE
11621.19A