



This drawing and its contents are the strict copyright of Architectura Design. No reproduction without permission. Do not scale. Written dimensions to be used where given. All dimensions and details to be checked on site.
FOR PLANNING PURPOSES ONLY

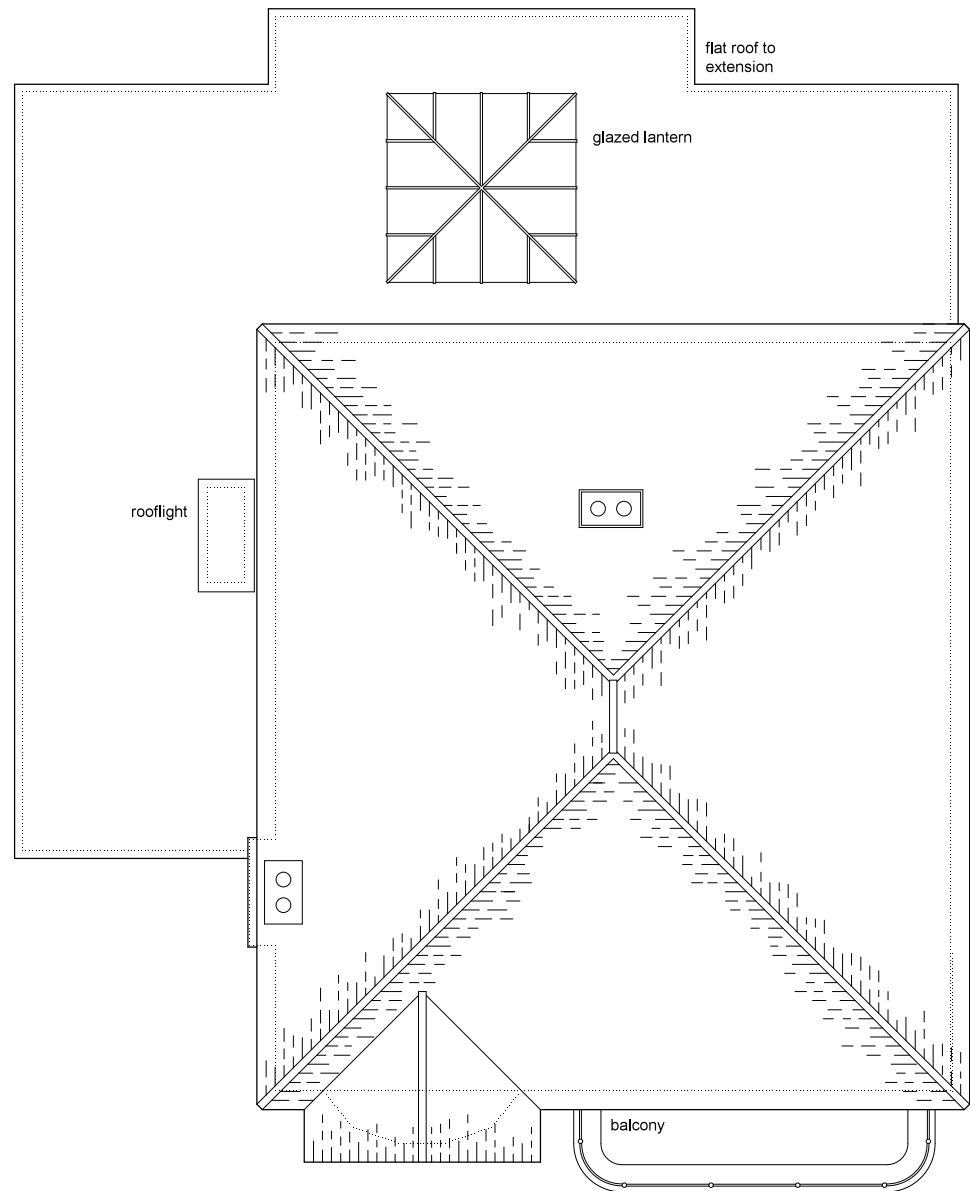


Roof Plan

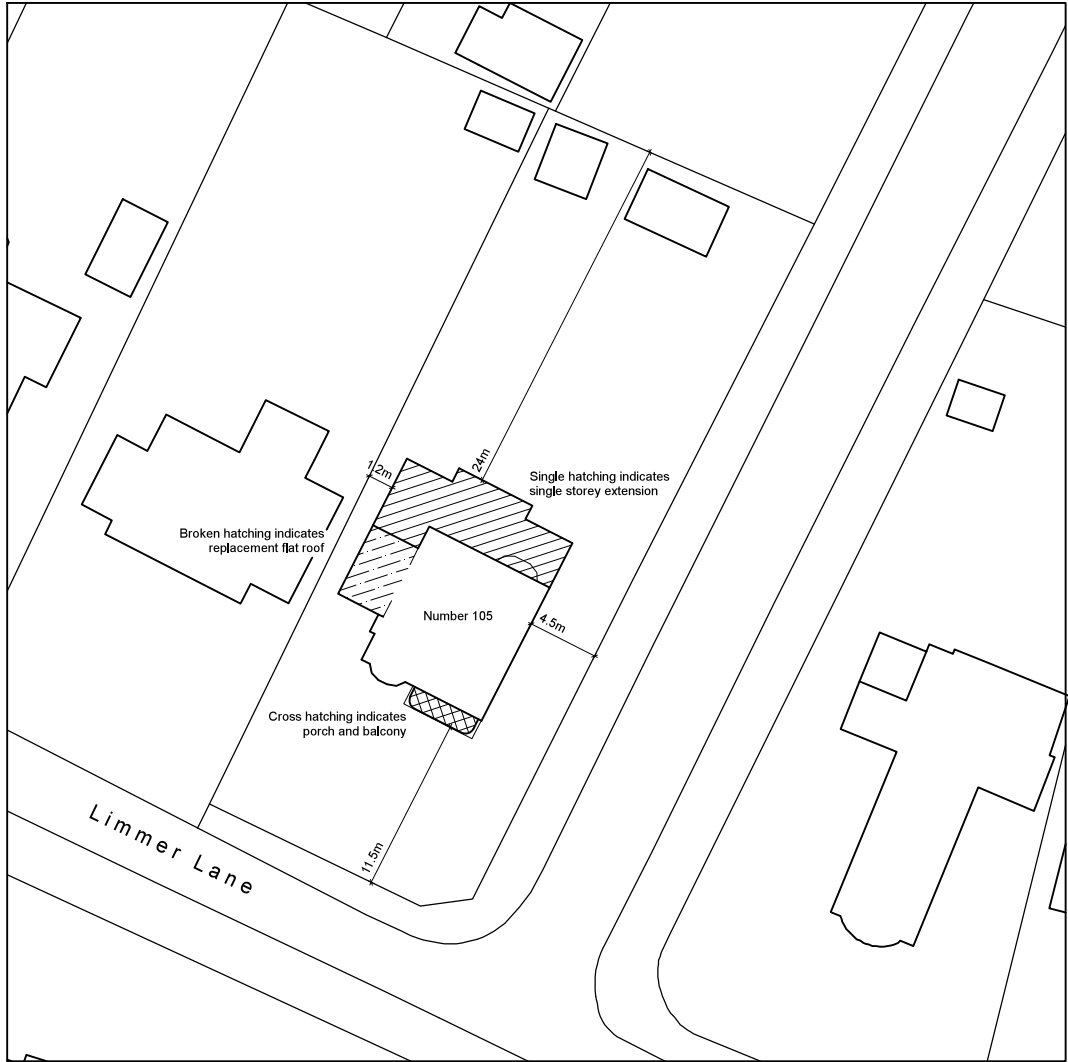

Block Plan
Scale 1 : 500

0 5 10 metres

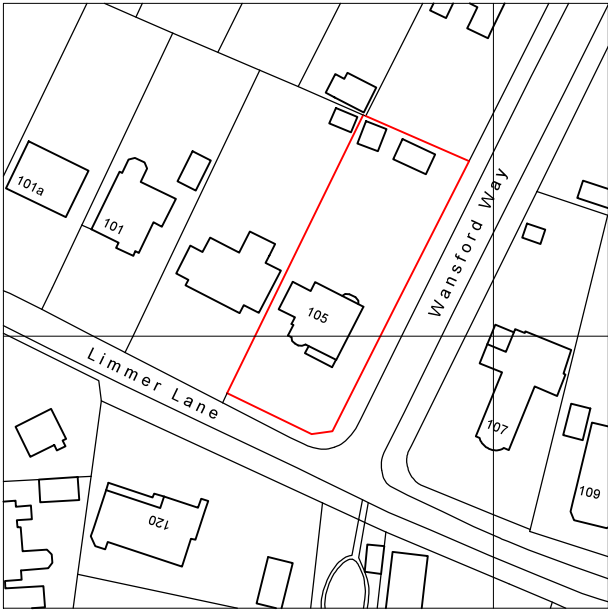

Location Plan
Scale 1 : 1250

0 5 10 20 metres



Serial Number 222981
©Crown Copyright and database right 2021
Ordnance Survey License: 100048957
Reproduction in whole or part is prohibited
without the prior permission of Ordnance Survey

0 1 2 3 4 metres

Architectura
Architectural Design & Drawing Service
Design

Proposed Extension and Alterations
at 105 Limmer Lane, Bognor Regis
for Mr and Mrs N Pearson

Drawing P03 November 2021 Scale 1:100/1:500/1:1250 @ A3
Planning Drawing - Roof Plan, Block & Location Plans