


This drawing and its contents are the strict copyright of Architectura Design. No reproduction without permission. Do not scale. Written dimensions to be used where given. All dimensions and details to be checked on site. FOR PLANNING PURPOSES ONLY

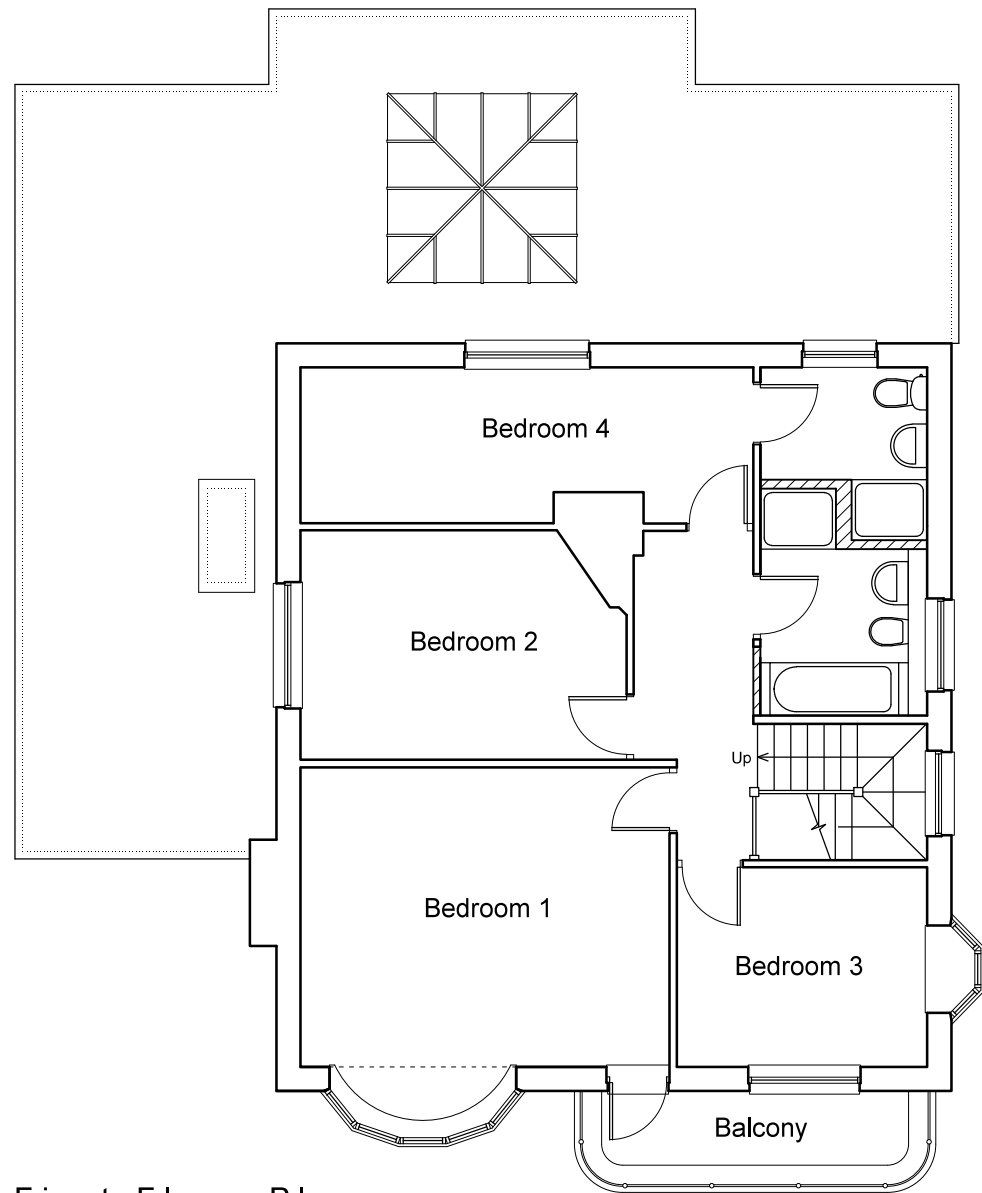


First Floor Plan



West Elevation



North Elevation

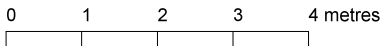

Architectura
Architectural Design & Drawing Service
Design

Proposed Extension and Alterations
at 105 Limmer Lane, Bognor Regis
for Mr and Mrs N Pearson
Drawing P03 November 2021 Scale 1:100 @ A3
Planning Drawing - First Floor Plan and Elevations