

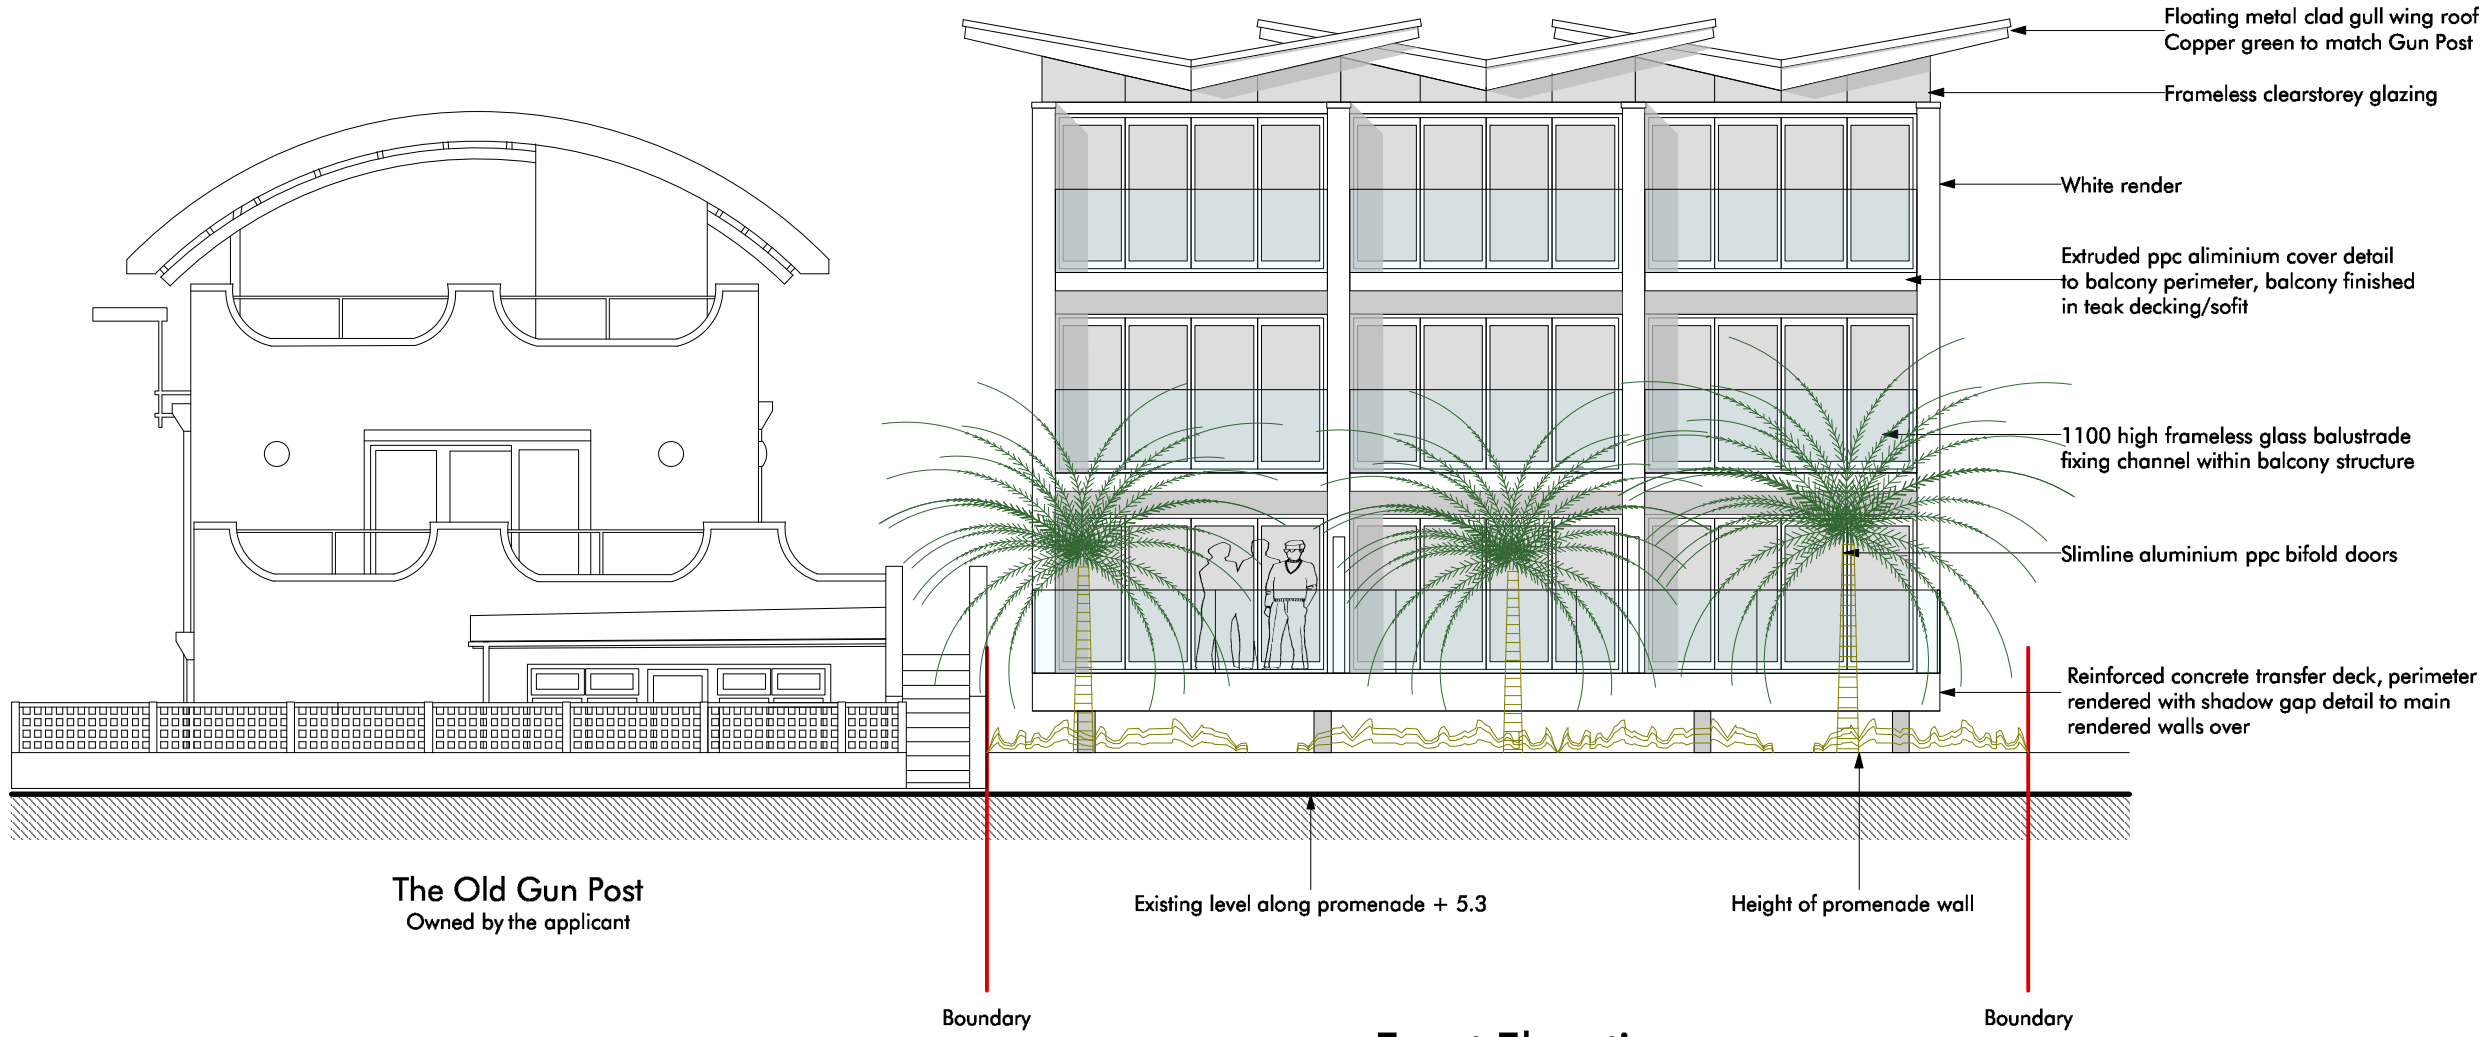
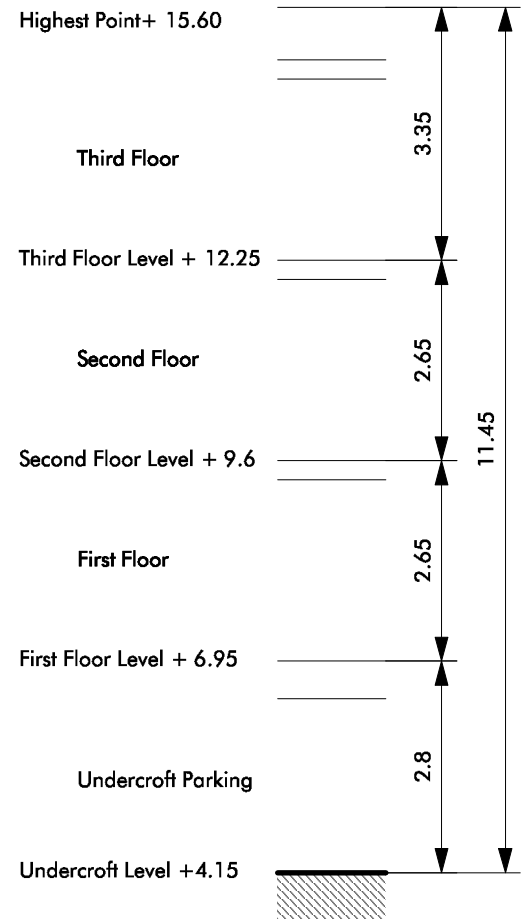


GULL POINT SUITES ON THE BEACH

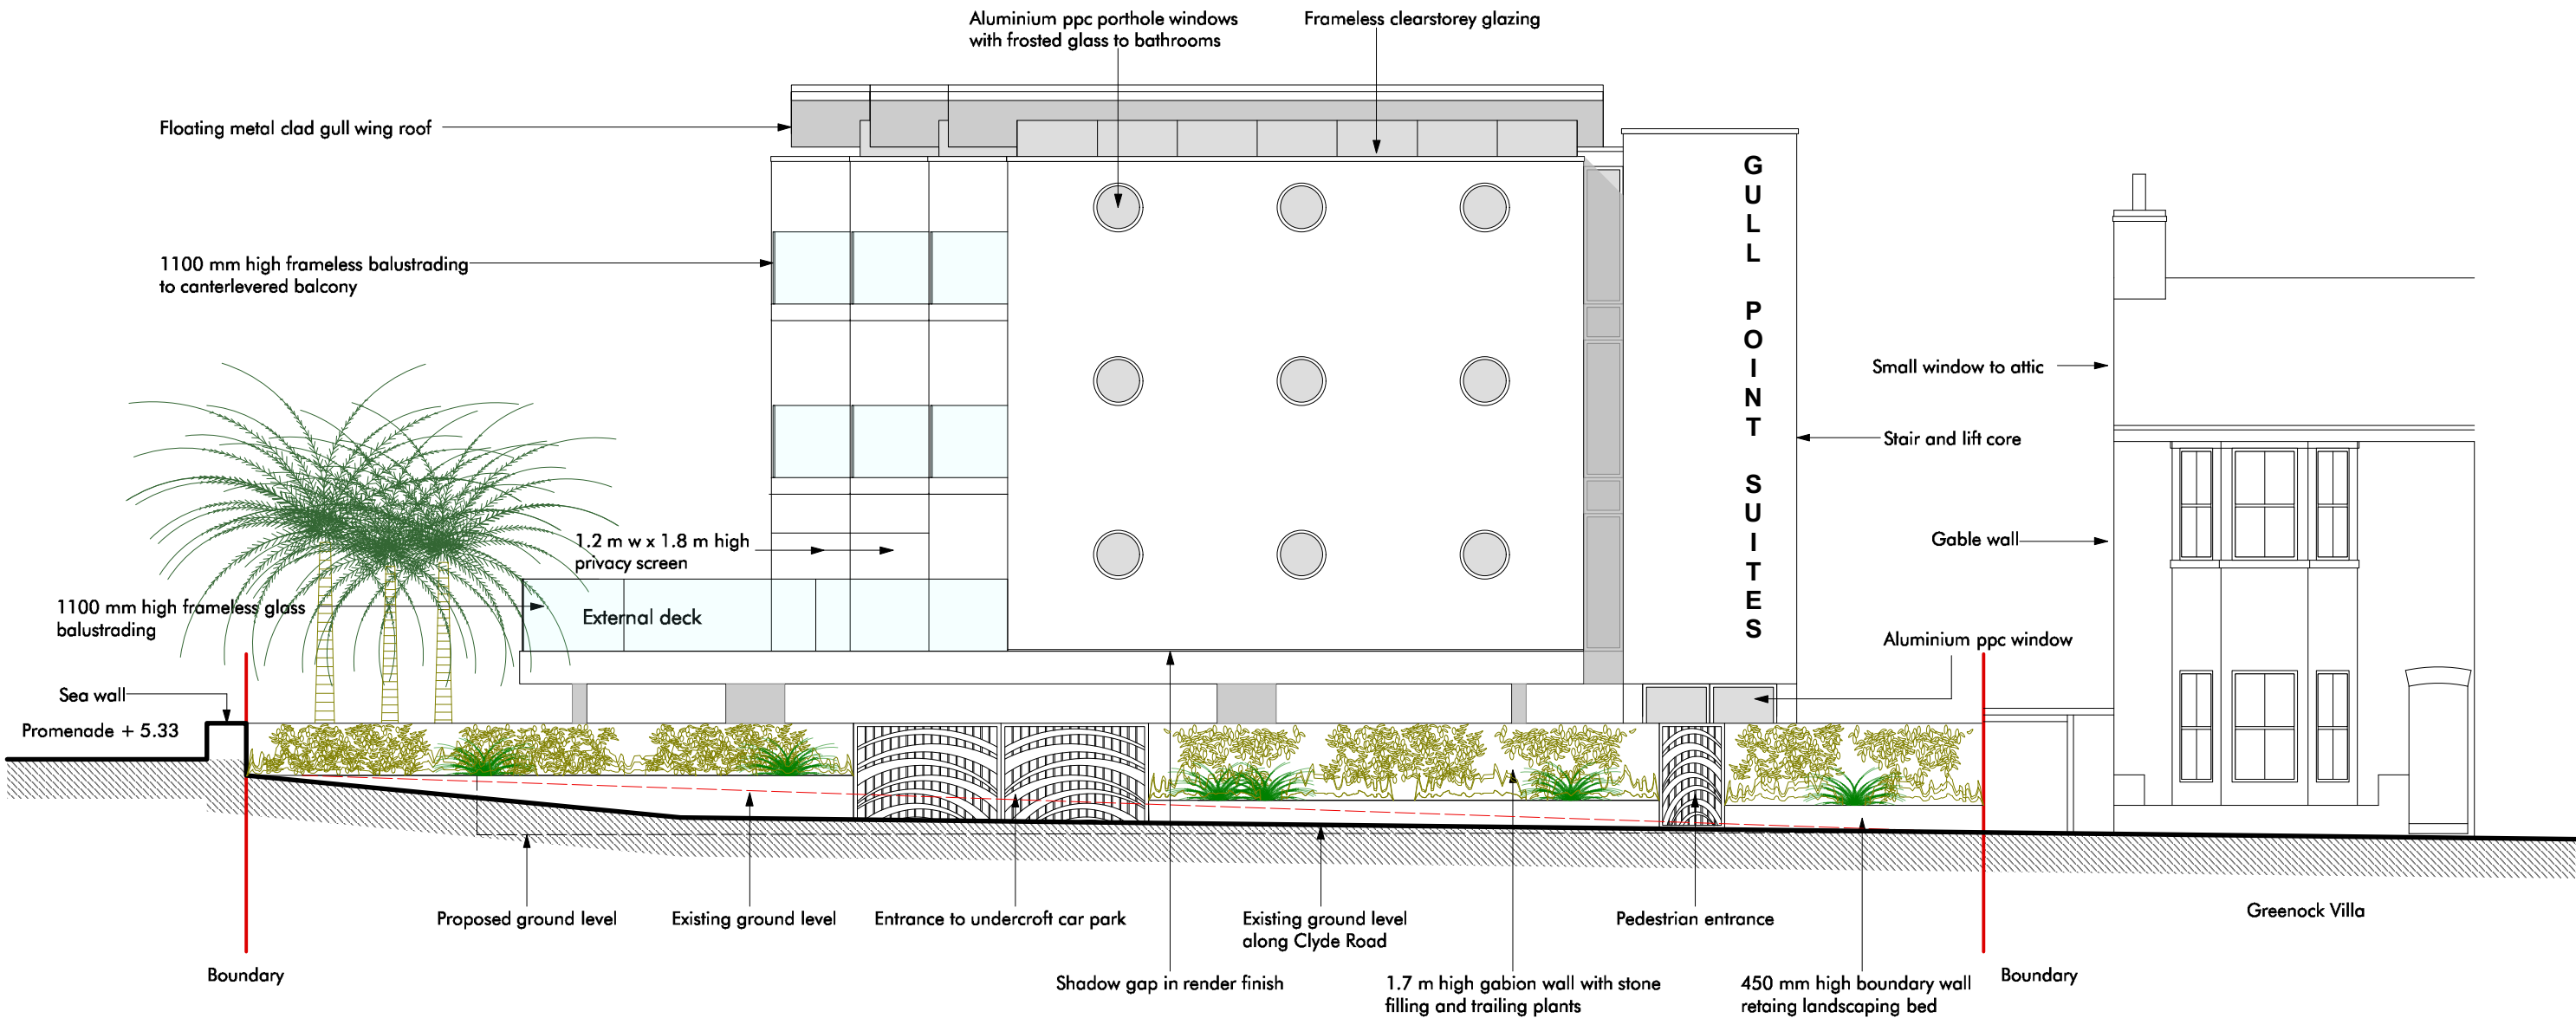

Front Elevation
From Promenade
(East)

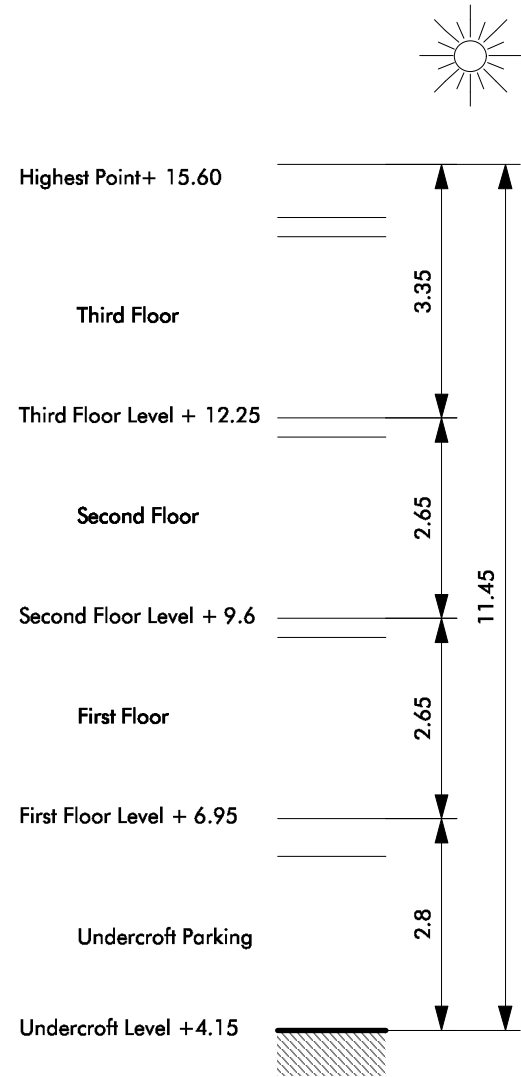

Elevation to Clyde Road
(North)

