


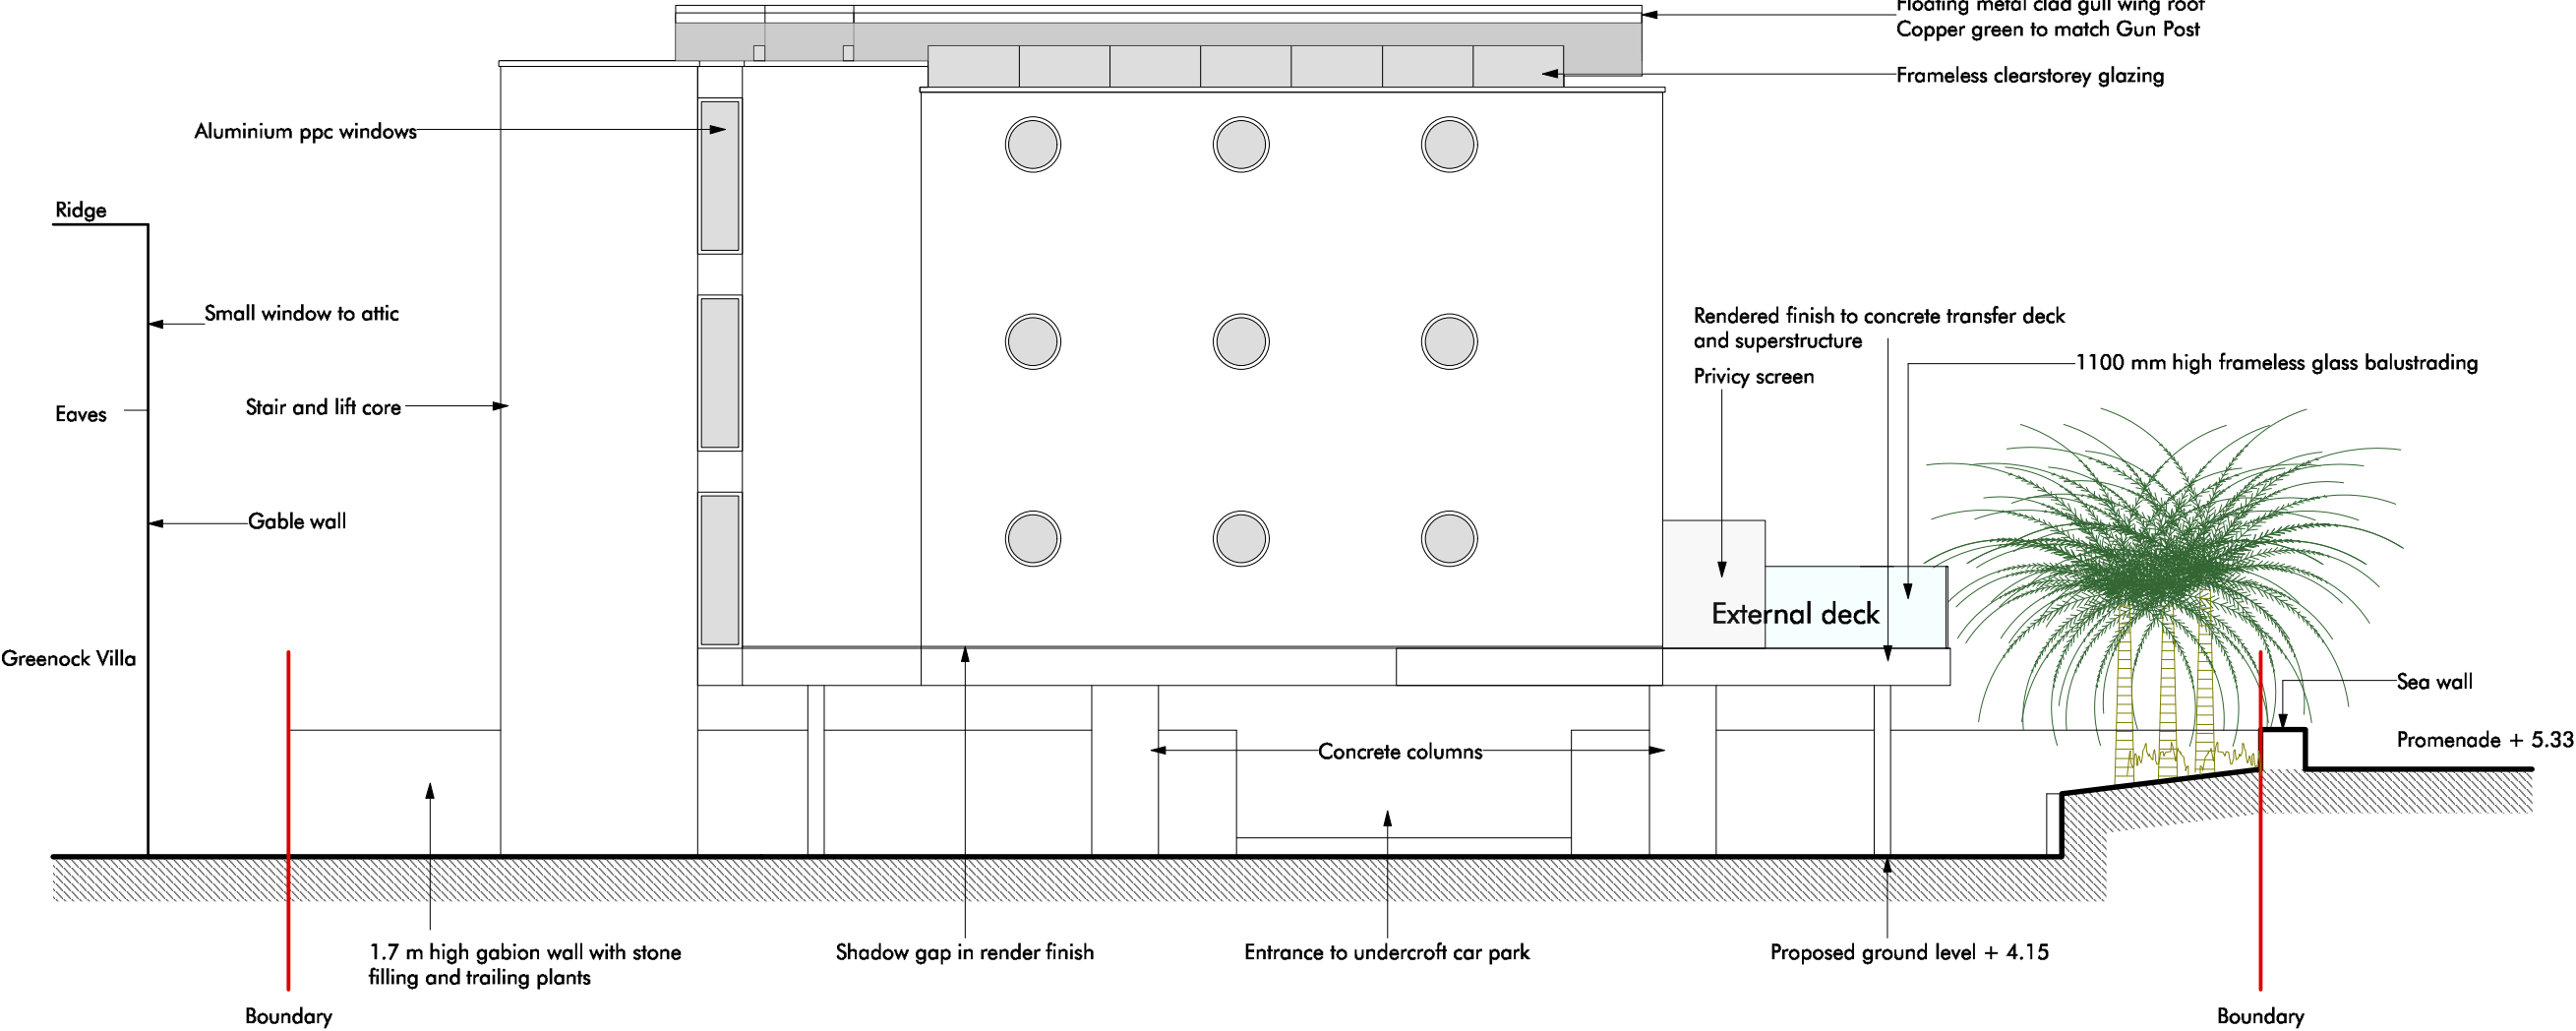


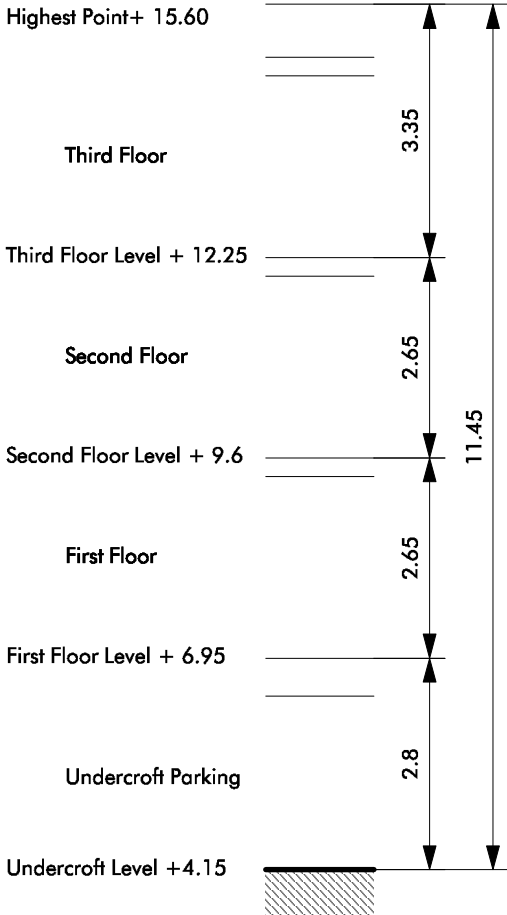

GULL POINT SUITES ON THE BEACH

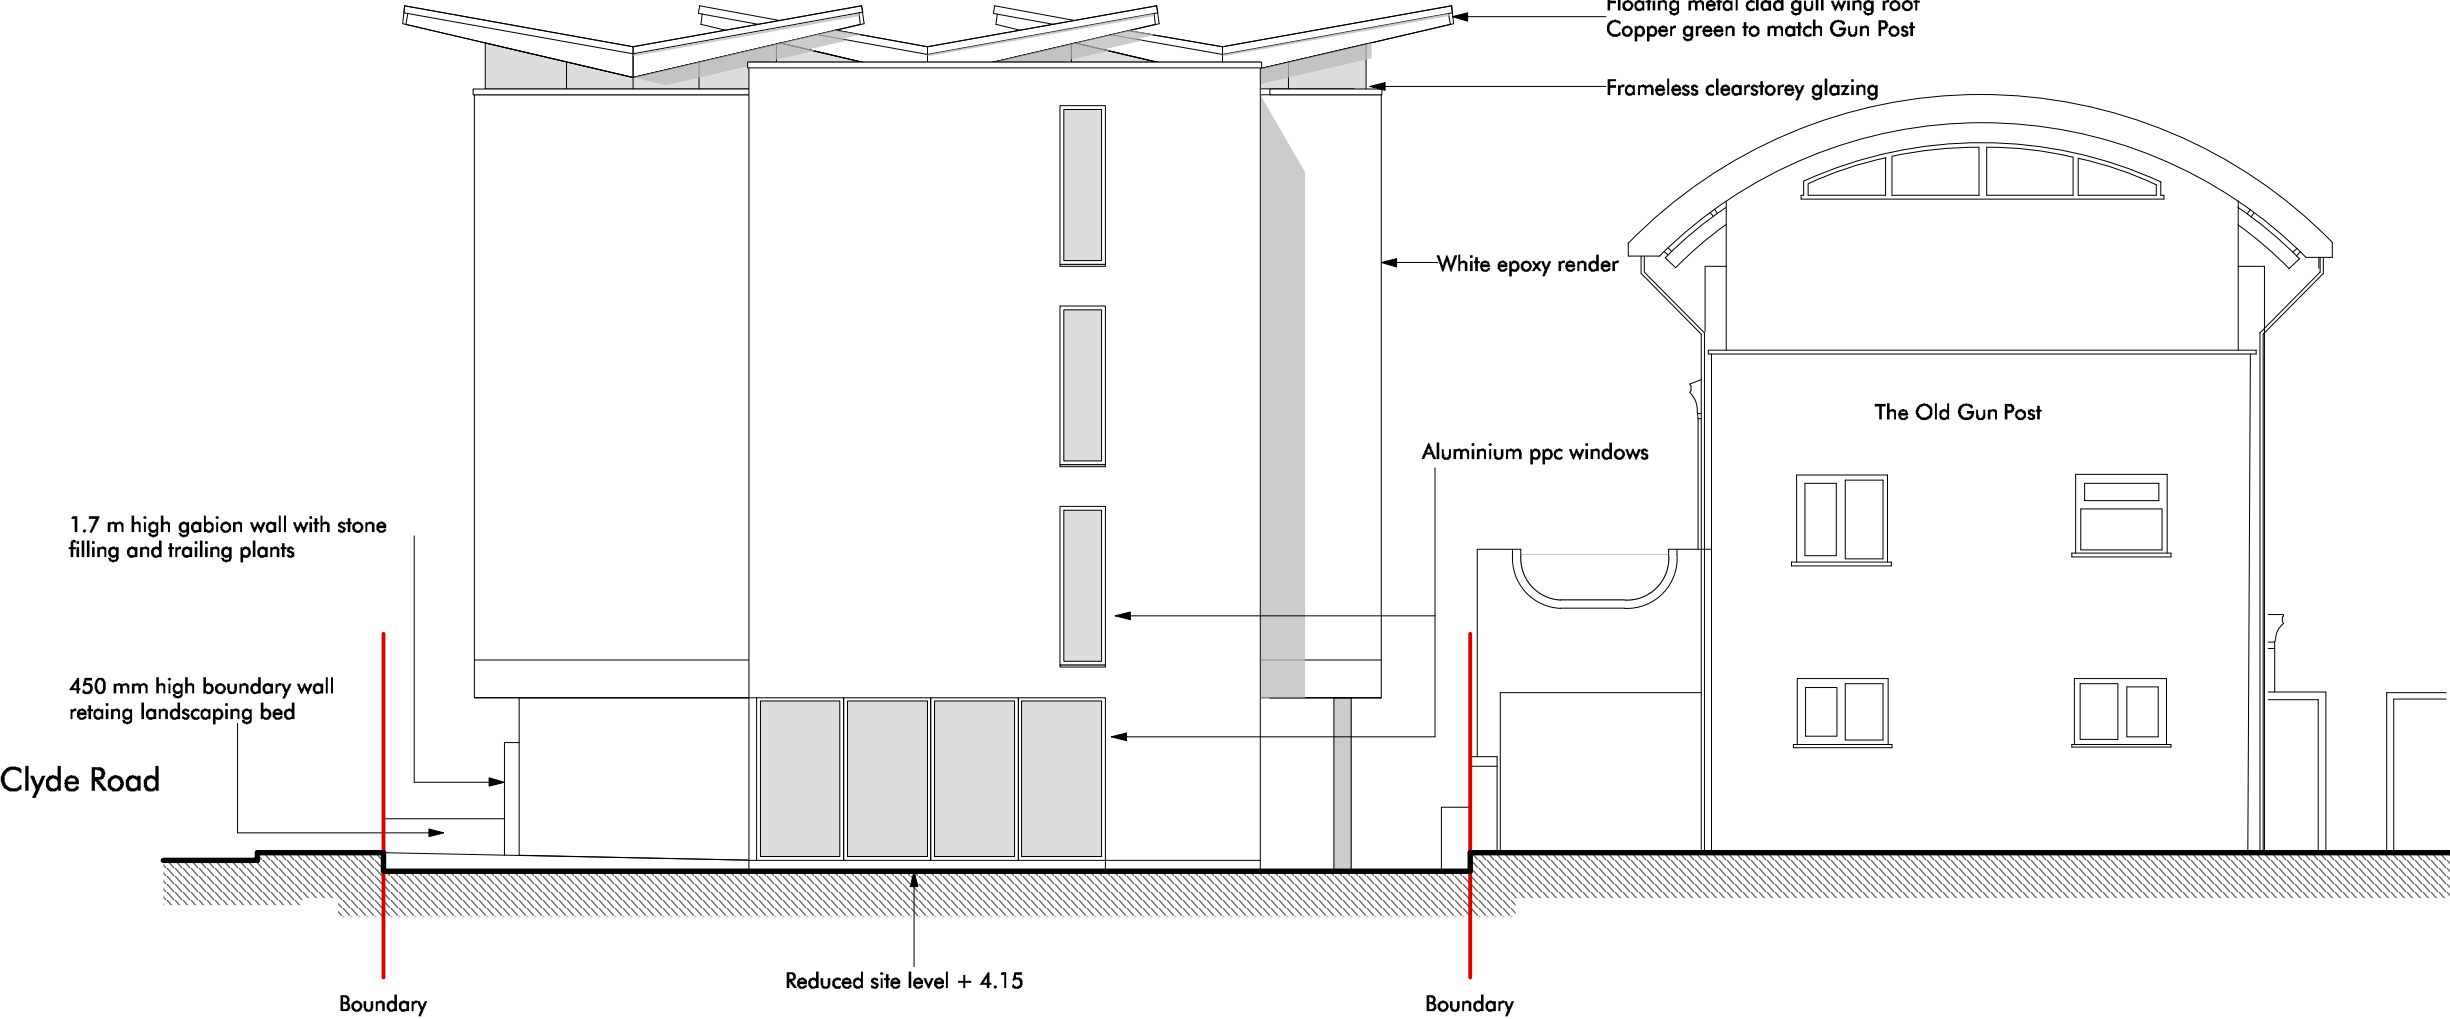

Side Elevation (South)

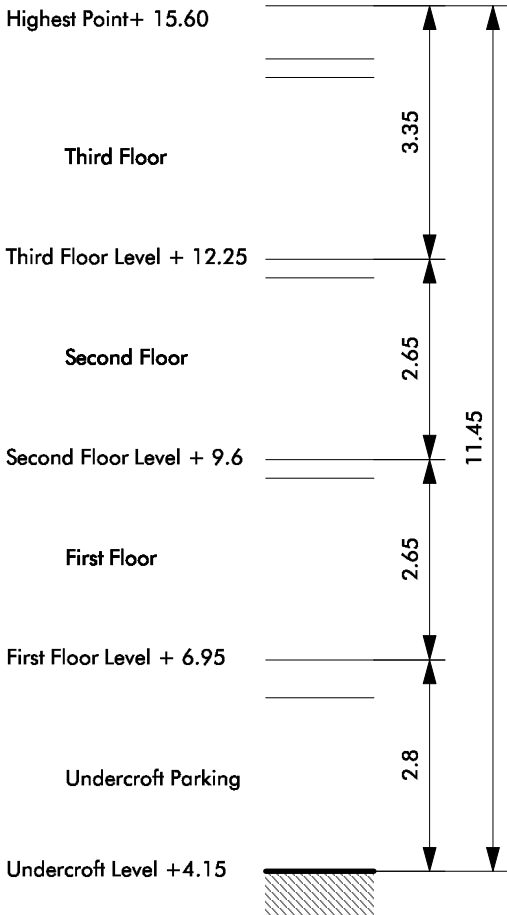

Rear Elevation (West)

