
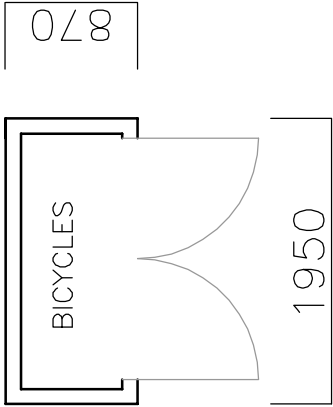


pressure treated FSC–certified softwood timber store. 7mm overlapping vertical boards, on pressure treated bearers & 8mm OSB floor.

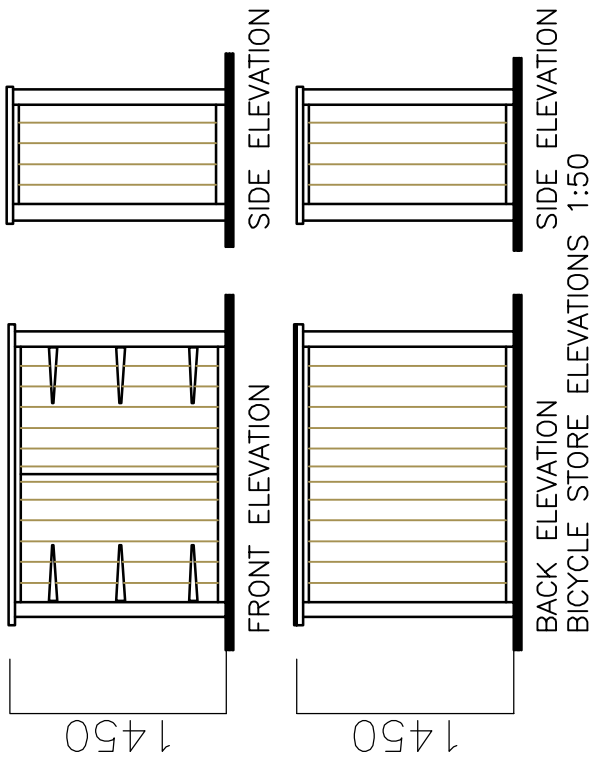

Amdesign ARCHITECTURE DESIGN DEVELOPMENT eeza Aldis-HobbsARB RIBA SPAB Job: 07756 329400 E-mail: leeza@amdesignltd.co.uk	PROJECT		DRAWING		REVISION	
	84 FLANSHAM LANE		PROPOSED		CYCLE STORE	
	FELPHAM		DRAWING No		232/06	
	WEST SUSSEX		SCALE		1:50	
	PO22 6AH		DATE		1:50	
	PROJECT STAGE		DRAWN		LA	
	PI ANNING		CHECKED			
			LETTER		REVISION	
					DATE	
This scheme is subject to town planning and all other necessary consents. All dimensions and levels to be checked on site. This drawing is to be read in conjunction with other relevant drawings and documents. Report all discrepancies to the Architect before work commences.						