


15/01/2022

Location Plan

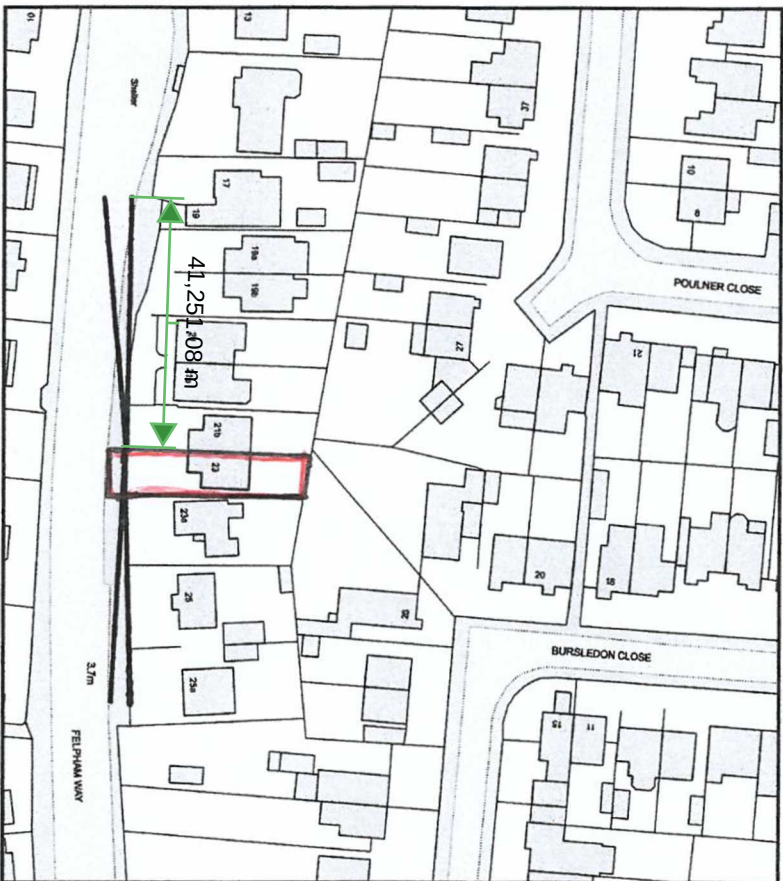

Pavement 2.3 metres
wide

4.3 metres in each
direction

Visibility Splay

23 Felpham Way Road 8FT

7.729, 64 m



Plan Produced for: Della Hart

Date Produced: 06 Jan 2022

Plan Reference Number: TORQM22006215627380

Scale: 1:1250 @ A4

© Crown copyright and database rights 2021 OS 100042766



2.4 metres from kerb
to centre of drive access