



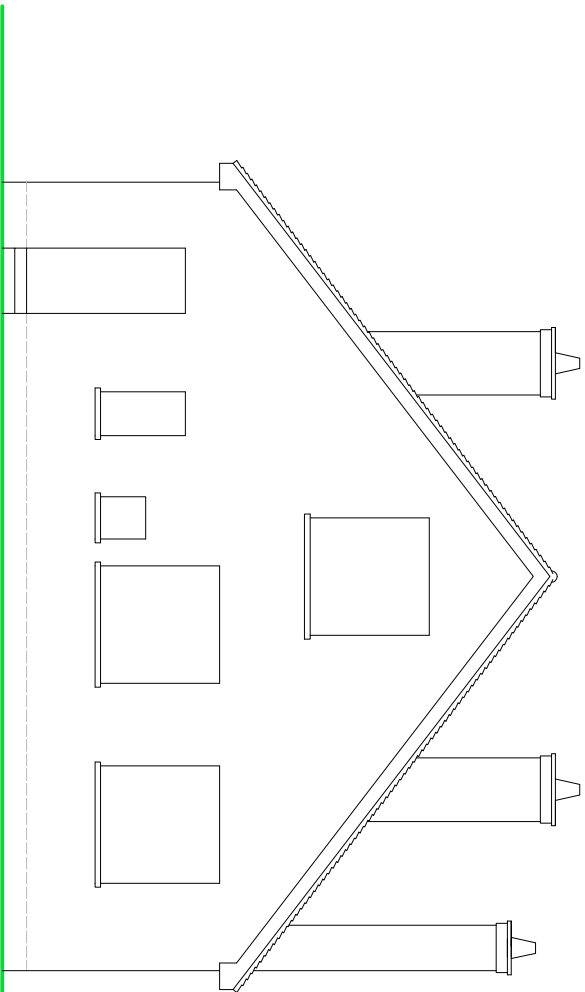


EASTERN ELEVATION

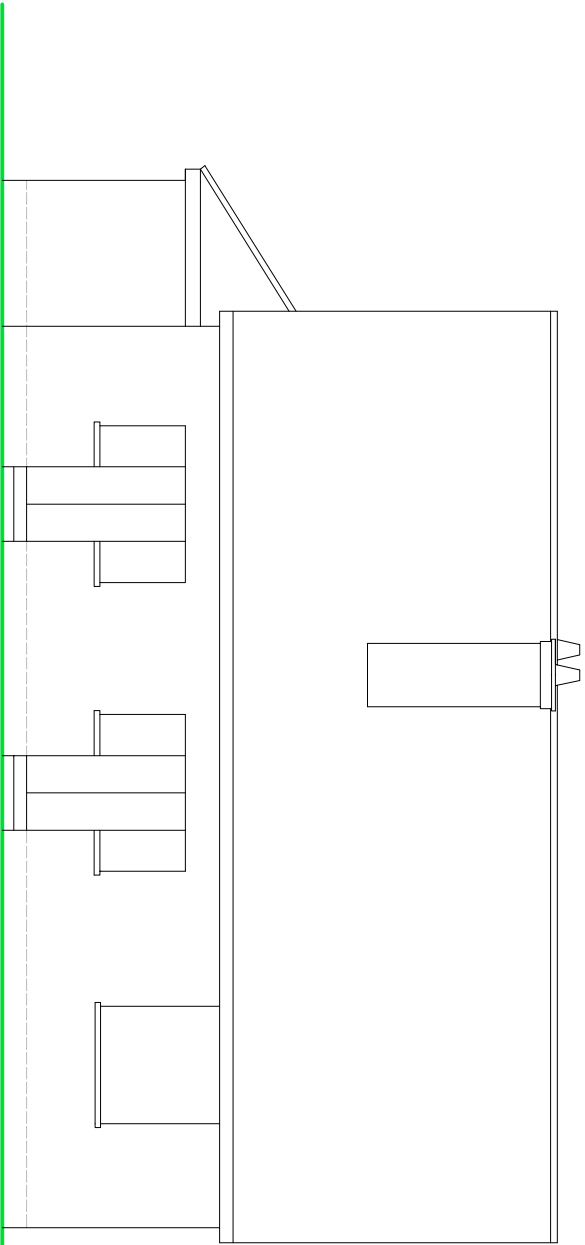


SOUTHERN ELEVATION

NOTES


- ROOF - Terracotta interlocking clay tiles to pitched roof.
- WALLS - Painted pebble dash render to external walls.
- WINDOWS/DOORS - Mixture of 'Crittal' metal single glazed windows and white framed PVC double glazed units.

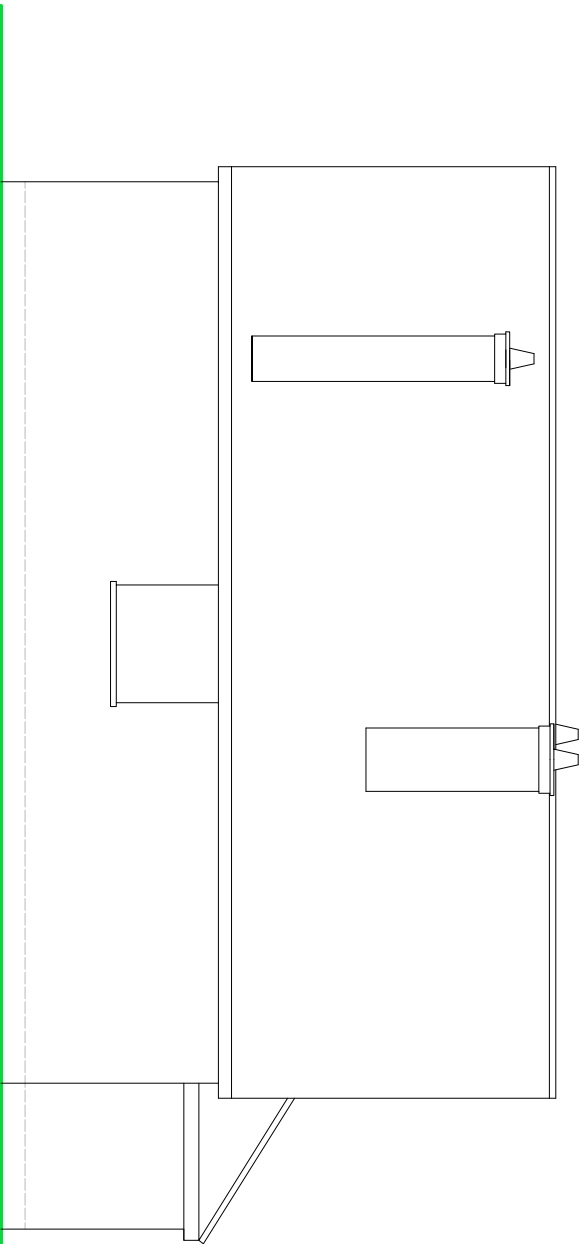

NORTHERN ELEVATION

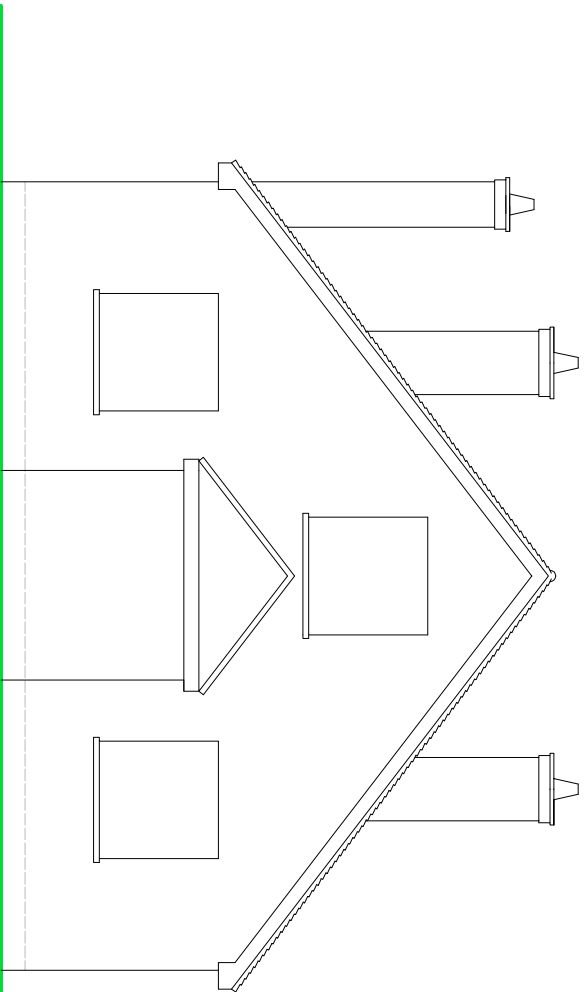

WESTERN ELEVATION

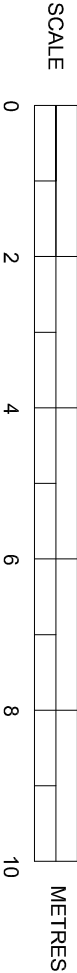

EXISTING ELEVATIONS

SUSSEX BUILDING CONSULTANCY LIMITED

10 FELPHAM GARDENS, FELPHAM,
BOGNOR REGIS, WEST SUSSEX.

SCALE - 1/100 REV - DATE - 18/09/2018

LABC
partner
3 WORTHOPE ROAD
BOGNOR REGIS
PO21 5LZ
TEL - (01243) 861379