



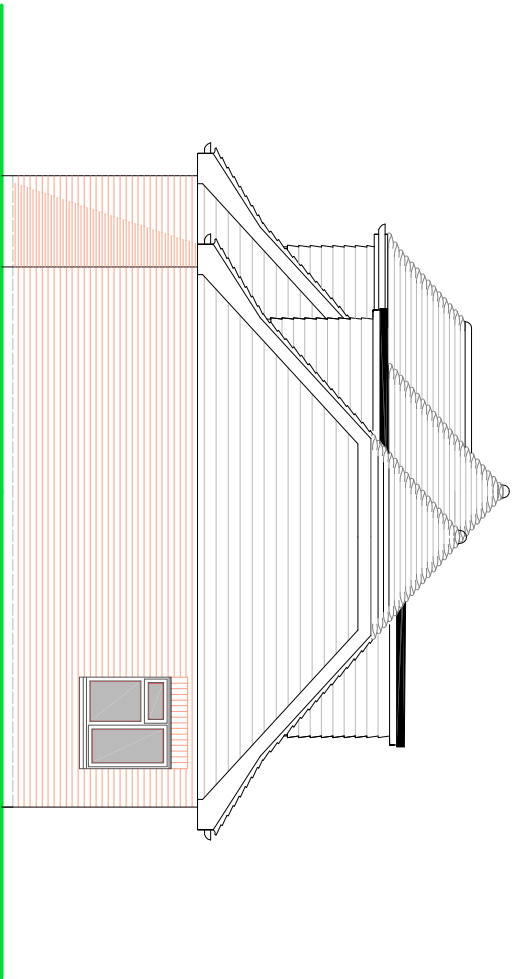

EASTERN ELEVATION

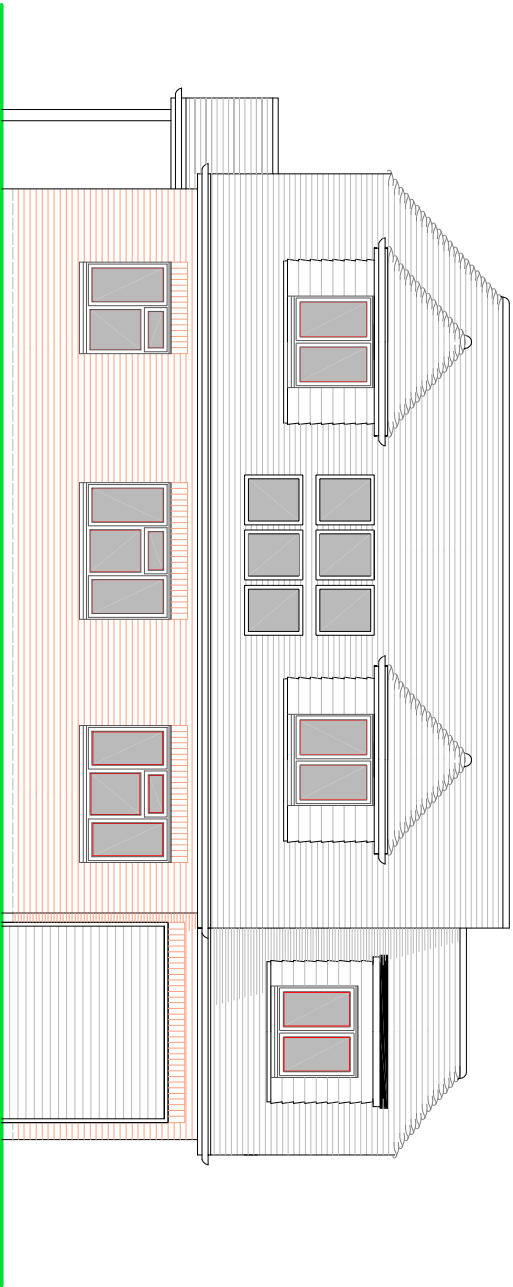


SOUTHERN ELEVATION

NOTES


ROOF - Blended mix of red/brown clay tiles to pitched roof to planning approval.

WALLS - Face brick external walls to planning approval.


WINDOWS/DOORS - White PVC framed double glazed units.

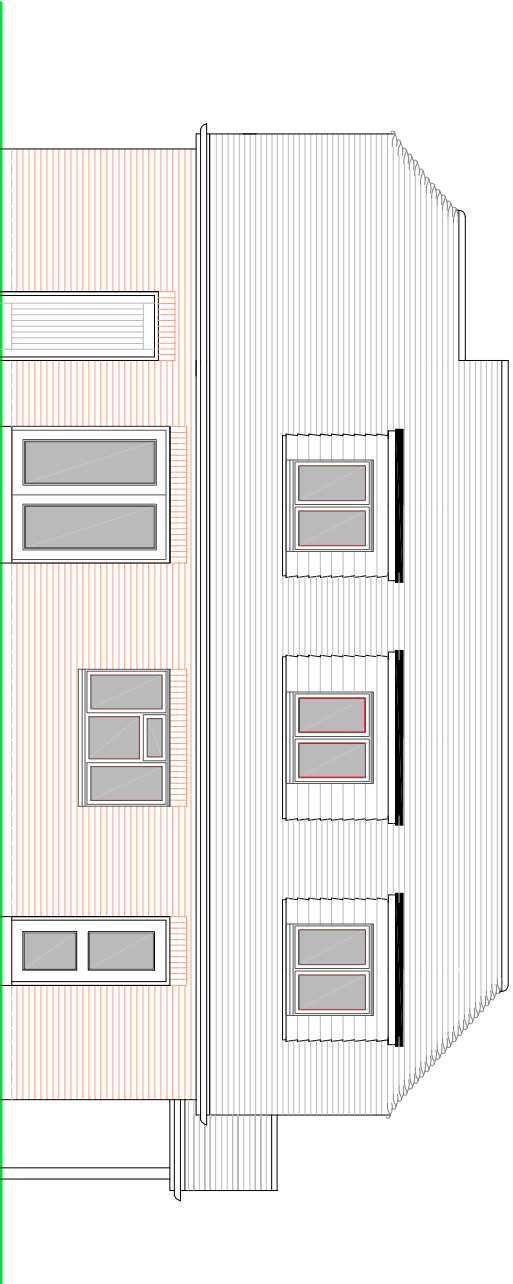

NORTHERN ELEVATION

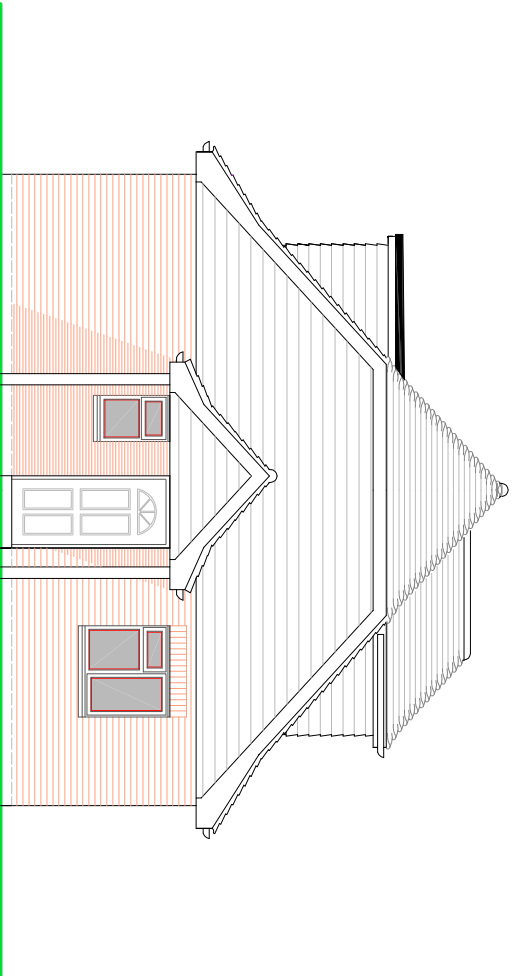

WESTERN ELEVATION

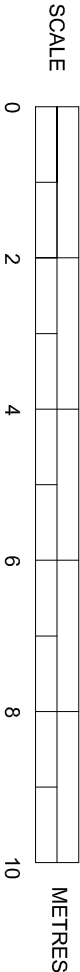

PROPOSED ELEVATIONS
UNIT 1

SUSSEX BUILDING CONSULTANCY LIMITED

10 FELPHAM GARDENS, FELPHAM,
BOGNOR REGIS, WEST SUSSEX.

SCALE - 1/100 REV - A DATE - 16/11/2018

LABC
PARTNER
3 NORTHGATE ROAD
BOGNOR REGIS
PO21 9LZ
TEL - (01243) 861379