



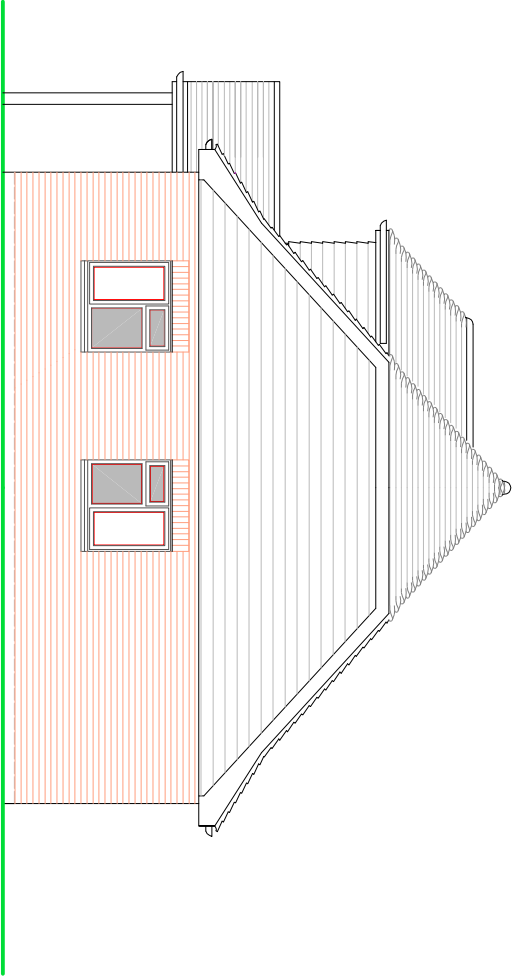


EASTERN ELEVATION

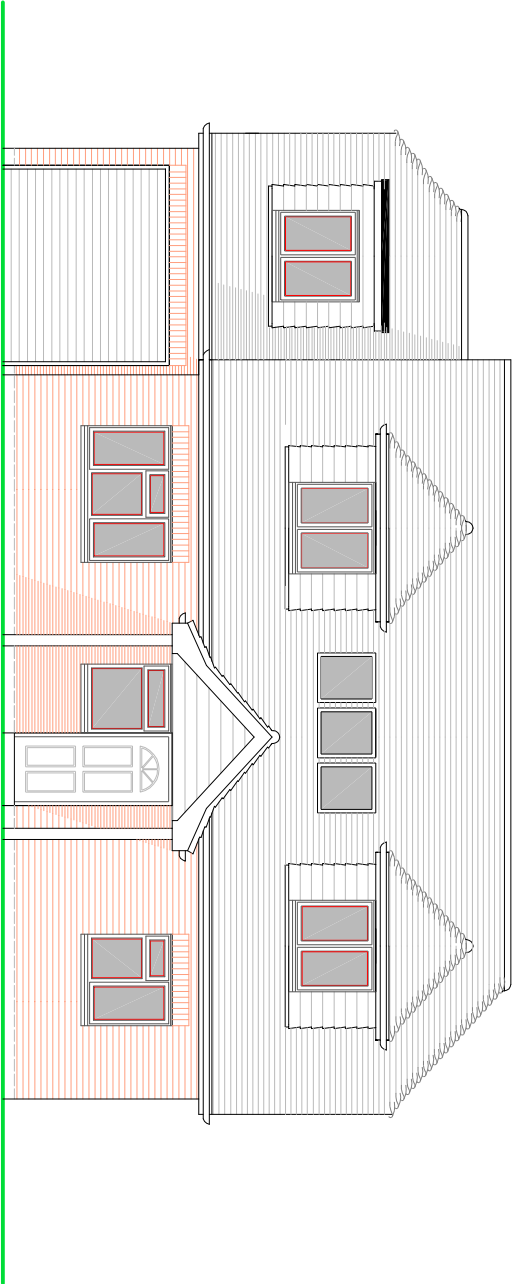


SOUTHERN ELEVATION

NOTES


- ROOF - Blended mix of red/brown clay tiles to pitched roof to planning approval.
- WALLS - Face brick external walls to planning approval.
- WINDOWS/DOORS - White PVC framed double glazed units.

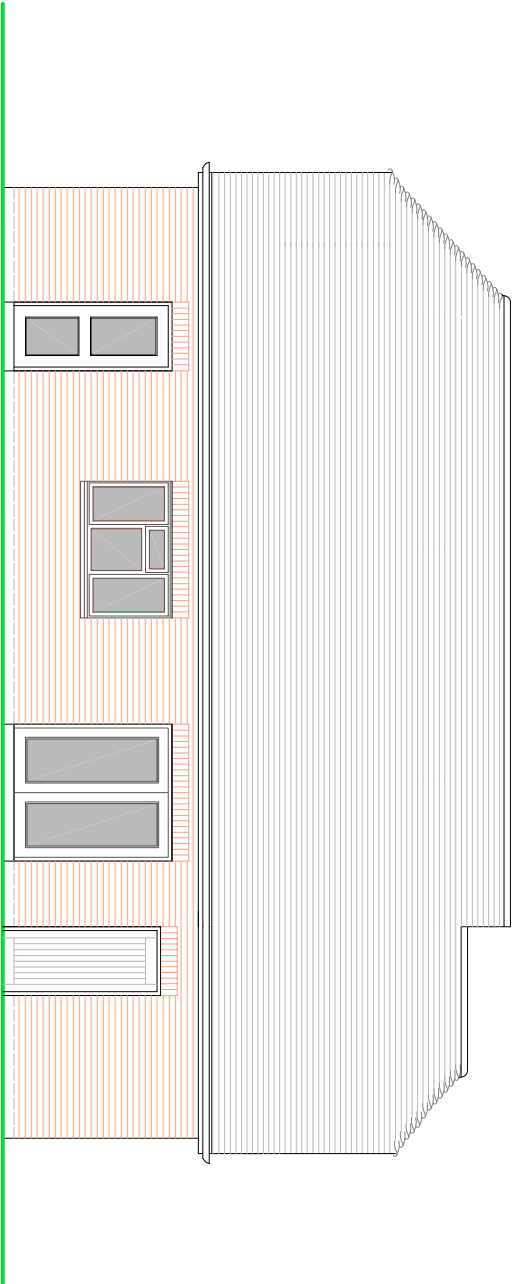

NORTHERN ELEVATION

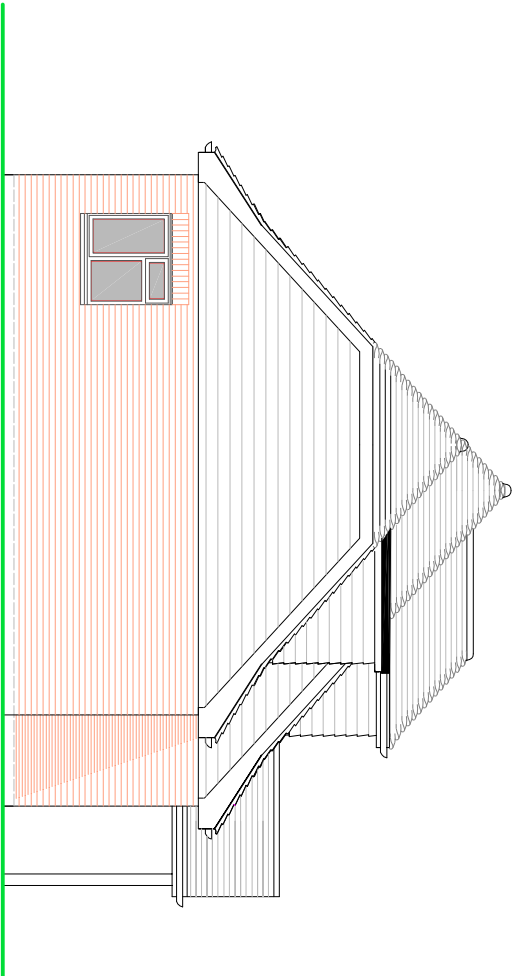

WESTERN ELEVATION

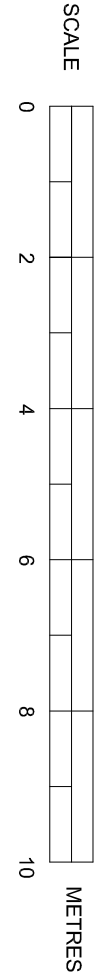

PROPOSED ELEVATIONS
UNIT 2

SUSSEX BUILDING CONSULTANCY LIMITED

10 FELPHAM GARDENS, FELPHAM,
BOGNOR REGIS, WEST SUSSEX.

SCALE - 1/100 REV - B DATE - 18/04/2019



partner
LABC

3 NORTHOOTE ROAD
PO21 1LZ
TEL - (01243) 861379