



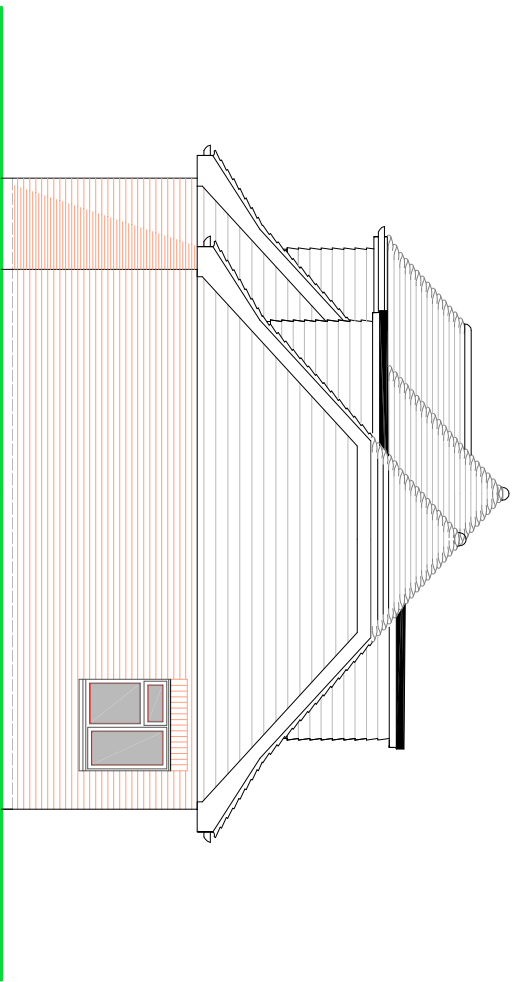


EASTERN ELEVATION

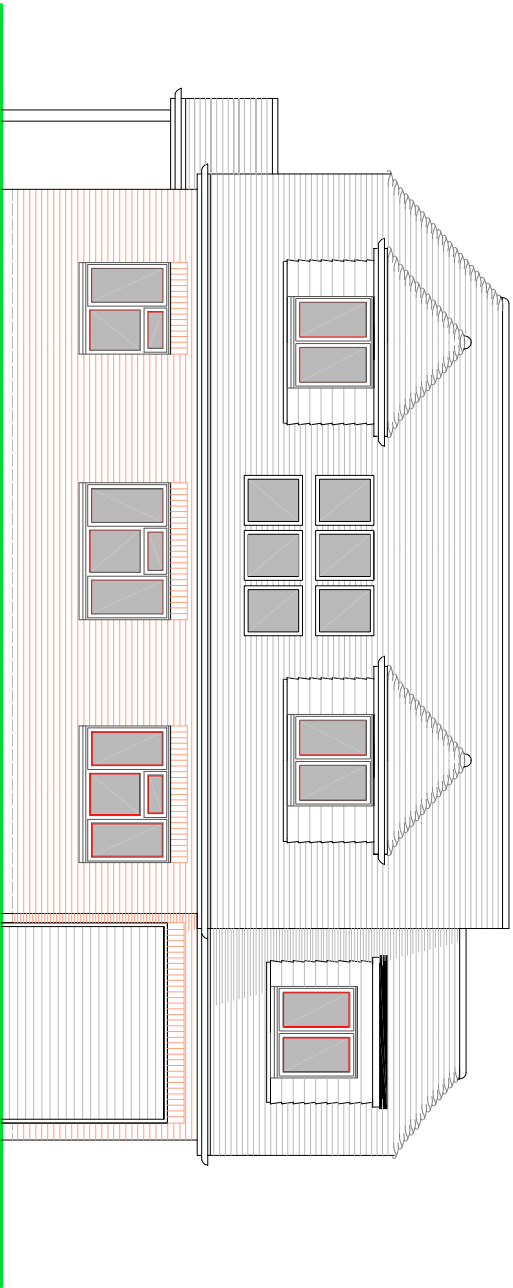


SOUTHERN ELEVATION

NOTES

- ROOF - Blended mix of red/brown clay tiles to pitched roof to planning approval.
- WALLS - Face brick external walls to planning approval.
- WINDOWS/DOORS - White PVC framed double glazed units.

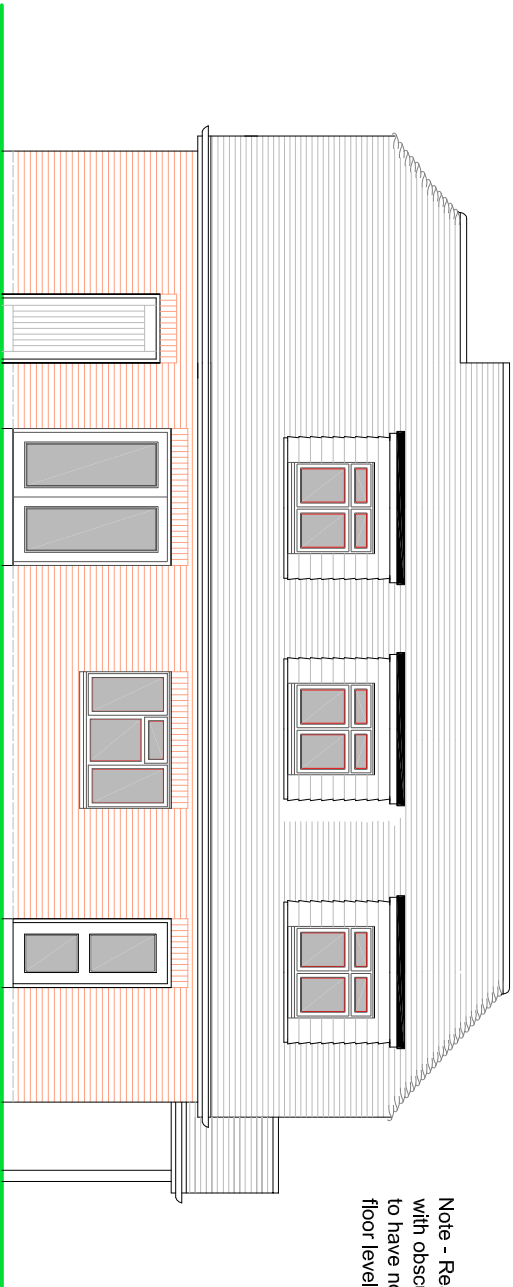

NORTHERN ELEVATION

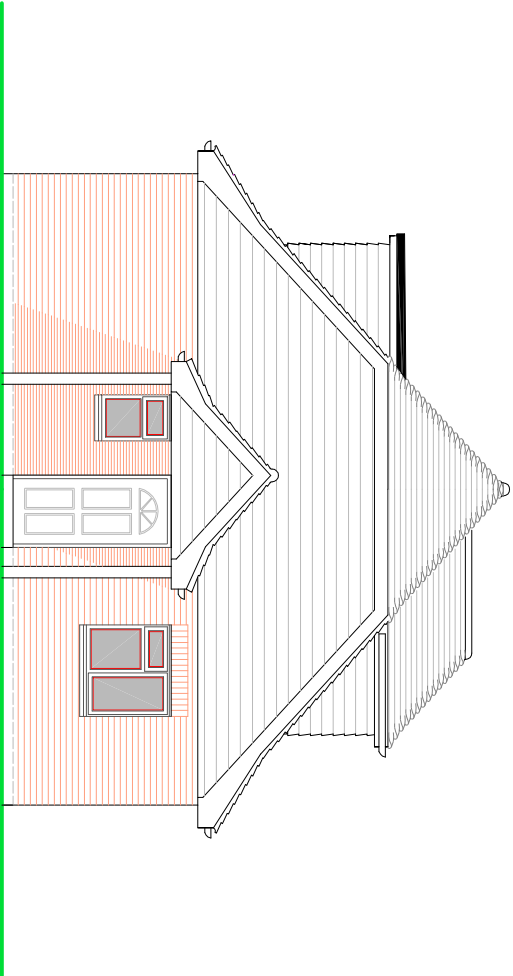

WESTERN ELEVATION

Note - Rear facing windows are to be fitted with obscure glass (minimum Class 3) and to have no openers below 1.7 metres from floor level.



PROPOSED ELEVATIONS
UNIT 1

SUSSEX BUILDING CONSULTANCY LIMITED

10 FELPHAM GARDENS, FELPHAM,
BOGNOR REGIS, WEST SUSSEX.

SCALE - 1/100 REV - B DATE - 19/06/2019

LABC
partner
3 NORTHCOTE ROAD
BOGNOR REGIS
PORT BLZ
TEL - (01243) 861379