



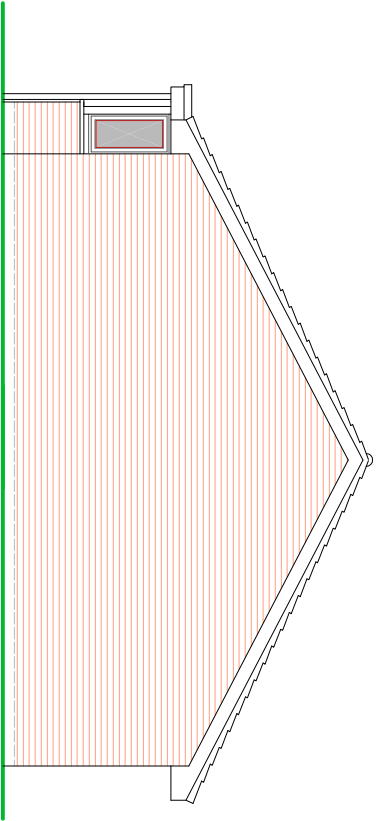

EASTERN ELEVATION

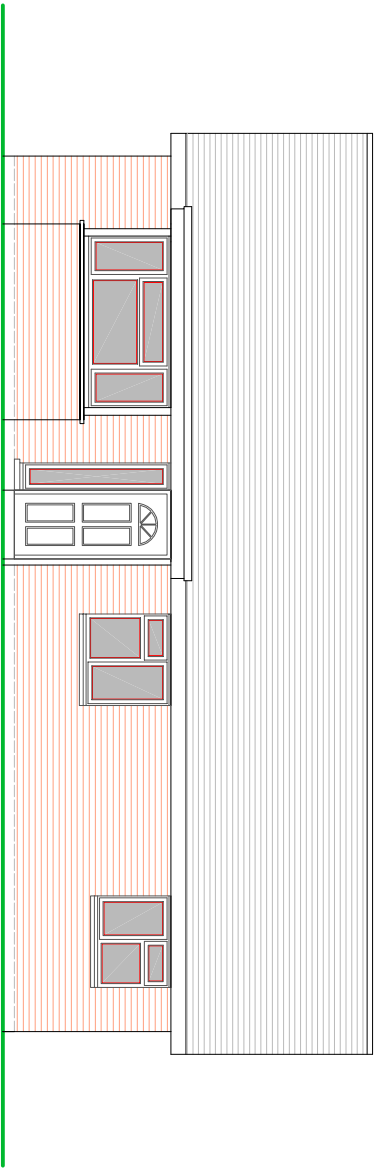


SOUTHERN ELEVATION

NOTES


ROOF - Blended mix of red/brown concrete interlocking tiles to pitched roof to planning approval.

WALLS - Face brick external walls to planning approval.


WINDOWS/DOORS - White PVC framed double glazed units.

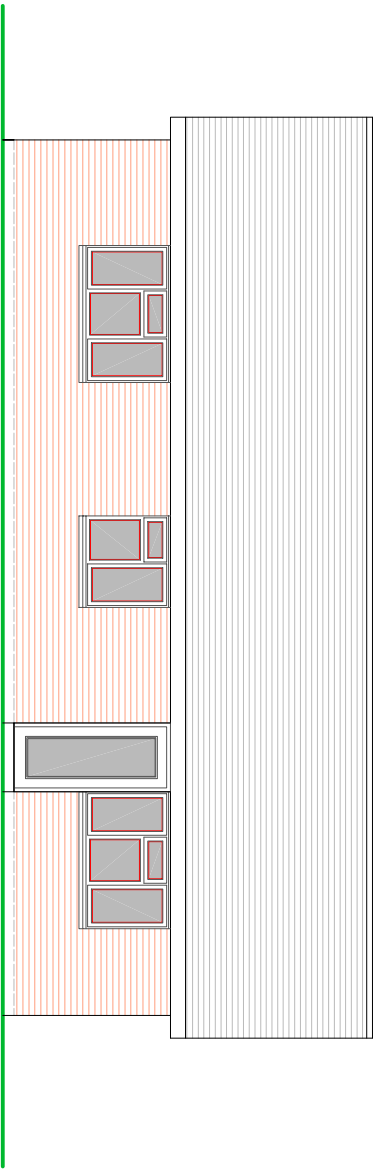

NORTHERN ELEVATION

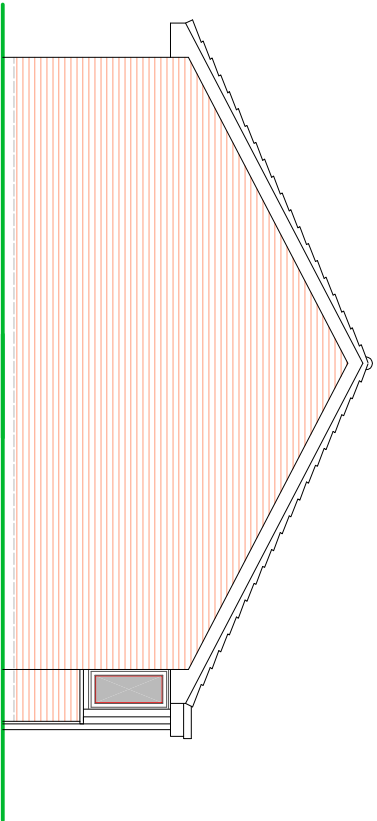

WESTERN ELEVATION

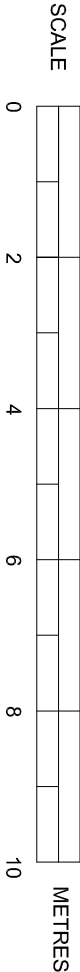

PROPOSED ELEVATIONS
UNIT 2

SUSSEX BUILDING CONSULTANCY LIMITED

10 FELPHAM GARDENS, FELPHAM,
BOGNOR REGIS, WEST SUSSEX.

SCALE - 1/100 REV - C DATE - 16/06/2019



LABC
partner
3 NORTHOOTE ROAD
BOGNOR REGIS
PO21 1LZ
TEL - (01243) 861379