


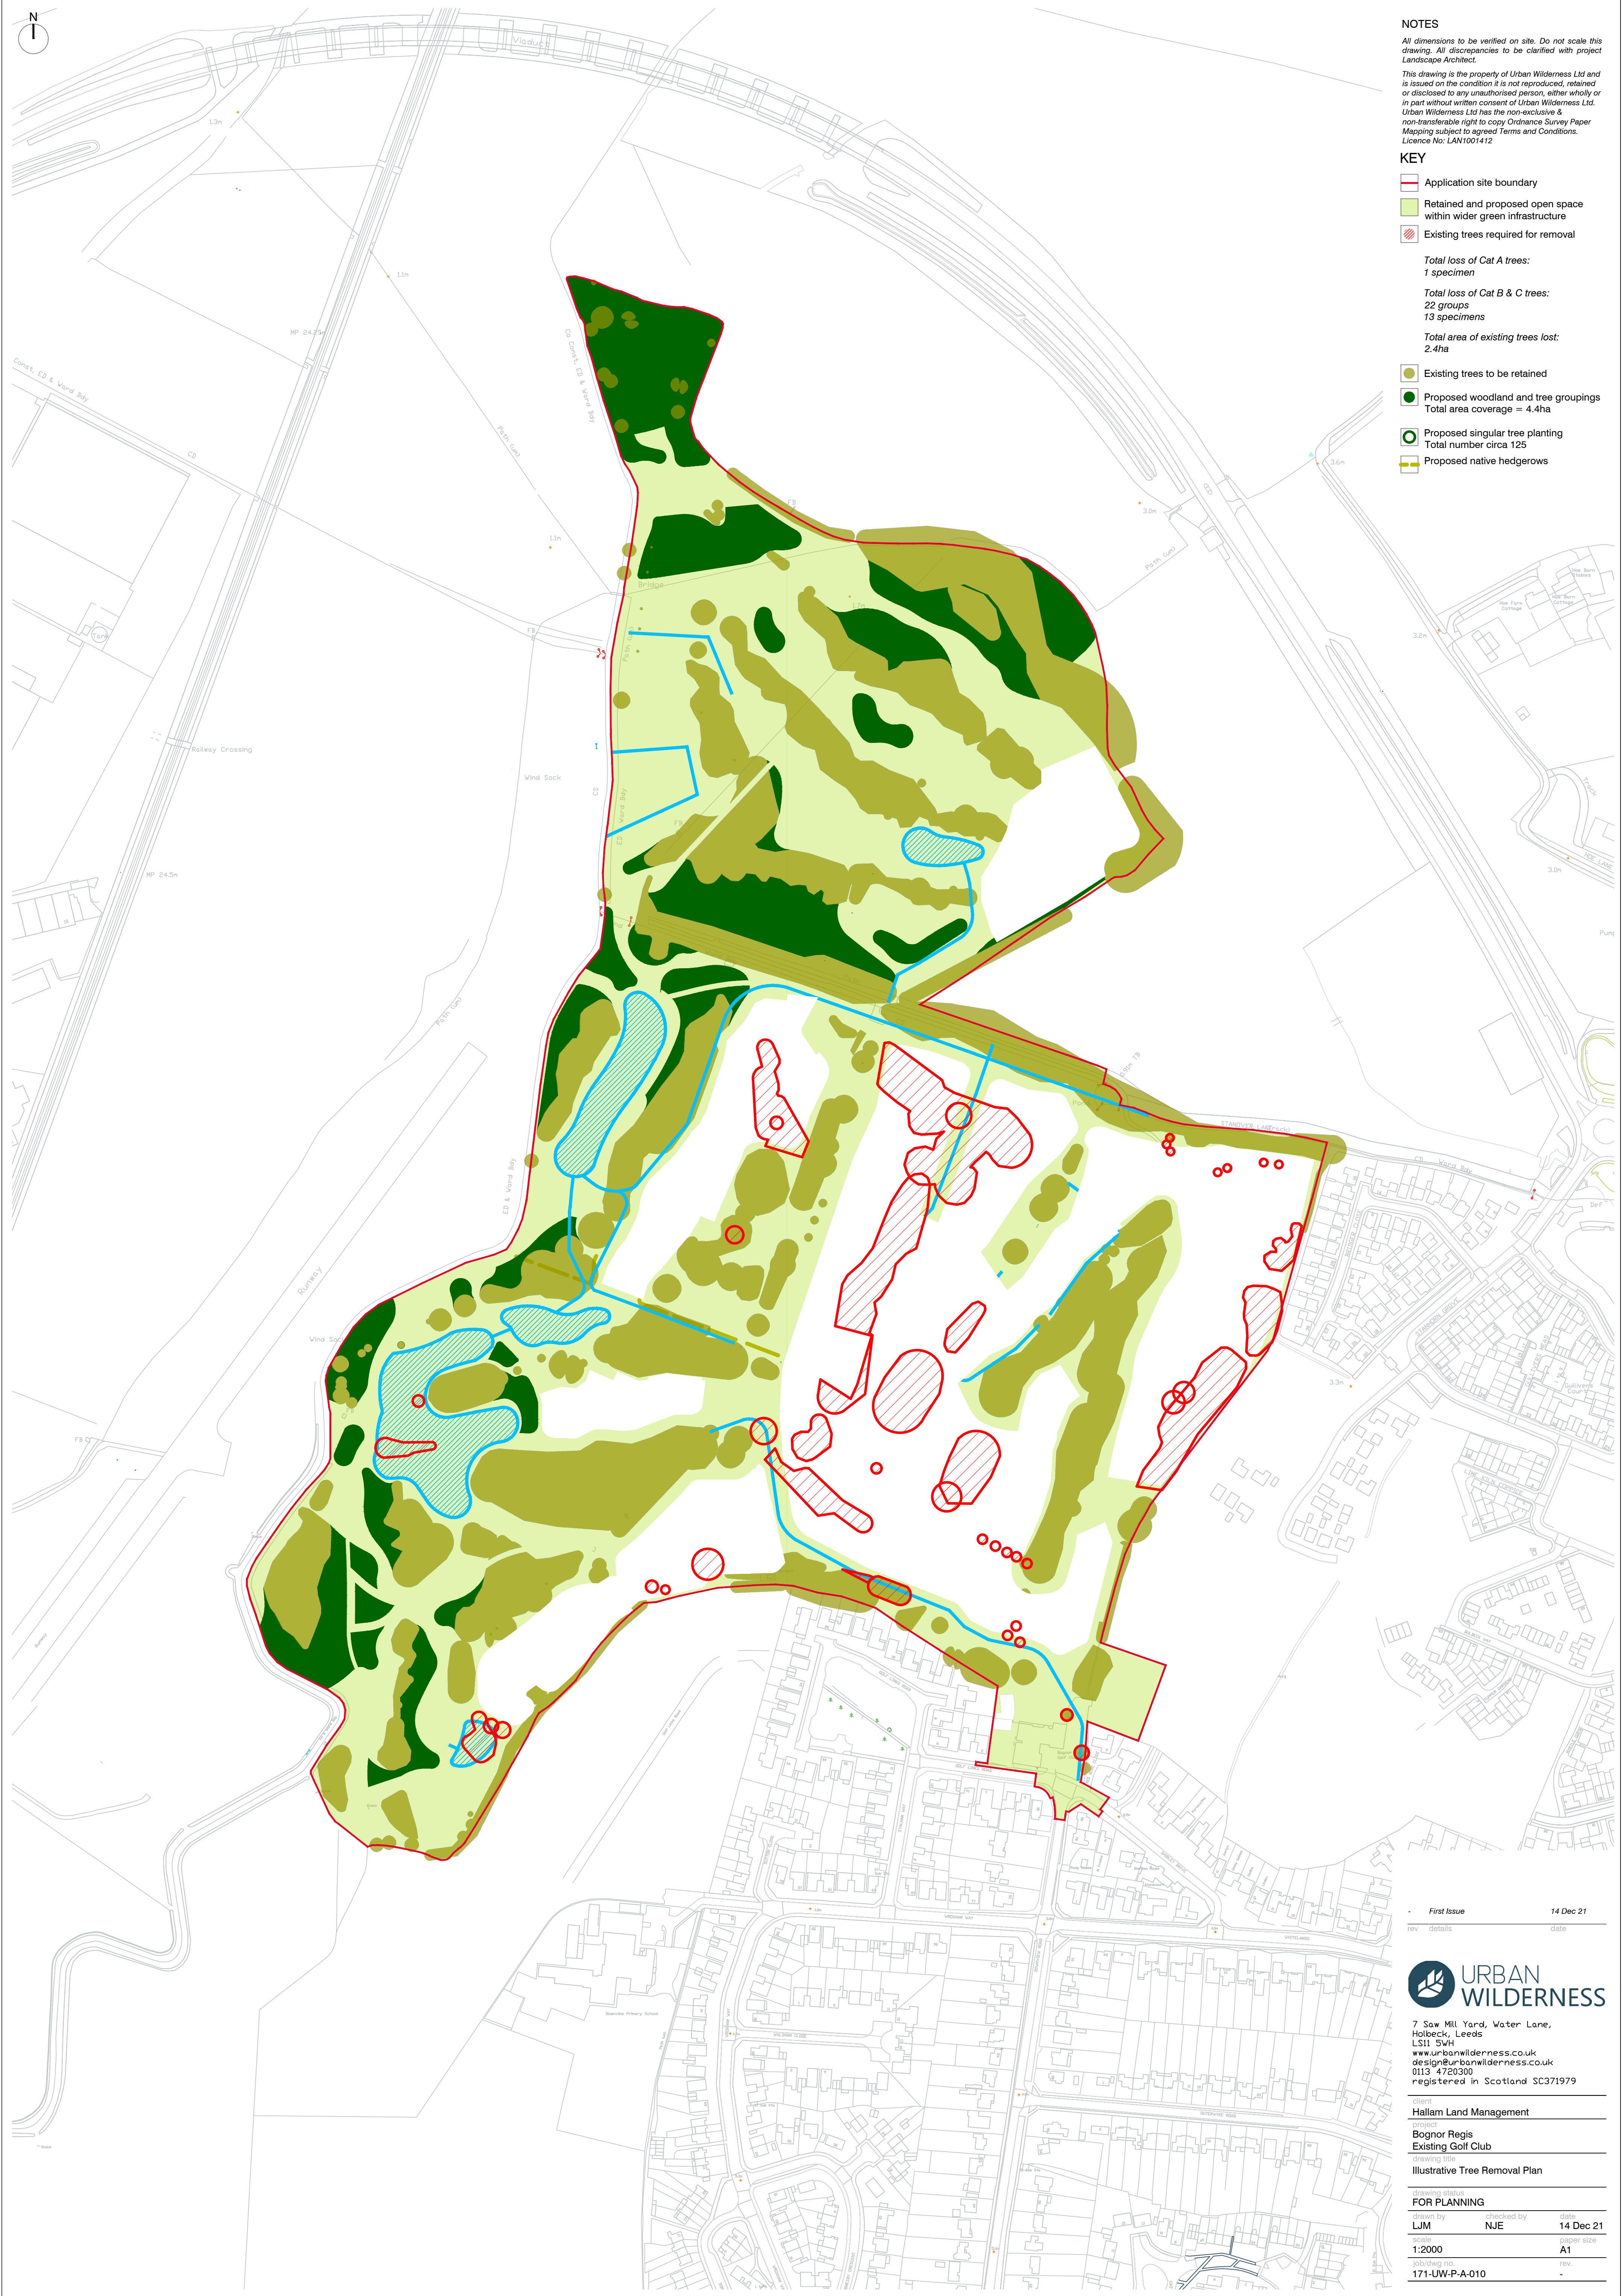

NOTES

All dimensions to be verified on site. Do not scale this drawing. All discrepancies to be clarified with project Landscape Architect.

This drawing is the property of Urban Wilderness Ltd and is issued on the condition it is not reproduced, retained or disclosed to any unauthorised person, either wholly or in part without written consent of Urban Wilderness Ltd. Urban Wilderness Ltd has the non-exclusive & non-transferable right to copy Ordnance Survey Paper Mapping subject to agreed Terms and Conditions. Licence No: LAN1001412

KEY

- Application site boundary
- Retained and proposed open space within wider green infrastructure
- Existing trees required for removal

Total loss of Cat A trees:
1 specimen

Total loss of Cat B & C trees:
22 groups
13 specimens

Total area of existing trees lost:
2.4ha

- Existing trees to be retained
- Proposed woodland and tree groupings
Total area coverage = 4.4ha
- Proposed singular tree planting
Total number circa 125
- Proposed native hedgerows

First Issue 14 Dec 21

rev details date



7 Saw Mill Yard, Water Lane,
Holbeck, Leeds
LS11 5WH
www.urbanwilderness.co.uk
design@urbanwilderness.co.uk
0113 4720300
registered in Scotland SC371979

Hallam Land Management

Bognor Regis
Existing Golf Club

drawing title
Illustrative Tree Removal Plan

FOR PLANNING

designed by	checked by	date
LJM	NJE	14 Dec 21
scale	paper size	
1:2000	A1	
job/dwg no.	rev.	
171-UW-P-A-010	-	