

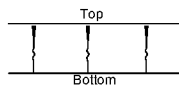
 
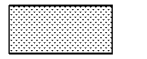
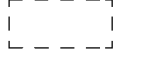
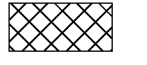
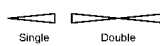
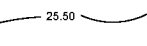
Appendix C

TOPOGRAPHICAL SURVEY


115/1



Sheet Layout					
21271-100-Q		21271-100-R		21271-100-A	
				21271-100-B	
21271-100-S		21271-100-C		21271-100-D	
				21271-100-E	
21271-100-F		21271-100-G		21271-100-H	
21271-100-J		21271-100-K		21271-100-L	
21271-100-M		21271-100-N		21271-100-P	

LEGEND		
BANKING		WALL Walls drawn to scale
BUSHES & HEDGES		
TREES		BUILDING 
MT 3/37 0.2 / 6 Median Pkwy 3rd / 4th / 5th Thruway Traffic: 600 ft / 100 ft		OPEN SIDED BUILDING 
NOTE: SPREADS AND HEIGHTS ARE INDICATIVE ONLY		GLASS ROOFED 
GATES		CONTOURS 
ABBREVIATIONS (WHERE APPLICABLE)		
ARCH HEAD HEIGHT	AHH	MARKER
ARCH HEAD LEVEL	AHL	MONITORING WELL
ARCH SPRINGER HEIGHT	ASH	NOTICE BOARD
ARCH SPRINGER LEVEL	ASL	NAME PLATE
AIR VALVE	AV	OVERHEAD WIRES
BED LEVEL	BL	PARKING METER
BELLISHA BEACON	BB	RIDGE LEVEL
BOLLARD	B	ROOF LEVEL
BRILLIANT TELECOM BOX	BTB	ROAD SIGN
BRITISH TELECOM MANHOLE	BTM	ROODING EYE
BRICKWORK	BKWK	RETAINING WALL
BUS STOP	BS	RAIN WATER PIPE
CABLE TV	CMT	SLUCE VALVE
COVER LEVEL	CL	STOP COOK
CABLE MARKER	CM	SOFFIT LEVEL
COLUMN	CP	STRUCTURAL SLAB LEVEL
CONCRETE POST	CP	TREE STUMP
EAVES LEVEL	EAV	SOIL AND VENT PIPE
ELECTRICAL CORD	ELEC	THRESHOLD LEVEL
ELECTRICITY CONTROL BOX	ECB	TELEGRAPH POLE
ELECTRICITY POLE	EP	TELEPHONE CALL BOX
EARTH ROAD	ER	TOP OF KERB
FLOWER BED	FB	TURNSITE
FINISHED FLOOR LEVEL	FFL	TRAFFIC LIGHT
FIRE HYDRANT	FL	TOP OF WALL
FLOOR LEVEL	FL	UNABLE TO LIFT
FLAG STAFF	FS	UNABLE TO SURVEY
GAS PIPE	GP	VENT PIPE
GAS VALVE	GV	WATER METER
GULLY	G	WATER LEVEL
GATE STOP	GS	WASH OUT
INSPECTION COVER	IC	WASTE PIPE
INVERT LEVEL	IL	WATER TANK
LAMP POST	LP	WATER VALVE
FENCES		
BARBED WIRE FENCE	BWF	LARCH LAP FENCE
CORRUGATED IRON FENCE	CIF	METAL RAILING FENCE
CLOSE BOARD FENCE	CBF	POST AND CHAIN FENCE
CHAIN LINK FENCE	CLF	PICKET FENCE
CHESTNUT PALING FENCE	CPF	POST AND RAIL FENCE
FENCE POST	FPO	POST AND WIRE FENCE
INTERVENUE FENCE	IF	STEEL PALISADE SECURITY FENCE
IRON RAILING FENCE	IRF	TUBULAR STEEL RAIL FENCE

REV.	NOTES	DWN	DATE
A	Additional information added to NW of Site - See RevA Layer	LCD	14/12/2

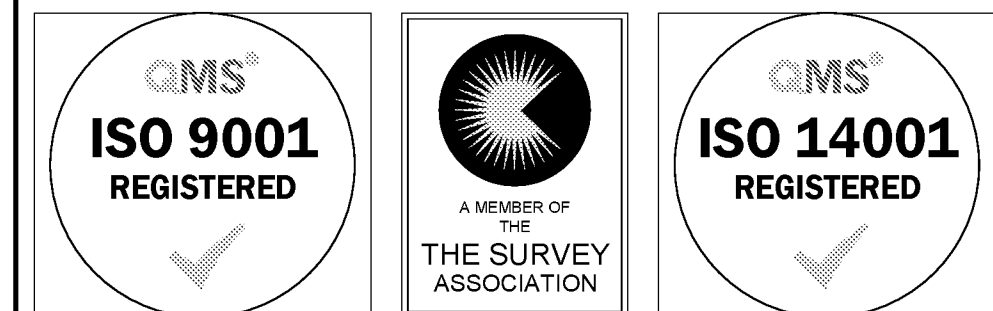

Notes:	Grid and levels relate to OS GPS Active Network. Sheet is North orientated. Much of Ditch areas heavily overgrown, levels taken where access could be gained. OS Mapping included for inaccessible areas (Shown in blue)
--------	--

Maltby Surveys Ltd

2 QUEENS ROAD
HAYWARDS HEATH
WEST SUSSEX
RH16 1EB

Tel: 01444 416246
Fax: 01444 417697
E-Mail: mis@maltbysurveys.com
WebSite: <http://www.maltbysurveys.com>

SURVEYED	LCD	CLIENT WSP
DRAWN	LCD	
CHECKED	AKM	
 RICS		SCALE
		1/2500 (A1 Sheet)

Grevatts Lane, Littlehampton, BN17 5RE

TOPOGRAPHICAL SURVEY

Job No	Rev	Drawing Number
21/271	A	20/271/100-Overview
Date :	Sept 2021	



Sheet Layout

21271-100-Q	21271-100-R	21271-100-A	21271-100-B
21271-100-S	21271-100-G	21271-100-D	21271-100-E
21271-100-F	21271-100-G	21271-100-H	
21271-100-J	21271-100-K	21271-100-L	
21271-100-M	21271-100-N	21271-100-P	

LEGEND

BANKING

Top

Bottom

BUSHES & HEDGES

MT / ST / 0.2 / 6

TREES

Single

Cluster

GATES

Single

Cluster

WALL

Walls shown to scale

BUILDING

OPEN SIDED BUILDING

GLASS ROOFED

CONTOURS

25.00

ABBREVIATIONS (WHERE APPLICABLE)

ARCH HEAD HEIGHT	AHH	MARNER	MNR
ARCH HEAD LEVEL	AHL	MONITORING WELL	MM
ARCH SPRINGER HEIGHT	ASH	NOTICE BOARD	NB
ARCH SPRINGER LEVEL	ASL	NAME PLATE	NP
AIR VALVE	AV	OVERHEAD WIRES	OHW
BL	BL	PARKING METER	PM
BELISHA BEACON	BB	RIDGE LEVEL	RL
BOLLARD	B	ROOF LEVEL	RL
BRITISH TELECOM BOX	BTB	ROAD SIGN	RS
BRITISH TELECOM MANHOLE	BTMH	RODDING EYE	RE
BRICKWORK	BRWK	RETAINING WALL	RTW
BUS STOP	BS	RAIN WATER PIPE	RWP
CABLE TV	CATV	SLUICE VALVE	SV
COVER LEVEL	CL	STOP COCK	SC
CABLE MARKER	CM	SOFFIT LEVEL	SOF
COLUMN	Col	STRUCTURAL SLAB LEVEL	SSL
CONCRETE POST	CP	TREE STUMP	ST
EAVES LEVEL	EAV	SOIL AND VENT PIPE	SUP
ELECTRICAL COVER	ELEC	THRESHOLD LEVEL	THL
ELECTRICITY CONTROL BOX	ECB	TELEGRAPH POLE	TP
ELECTRICITY POLE	EP	TELEPHONE CALL BOX	TCB
EARTH ROD	ER	TOP OF KERB	TK
FLOWER BED	FB	TURNSTILE	TS
FINISHED FLOOR LEVEL	FFL	TRAFFIC LIGHT	TL
FIRE HYDRANT	FH	TOP OF WALL	TW
FLOOR LEVEL	FL	UNABLE TO LIFT	UTL
FLAG STAFF	FS	UNABLE TO SURVEY	UTS
GAS PIPE	GP	VENT PIPE	VP
GAS VALVE	GV	WATER METER	WM
GULLY	G	WATER LEVEL	WL
GATE STOP	GS	WASH OUT	WO
INSPECTION COVER	IC	WASTE PIPE	WP
INVERT LEVEL	IL	WATER TANK	WT
LAMP POST	LP	WATER VALVE	WV

FENCES

BARBED WIRE FENCE	BWF	LARCH LAP FENCE	LLF
CORRUGATED IRON FENCE	CIF	METAL RAILING FENCE	MRF
CLOSE BOARD FENCE	CBF	POST AND CHAIN FENCE	PCF
CHAIN LINK FENCE	CLF	PICKET FENCE	PIF
CHESTNUT PALING FENCE	CPF	POST AND RAIL FENCE	PRF
FENCE POST	FPO	POST AND WIRE FENCE	PWF
INTERWOVEN FENCE	IWF	STEEL PALISADE SECURITY FENCE	SPSF
IRON RAILING FENCE	IRF	TUBULAR STEEL RAIL FENCE	TSRF

REV.

NOTES

DWN

DATE

A Additional information added to NW of Site - See RevA Layer LCD 14/12/21

ISO 9001 REGISTERED

ISO 14001 REGISTERED

Notes:

Grid and levels relate to OS GPS Active Network.

Sheet is North orientated.

Ditch areas heavily overgrown, levels taken where access could be gained.

OS Mapping included for inaccessible areas (Shown in blue)

Maltby Surveys Ltd

2 QUEENS ROAD
HAYWARDS HEATH
WEST SUSSEX
RH16 1EB


Tel: 01444 416246
Fax: 01444 417697
E-Mail: mls@maltbysurveys.com
WebSite: http://www.maltbysurveys.com

SURVEYED	LCD	CLIENT
DRAWN	LCD	WSP
CHECKED	AKM	SCALE
		1/500 (A1 Sheet)

Grevatts Lane, Littlehampton, BN17 5RE

TOPOGRAPHICAL SURVEY

Job No	Rev	Drawing Number
21/271	A	20/271/100-C
Date	Sept 2021	

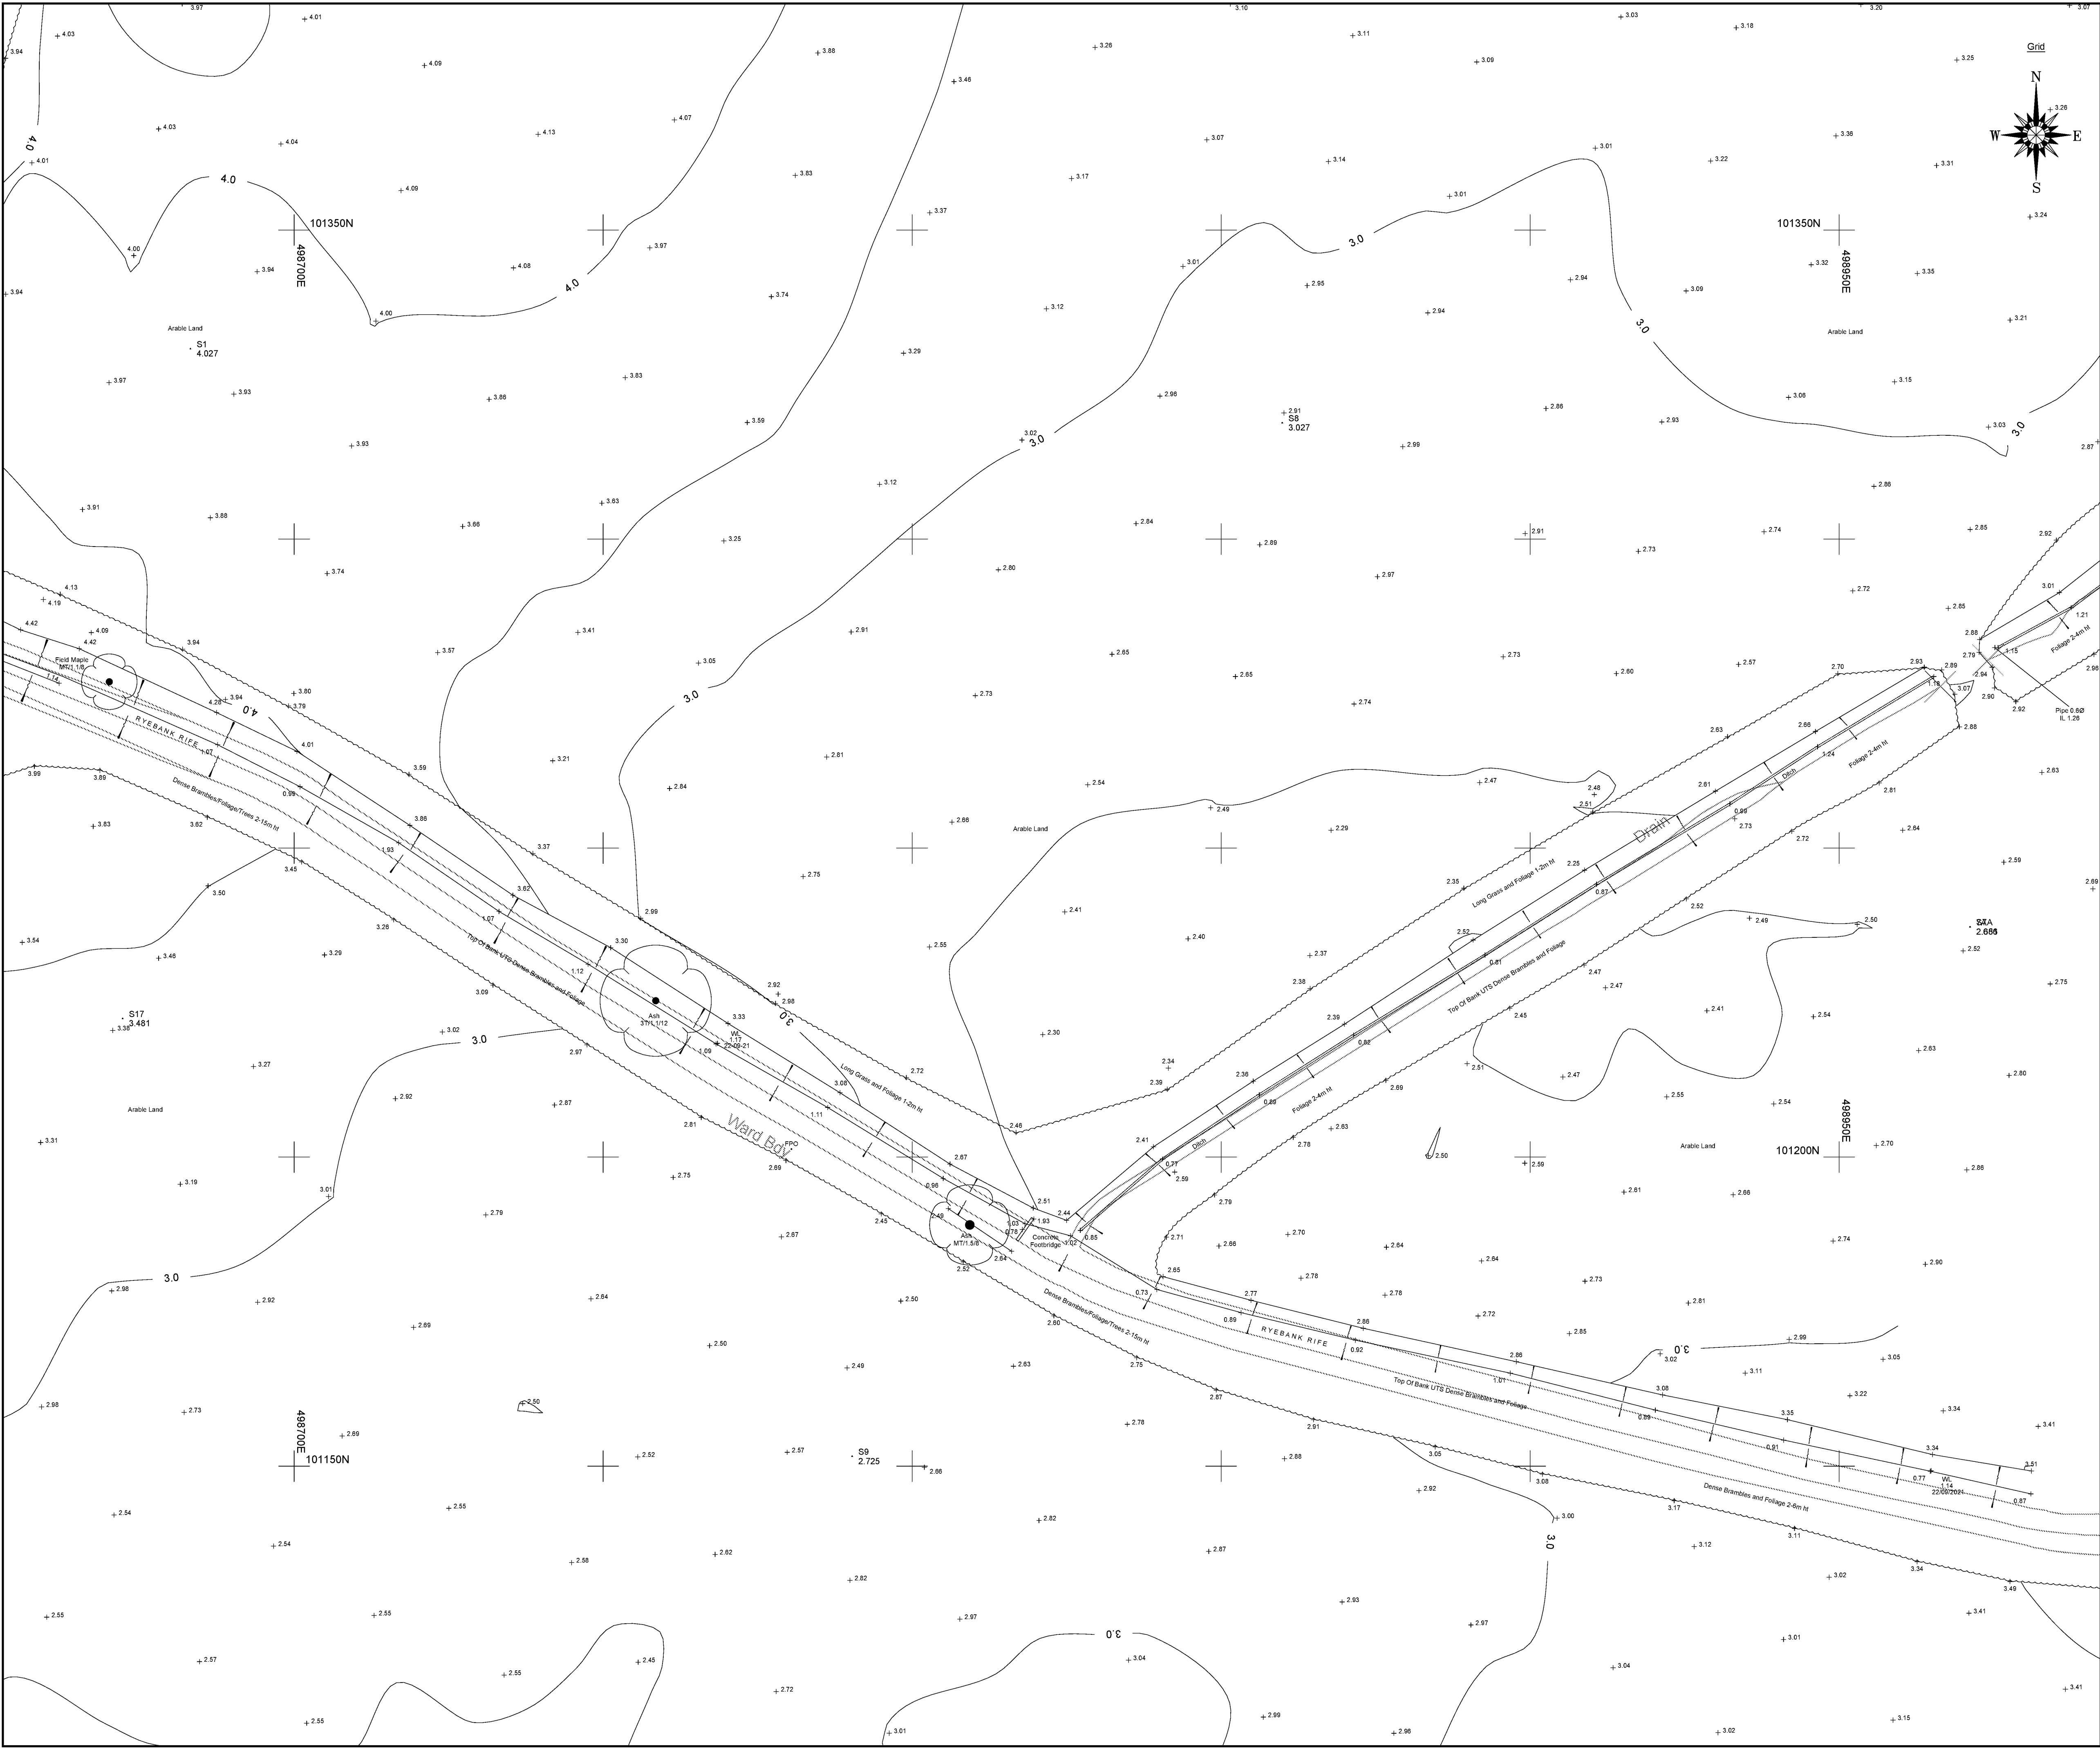

Sheet Layout

21271-100-Q	21271-100-R	21271-100-A	21271-100-B
21271-100-S	21271-100-C	21271-100-D	21271-100-E
21271-100-F	21271-100-G	21271-100-H	
21271-100-J	21271-100-K	21271-100-L	
21271-100-M	21271-100-N	21271-100-P	

LEGEND

BANKING **WALL** **BUSHES & HEDGES** **BUILDING** **TREES** **OPEN SIDED BUILDING** **GATES** **GLASS ROOFED** **CONTOURS**

ABBREVIATIONS (WHERE APPLICABLE)

ARCH HEAD HEIGHT	AHH	MAR	MAR
ARCH HEAD LEVEL	AHL	MONITORING WELL	MMW
ARCH SPRINGER HEIGHT	ASH	NOTICE BOARD	NB
ARCH SPRINGER LEVEL	ASL	NAME PLATE	NP
AIR VALVE	AV	OVERHEAD WIRES	OHV
BED LEVEL	BL	PARKING METER	PM
BELISHA BEACON	BB	RODGE LEVEL	RL
DOLLARD	D	ROOF LEVEL	RL
BRITISH TELECOM BOX	BTB	ROAD SIGN	RS
BRITISH TELECOM MANHOLE	BTMH	RODDING EYE	RE
BRICKWORK	BRWK	RETAINING WALL	RTW
BUS STOP	BS	RAIN WATER PIPE	RWP
CABLE TV	CATV	SLUICE VALVE	SV
COVER LEVEL	CL	STOP COCK	SC
CABLE MARKER	CM	SOFFIT LEVEL	SCF
COLUMN	Col	STRUCTURAL SLAB LEVEL	SSL
CONCRETE POST	CP	TREE STUMP	ST
EAVES LEVEL	EAU	SOIL AND VENT PIPE	SUP
ELECTRICAL COVER	ELEC	THRESHOLD LEVEL	THL
ELECTRICITY CONTROL BOX	ECB	TELEGRAPH POLE	TP
ELECTRICITY POLE	EP	TELEPHONE CALL BOX	TCB
EARTH ROD	ER	TOP OF KERB	TK
FLOWER BED	FB	TURNSTILE	TS
FINISHED FLOOR LEVEL	FFL	TRAFFIC LIGHT	TL
FIRE HYDRANT	FH	TOP OF WALL	TW
FLOOR LEVEL	FL	UNABLE TO LIFT	UTL
FLAG STAFF	FS	UNABLE TO SURVEY	UTS
GAS PIPE	GP	VENT PIPE	VP
GAS VALVE	GV	WATER METER	WM
GULLY	G	WATER LEVEL	WL
GATE STOP	GS	WASH OUT	WO
INSPECTION COVER	IC	WASTE PIPE	WP
INVERT LEVEL	IL	WATER TANK	WT
LAMP POST	LP	WATER VALVE	WV

FENCES

BARBED WIRE FENCE	BWF	LARCH LAP FENCE	LLF
CORRUGATED IRON FENCE	CIF	METAL RAILING FENCE	MRF
CLOSE BOARD FENCE	CBF	POST AND CHAIN FENCE	PCF
CHAIN LINK FENCE	CLF	PICKET FENCE	PIF
CHESTNUT PALING FENCE	CPF	POST AND RAIL FENCE	PRF
FENCE POST	FPO	POST AND WIRE FENCE	PWF
INTERWOVEN FENCE	IWF	STEEL PALISADE SECURITY FENCE	SPSF
IRON RAILING FENCE	IRF	TUBULAR STEEL RAIL FENCE	TSRF

REV. **NOTES** **DWN** **DATE**

A	Additional information added to NW of Site - See RevA Layer	LCD	14/12/21
---	---	-----	----------

ISO 9001 REGISTERED

ISO 14001 REGISTERED

Notes:

Grid and levels relate to OS GPS Active Network.
Sheet is North orientated.
Ditch areas heavily overgrown, levels taken where access could be gained.
OS Mapping included for inaccessible areas (Shown in blue)

Maltby Surveys Ltd

2 QUEENS ROAD
HAYWARDS HEATH
WEST SUSSEX
RH16 1EB
Tel: 01444 416246
Fax: 01444 417697
E-Mail: mls@maltbysurveys.com
WebSite: http://www.maltbysurveys.com

SURVEYED	LCD	CLIENT
DRAWN	LCD	WSP
CHECKED	AKM	SCALE
		1/500 (A1 Sheet)

Grevatts Lane, Littlehampton, BN17 5RE

TOPOGRAPHICAL SURVEY

Job No	Rev	Drawing Number
21/271	A	20/271/100-D

Date : Sept 2021



Sheet Layout					
21271-100-Q		21271-100-R		21271-100-S	
21271-100-S		21271-100-C		21271-100-D	
				21271-100-E	
		21271-100-F		21271-100-G	
				21271-100-H	
		21271-100-J		21271-100-K	
				21271-100-L	
		21271-100-M		21271-100-N	
				21271-100-P	

LEGEND

BANKING

BUSHES & HEDGES

TREES

MT / 3T / 0.2 / 6
Mature Tree / 3" dia / 6" height
 Young Tree / 3" dia / 6" height

NOTE: SPREADS AND HEIGHTS ARE INDICATIVE ONLY

GATES

ABBREVIATIONS (WHERE APPLICABLE)

ARCH HEAD HEIGHT	AHH	MARKER	MKR
ARCH HEAD LEVEL	AHL	MONITORING WELL	MW
ARCH SPRINGER HEIGHT	ASH	NOTICE BOARD	NB
ARCH SPRINGER LEVEL	ASL	NAME PLATE	NP
AIR VALVE	AV	OVERHEAD WIRES	CHW
BD LEVEL	BL	PARKING METER	PM
BELUSHA BEACON	BB	RIDGE LEVEL	RL
BOLLARD	B	ROOF LEVEL	RL
BRITISH TELECOM BOX	BTB	ROAD SIGN	RS
BRITISH TELECOM MANHOLE	BTMH	RODDING EYE	RE
BRICKWORK	BRWK	RETAINING WALL	RTW
BUS STOP	BS	RAIN WATER PIPE	RWP
CABLE TV	CATV	SLUICE VALVE	SV
COVER LEVEL	CL	SOFT COCK	SC
CABLE MARKER	CM	SCOFFIT LEVEL	SOF
COLUMN	Col	STRUCTURAL SLAB LEVEL	SSL
CONCRETE POST	CP	TREE STUMP	ST
EAVES LEVEL	EAV	SOIL AND VENT PIPE	SV
ELECTRICAL COVER	ELEC	THRESHOLD LEVEL	THL
ELECTRICITY CONTROL BOX	ECB	TELEGRAPH POLE	TP
ELECTRICITY POLE	EP	TELEPHONE CALL BOX	TCB
GROUND ROD	GR	TOP OF KERB	TK
FLOWER BED	FB	TURNSTILE	TS
FINISHED FLOOR LEVEL	FFL	TRAFFIC LIGHT	TL
FIRE HYDRANT	FH	TOP OF WALL	TW
FLOOR LEVEL	FL	UNABLE TO LIFT	UTL
FLAG STAFF	FS	UNABLE TO SURVEY	UTS
GAS PIPE	GP	VENT PIPE	VP
GAS VALVE	GV	WATER METER	WM
GULLY	G	WATER LEVEL	WL
GATE STOP	GS	WASH OUT	WO
INSPECTION COVER	IC	WASTE PIPE	WP
INVERT LEVEL	IL	WATER TANK	WT
LAMP POST	LP	WATER VALVE	WV

FENCES

BARBED WIRE FENCE	BWF	LARCH PAL FENCE	LPF
CORRUGATED FENCE	CIF	METAL RAILING FENCE	MRF
CLOSE BOARD FENCE	CBF	POST AND CHAIN FENCE	PCF
CHAIN LINK FENCE	CLF	PICKET FENCE	PIF
CHESTNUT PALING FENCE	CPF	POST AND RAIL FENCE	PRF
FENCE POST	PFO	POST AND WIRE FENCE	PWF
INTERWOVEN FENCE	WIF	STEEL PAL-SHADE SECURITY FENCE	SPSF
IRON RAILING FENCE	IRF	TUBULAR STEEL RAIL FENCE	TSRF

WALL

Width drawn to scale

0.25m

BUILDING


OPEN SIDED BUILDING

GLASS ROOFED

CONTOURS

25.50

REV.	NOTES	DWN	DATE
A	Additional information added to NW of Site - See RevA Layer	LCD	14/12/20

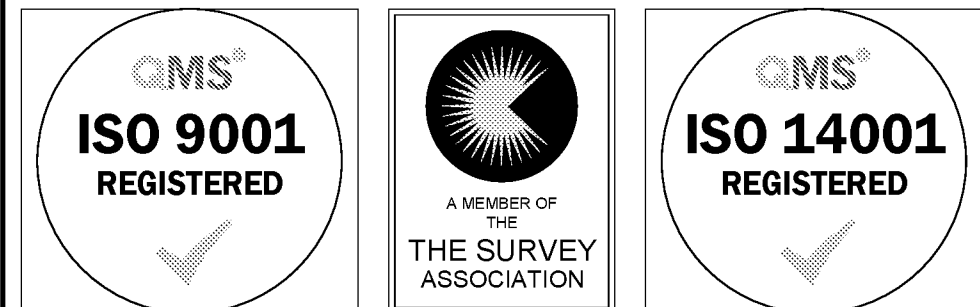

Notes:
Grid and levels relate to OS GPS Active Network.
Sheet is North orientated.
Ditch areas heavily overgrown, levels taken where access could be gained.
OS Mapping included for inaccessible areas (Shown in blue)

The logo for Maltby Surveys Ltd is presented within a rectangular frame. At the top, the company name "Maltby Surveys Ltd" is written in a large, bold, serif font. Below the name is a graphic consisting of three triangles of varying shades of gray, arranged in a row. To the right of the graphic, the company's address is listed in a smaller, sans-serif font: "2 QUEENS ROAD", "HAYWARDS HEATH", "WEST SUSSEX", and "RH16 1EB". Below the address, the contact details are provided: "Tel: 01444 416246", "Fax: 01444 417697", "E-Mail: mls@maltbysurveys.com", and "WebSite: http://www.maltbysurveys.com".

SURVEYED	LCD	CLIENT
DRAWN	LCD	WSP
CHECKED	AKM	
		SCALE
		1/500 (A1 Sheet)

Grevatts Lane, Littlehampton, BN17 5RE

TOPOGRAPHICAL SURVEY

Job No	Rev	Drawing Number
21/271	A	20/271/100-E
Date : Sept 2021		



Sheet Layout

21271-100-Q	21271-100-R	21271-100-A	21271-100-B
21271-100-S	21271-100-C	21271-100-D	21271-100-E
	21271-100-F	21271-100-G	21271-100-H
	21271-100-J	21271-100-K	21271-100-L
	21271-100-M	21271-100-N	21271-100-P

LEGEND

BANKING

BUSHES & HEDGES

TREES

GATES

WALL

BUILDING

OPEN SIDED BUILDING

GLASS ROOFED

CONTOURS

ABBREVIATIONS (WHERE APPLICABLE)

ARCH HEAD HEIGHT	AHH	MARKER	MKR
ARCH HEAD LEVEL	AHL	MONITORING WELL	MW
ARCH SPRINGER HEIGHT	ASH	NOTICE BOARD	NB
ARCH SPRINGER LEVEL	ASL	NAME PLATE	NP
AIR VALVE	AV	OVERHEAD WIRES	OHW
BED LEVEL	BL	PARKING METER	PM
BELISHA BEACON	BB	RIDGE LEVEL	RL
BOLLARD	B	ROOF LEVEL	RL
BRITISH TELECOM BOX	BTB	ROAD SIGN	RS
BRITISH TELECOM MANHOLE	BTMH	RODDING EYE	RE
BRICKWORK	BRWK	RETAINING WALL	RTW
BUS STOP	BS	RAIN WATER PIPE	RWP
CABLE TV	CATV	SUICIDE VALVE	SV
COVER LEVEL	CL	STOP COCK	SC
CABLE MARKER	CM	SOFFIT LEVEL	SOF
COLUMN	Col	STRUCTURAL SLAB LEVEL	SSL
CONCRETE POST	CP	TREE STUMP	ST
EAVES LEVEL	EAV	SOIL AND VENT PIPE	SUP
ELECTRICAL COVER	ELEC	THRESHOLD LEVEL	THL
ELECTRICITY CONTROL BOX	ECB	TELEGRAPH POLE	TP
ELECTRICITY POLE	EP	TELEPHONE CALL BOX	TCB
EARTH ROD	ER	TOP OF KERB	TK
FLOWER BED	FB	TURNSTILE	TS
FINISHED FLOOR LEVEL	FFL	TRAFFIC LIGHT	TL
FIRE HYDRANT	FH	TOP OF WALL	TW
FLOOR LEVEL	FL	UNABLE TO LIFT	UTL
FLAG STAFF	FS	UNABLE TO SURVEY	UTS
GAS PIPE	GP	VENT PIPE	VP
GAS VALVE	GV	WATER METER	WM
GULLY	G	WATER LEVEL	WL
GATE STOP	GS	WASH OUT	WO
INSPECTION COVER	IC	WASTE PIPE	WP
INVERT LEVEL	IL	WATER TANK	WT
LAMP POST	LP	WATER VALVE	WV

FENCES

BARBED WIRE FENCE	BWF	LARCH LAP FENCE	LLF
CORRUGATED IRON FENCE	CIF	METAL RAILING FENCE	MLF
CLOSE BOARD FENCE	CBF	POST AND CHAIN FENCE	PCF
CHAIN LINK FENCE	CLF	PICKET FENCE	PIF
CHESTNUT PALING FENCE	CPF	POST AND RAIL FENCE	PRF
FENCE POST	FPO	POST AND WIRE FENCE	PWF
INTERWOVEN FENCE	IWF	STEEL PALISADE SECURITY FENCE	SPSF
IRON RAILING FENCE	IRF	TUBULAR STEEL RAIL FENCE	TSRF

REV.	NOTES	DWN	DATE
A	Additional information added to NW of Site - See RevA Layer	LCD	14/12/21

ISO 9001
REGISTERED




A MEMBER OF
THE SURVEY
ASSOCIATION

ISO 14001
REGISTERED

Notes:

Grid and levels relate to OS GPS Active Network.
Sheet is North orientated.
Ditch areas heavily overgrown, levels taken where
access could be gained.
OS Mapping included for inaccessible areas (Shown in blue)

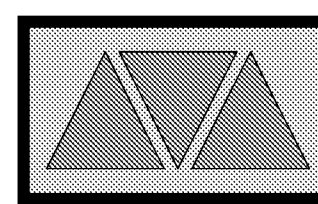Maltby Surveys Ltd



2 QUEENS ROAD
HAYWARDS HEATH
WEST SUSSEX
RH16 1EB
Tel: 01444 416246
Fax: 01444 417697
E-Mail: mls@maltbysurveys.com
WebSite: http://www.maltbysurveys.com


SURVEYED	LCD	CLIENT
DRAWN	LCD	WSP
CHECKED	AKM	SCALE
		1/500 (A1 Sheet)

Grevatts Lane, Littlehampton, BN17 5RE

TOPOGRAPHICAL SURVEY

Job No	Rev	Drawing Number
21/271	A	20/271/100-F
Date :	Sept 2021	

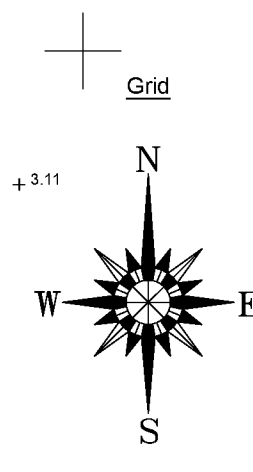ARMY DISTRICT COUNCIL 19/07/2017



Sheet Layout			
21271-100-Q	21271-100-R	21271-100-A	21271-100-B
21271-100-G	21271-100-C	21271-100-D	21271-100-E
	21271-100-F	21271-100-G	21271-100-H
21271-100-J	21271-100-K	21271-100-L	
21271-100-M	21271-100-N	21271-100-P	

BANKING

BUSHES & HEDGES

TREES

MT / ST / O / G
Mature Tree Sapling Hedge

NOTE: SPREADS AND HEIGHTS ARE INDICATIVE ONLY.

GATES

Single Double

WALL

Width drawn to scale 0.25m

BUILDING

OPEN SIDED BUILDING

GLASS ROOFED

CONTOURS

25.00m

ABBREVIATIONS (WHERE APPLICABLE)

ARCH HEAD HEIGHT	AHH	MARKER	MKR
ARCH HEAD LEVEL	AHL	MONITORING WELL	MW
ARCH SPRINGER HEIGHT	ASH	NOTICE BOARD	NB
ARCH SPRINGER LEVEL	ASL	NAME PLATE	NP
AIR VALVE	AV	OVERHEAD WIRES	OHV
BED LEVEL	BL	PARKING MARK	PM
BELISHA BEACON	BB	RIDGE LEVEL	RID
BOLLARD	B	R ROOF LEVEL	RL
BRITISH TELECOM BOX	BTB	ROAD SIGN	RS
BRITISH TELECOM MANHOLE	BTBH	ROCKING EYE	RE
BRICKWORK	BKWM	RETAINING WALL	RTW
BUS STOP	BS	RAN WATER PIPE	RWP
CABLE TV	CA TV	SUICIDE WIRE	SV
COVER LEVEL	CL	STOP COCK	SC
CABLE MARKER	CM	SOPFIT LEVEL	SOF
COLUMN	Col	STRUCTURAL SLAB LEVEL	SLL
CONCRETE POST	CP	TREE STUMP	TS
EAVES LEVEL	EAV	SOIL AND VENT PIPE	SVP
ELECTRICAL COVER	ELEC	THRESHOLD LEVEL	TL
ELECTRICITY CONTROL BOX	ECB	TRIPPING POLE	TP
ELECTRICITY POLE	EP	TELEPHONE CALL BOX	TCB
EARTH ROD	ER	TPO OF KERB	TK
FLOWER BED	FB	TURNSTILE	TS
FINISHED FLOOR LEVEL	FRL	TRAFFIC LIGHT	TL
FIRE HYDRANT	FH	TPO OF WALL	TWL
FLOOR LEVEL	FL	UNABLE TO LIFT	UTL
FLAG STAFF	FS	UNABLE TO SURVEY	UTS
GAS PIPE	GP	VENT PIPE	VP
GAS VALVE	GV	WATER METER	WM
GULLY	G	WATER LEVEL	WL
GATE STOP	GS	WASH OUT	WO
INSPECTION COVER	IC	WASTE PIPE	WP
INVERT LEVEL	IL	WATER WALK	WT
LAMP POST	LP	WATER VALVE	WW

FENCES

BARBED FENCE FENCE	BWF	LARCH LAP FENCE	LLF
CORRUATED IRON FENCE	CIF	METAL RAILING FENCE	MRF
CLOSE BOARD FENCE	CBF	POST AND CHAIN FENCE	PCF
CHAIN LINK FENCE	CLF	PICKET FENCE	PFF
CHESTNUT PALING FENCE	CPF	POST AND RAIL FENCE	PRF
FENCE POST	FPO	POST AND WIRE FENCE	PWF
INTERVENIO FENCE	IF	STEEL PALISADE SECURITY FENCE	SPSF
IRON RAILING FENCE	IRF	TUBULAR STEEL RAIL FENCE	TSRF

REV.	NOTES	DWN	DATE
A	Additional information added to NW of Site - See RevA Layer	LCD	14/12/20

Notes:

- Grid and levels relate to OS GPS Active Network.
- Sheet is North orientated.
- Ditch areas heavily overgrown, levels taken where access could be gained.
- OS Mapping included for inaccessible areas (Shown in blue)

Maltby Surveys Ltd



2 QUEENS ROAD
HAYWARDS HEATH
WEST SUSSEX
RH16 1EB



Tel: 01444 416246
Fax: 01444 417697
E-Mail: mls@maltbysurveys.com
WebSite: <http://www.maltbysurveys.com>

SURVEYED	LCD	CLIENT
DRAWN	LCD	WSP
CHECKED	AKM	
		SCALE
		1/500 (A1 Sheet)

Grevatts Lane, Littlehampton, BN17 5RE

TOPOGRAPHICAL SURVEY

Job No	Rev	Drawing Number
21/271	A	20/271/100-G
Date : Sept 2021		

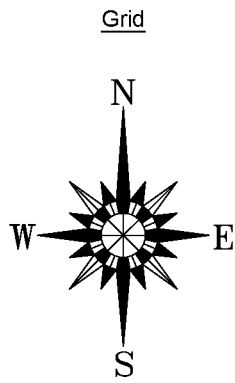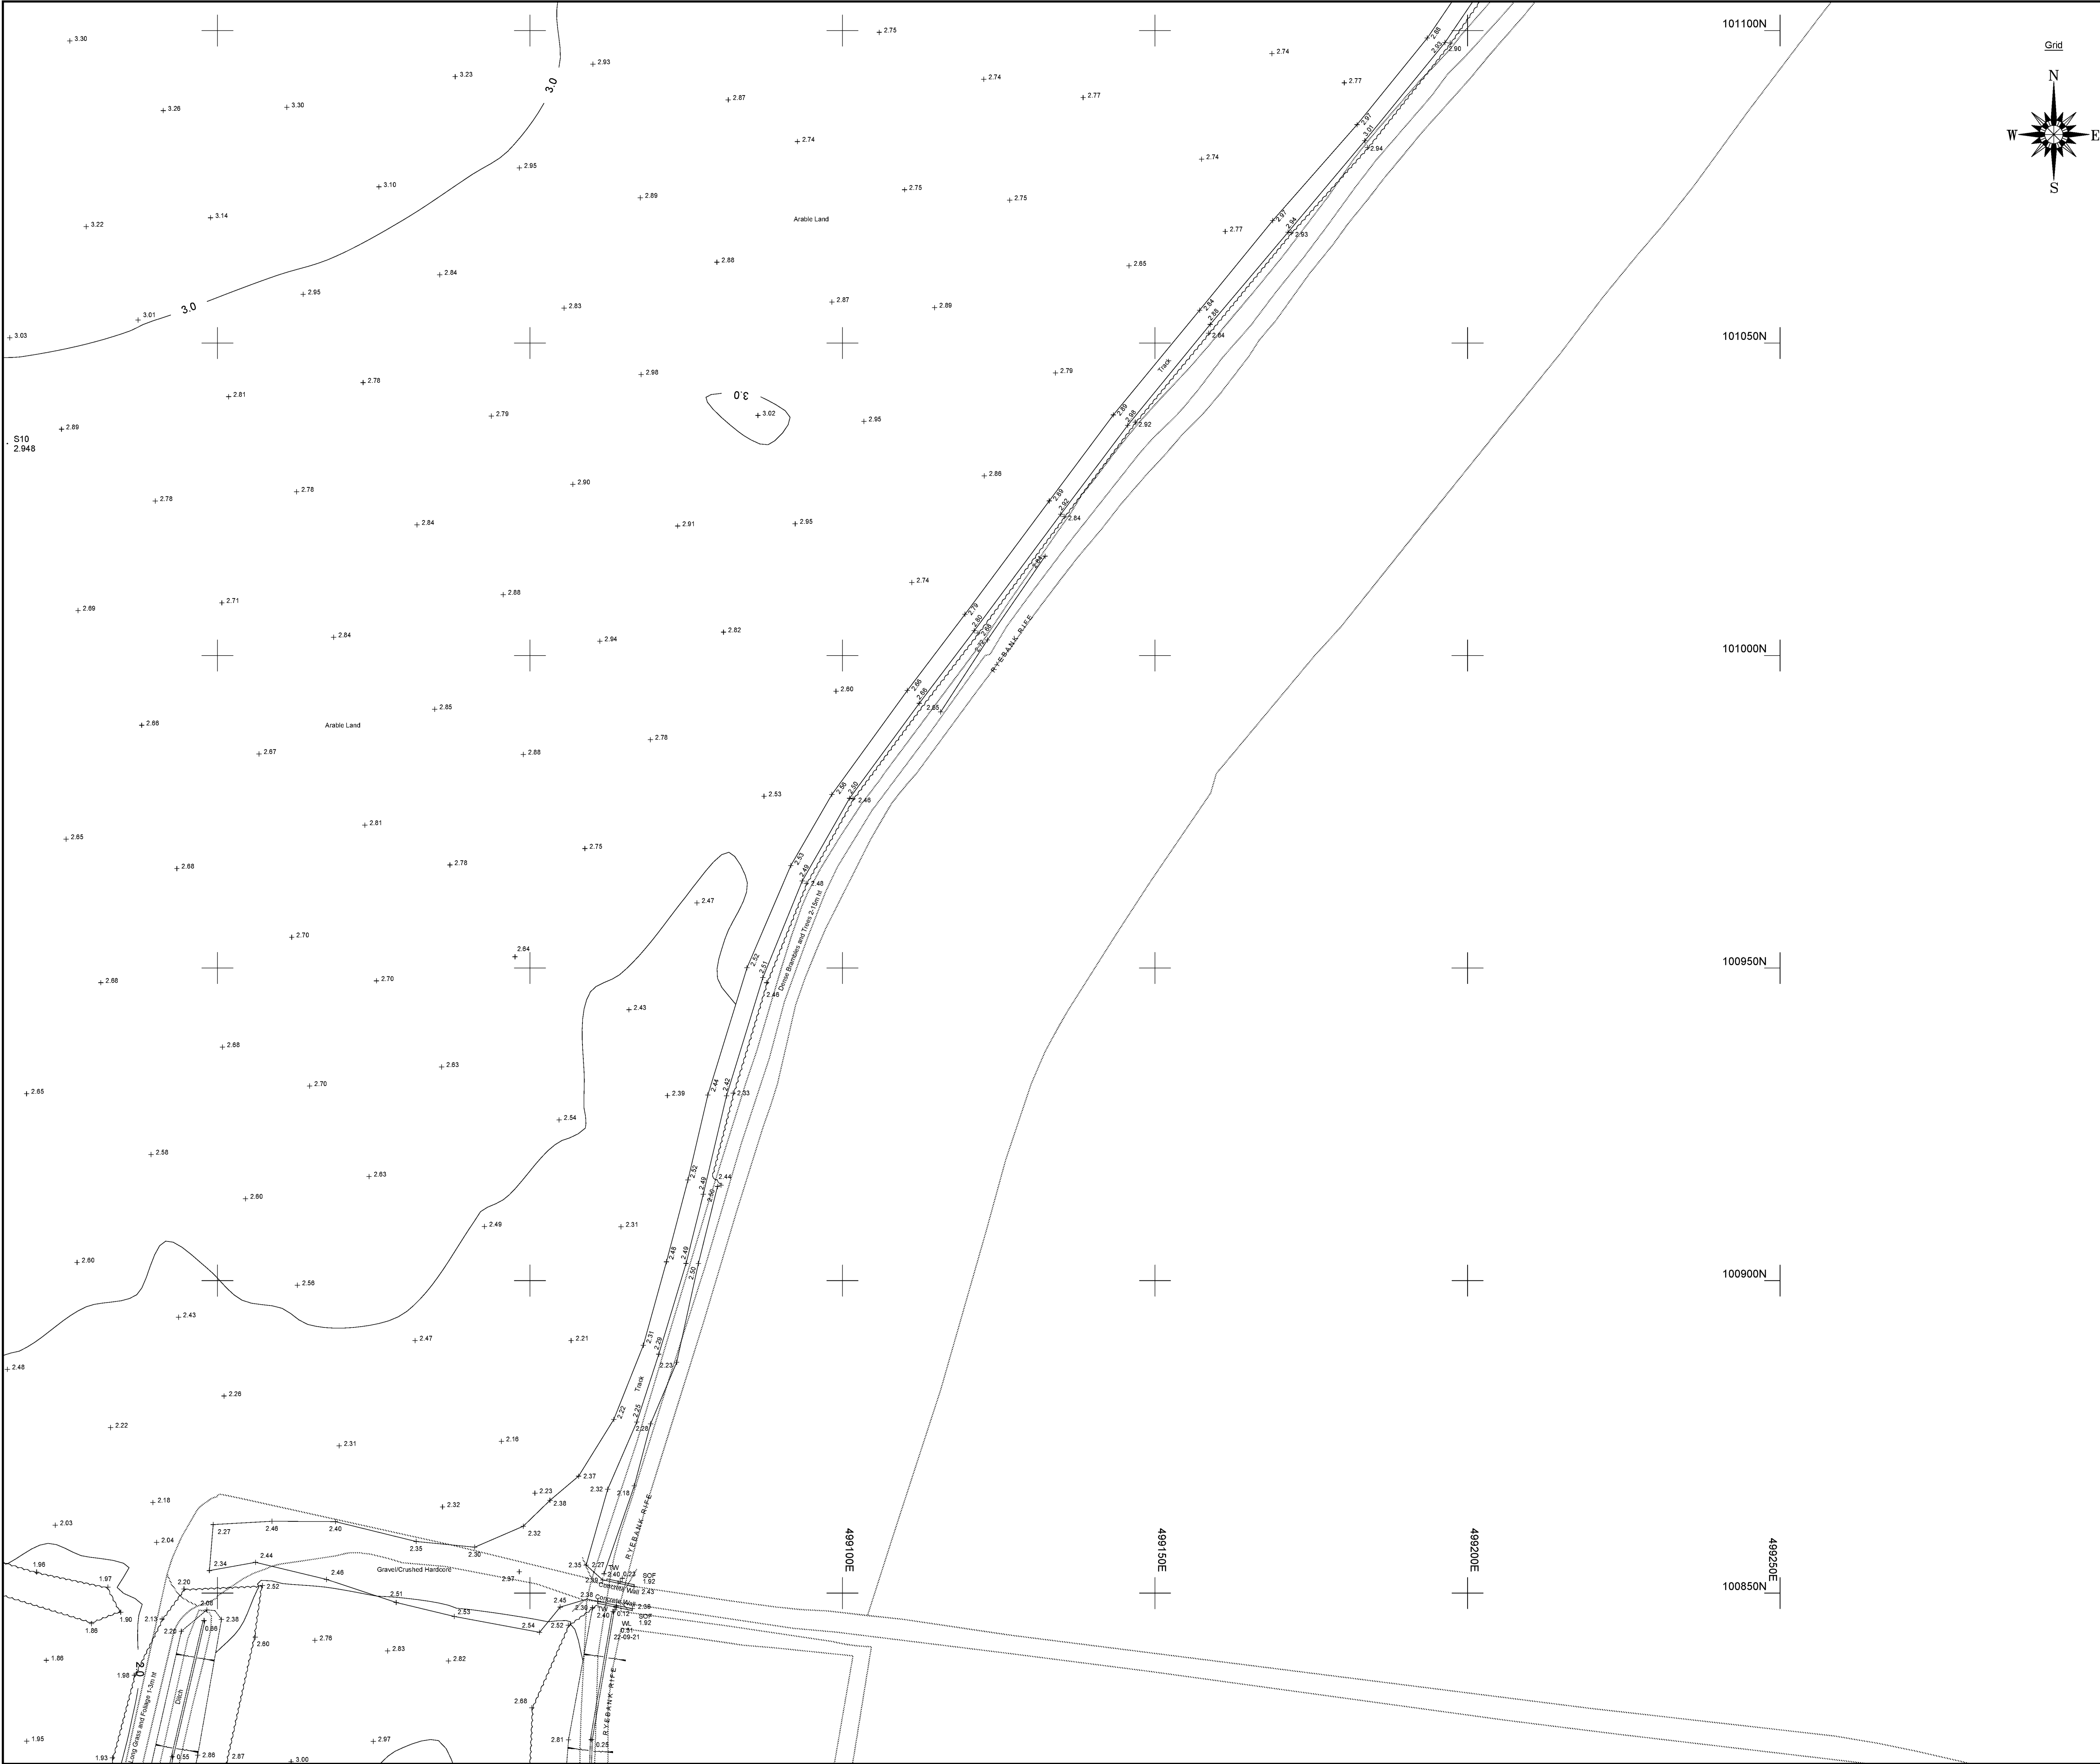

Sheet Layout			
21271-100-Q	21271-100-R	21271-100-A	21271-100-B
21271-100-S	21271-100-C	21271-100-D	21271-100-E
	21271-100-F	21271-100-G	21271-100-H
	21271-100-J	21271-100-K	21271-100-L
	21271-100-M	21271-100-N	21271-100-P

LEGEND

BANKING		WALL	
BUSHES & HEDGES		BUILDING	
TREES		OPEN SIDED BUILDING	
GATES		GLASS ROOFED	
		CONTOURS	

ABBREVIATIONS (WHERE APPLICABLE)

ARCH HEAD HEIGHT	AHH	MARKER	M/R
ARCH HEAD LEVEL	AHL	MONITORING WELL	MW
ARCH SPRINGER HEIGHT	ASH	NOTICE BOARD	NB
ARCH SPRINGER LEVEL	ASL	NAME PLATE	NP
AIR VALVE	AV	OVERHEAD WIRES	OHW
BED LEVEL	BL	PARKING METER	PM
BELISHA BEACON	BB	RIDGE LEVEL	RL
BOLLARD	B	ROOF LEVEL	RL
BRITISH TELECOM BOX	BTB	ROAD SIGN	RS
BRITISH TELECOM MANHOLE	BTMH	RODDING EYE	RE
BRICKWORK	BRWK	RETAINING WALL	RTW
BUS STOP	BS	RAIN WATER PIPE	RWP
CABLE TV	CATV	SLUICE VALVE	SV
COVER LEVEL	CL	STOP COCK	SC
CABLE MARKER	CM	SOFFIT LEVEL	SOF
COLUMN	Col	STRUCTURAL SLAB LEVEL	SSL
CONCRETE POST	CP	TREE STUMP	ST
EAVES LEVEL	EAV	SOIL AND VENT PIPE	SUP
ELECTRICAL COVER	ELEC	THRESHOLD LEVEL	THL
ELECTRICITY CONTROL BOX	ECB	TELEGRAPH POLE	TP
ELECTRICITY POLE	EP	TELEPHONE CALL BOX	TCB
EARTH ROD	ER	TOP OF KERB	TK
FLOWER BED	FB	TURNSTILE	TS
FINISHED FLOOR LEVEL	FFL	TRAFFIC LIGHT	TL
FIRE HYDRANT	FH	TOP OF WALL	TW
FLOOR LEVEL	FL	UNABLE TO LIFT	UTL
FLAG STAFF	FS	UNABLE TO SURVEY	UTS
GAS PIPE	GP	VENT PIPE	VP
GAS VALVE	GV	WATER METER	WM
GULLY	G	WATER LEVEL	WL
GATE STOP	GS	WASH OUT	WO
INSPECTION COVER	IC	WASTE PIPE	WP
INVERT LEVEL	IL	WATER TANK	WT
LAMP POST	LP	WATER VALVE	WV
BARBED WIRE FENCE	BWF	LARCH LAP FENCE	LLF
CORRUGATED IRON FENCE	CIF	METAL RAILING FENCE	MRF
CLOSE BOARD FENCE	CBF	POST AND CHAIN FENCE	PCF
CHAIN LINK FENCE	CLF	PICKET FENCE	PIF
CHESTNUT PALING FENCE	CPF	POST AND RAIL FENCE	PRF
FENCE POST	FPO	POST AND WIRE FENCE	PWF
INTERWOVEN FENCE	IWF	STEEL PALISADE SECURITY FENCE	SPSF
IRON RAILING FENCE	IRF	TUBULAR STEEL RAIL FENCE	TSRF

REV.	NOTES	DWN	DATE
A	Additional information added to NW of Site - See RevA Layer	LCD	14/12/21



Notes:
Grid and levels relate to OS GPS Active Network.
Sheet is North orientated.
Ditch areas heavily overgrown, levels taken where access could be gained.
OS Mapping included for inaccessible areas (Shown in blue)

Maltby Surveys Ltd


2 QUEENS ROAD
HAYWARDS HEATH
WEST SUSSEX
RH16 1EB

Tel: 01444 416246
Fax: 01444 417697
E-Mail: ms@maltbysurveys.com
WebSite: <http://www.maltbysurveys.com>

SURVEYED	LCD	CLIENT
DRAWN	LCD	WSP
CHECKED	AKM	SCALE
		1/500 (A1 Sheet)

Grevatts Lane, Littlehampton, BN17 5RE

TOPOGRAPHICAL SURVEY		
Job No	Rev	Drawing Number
21/271	A	20/271/100-H
Date :	Sept 2021	

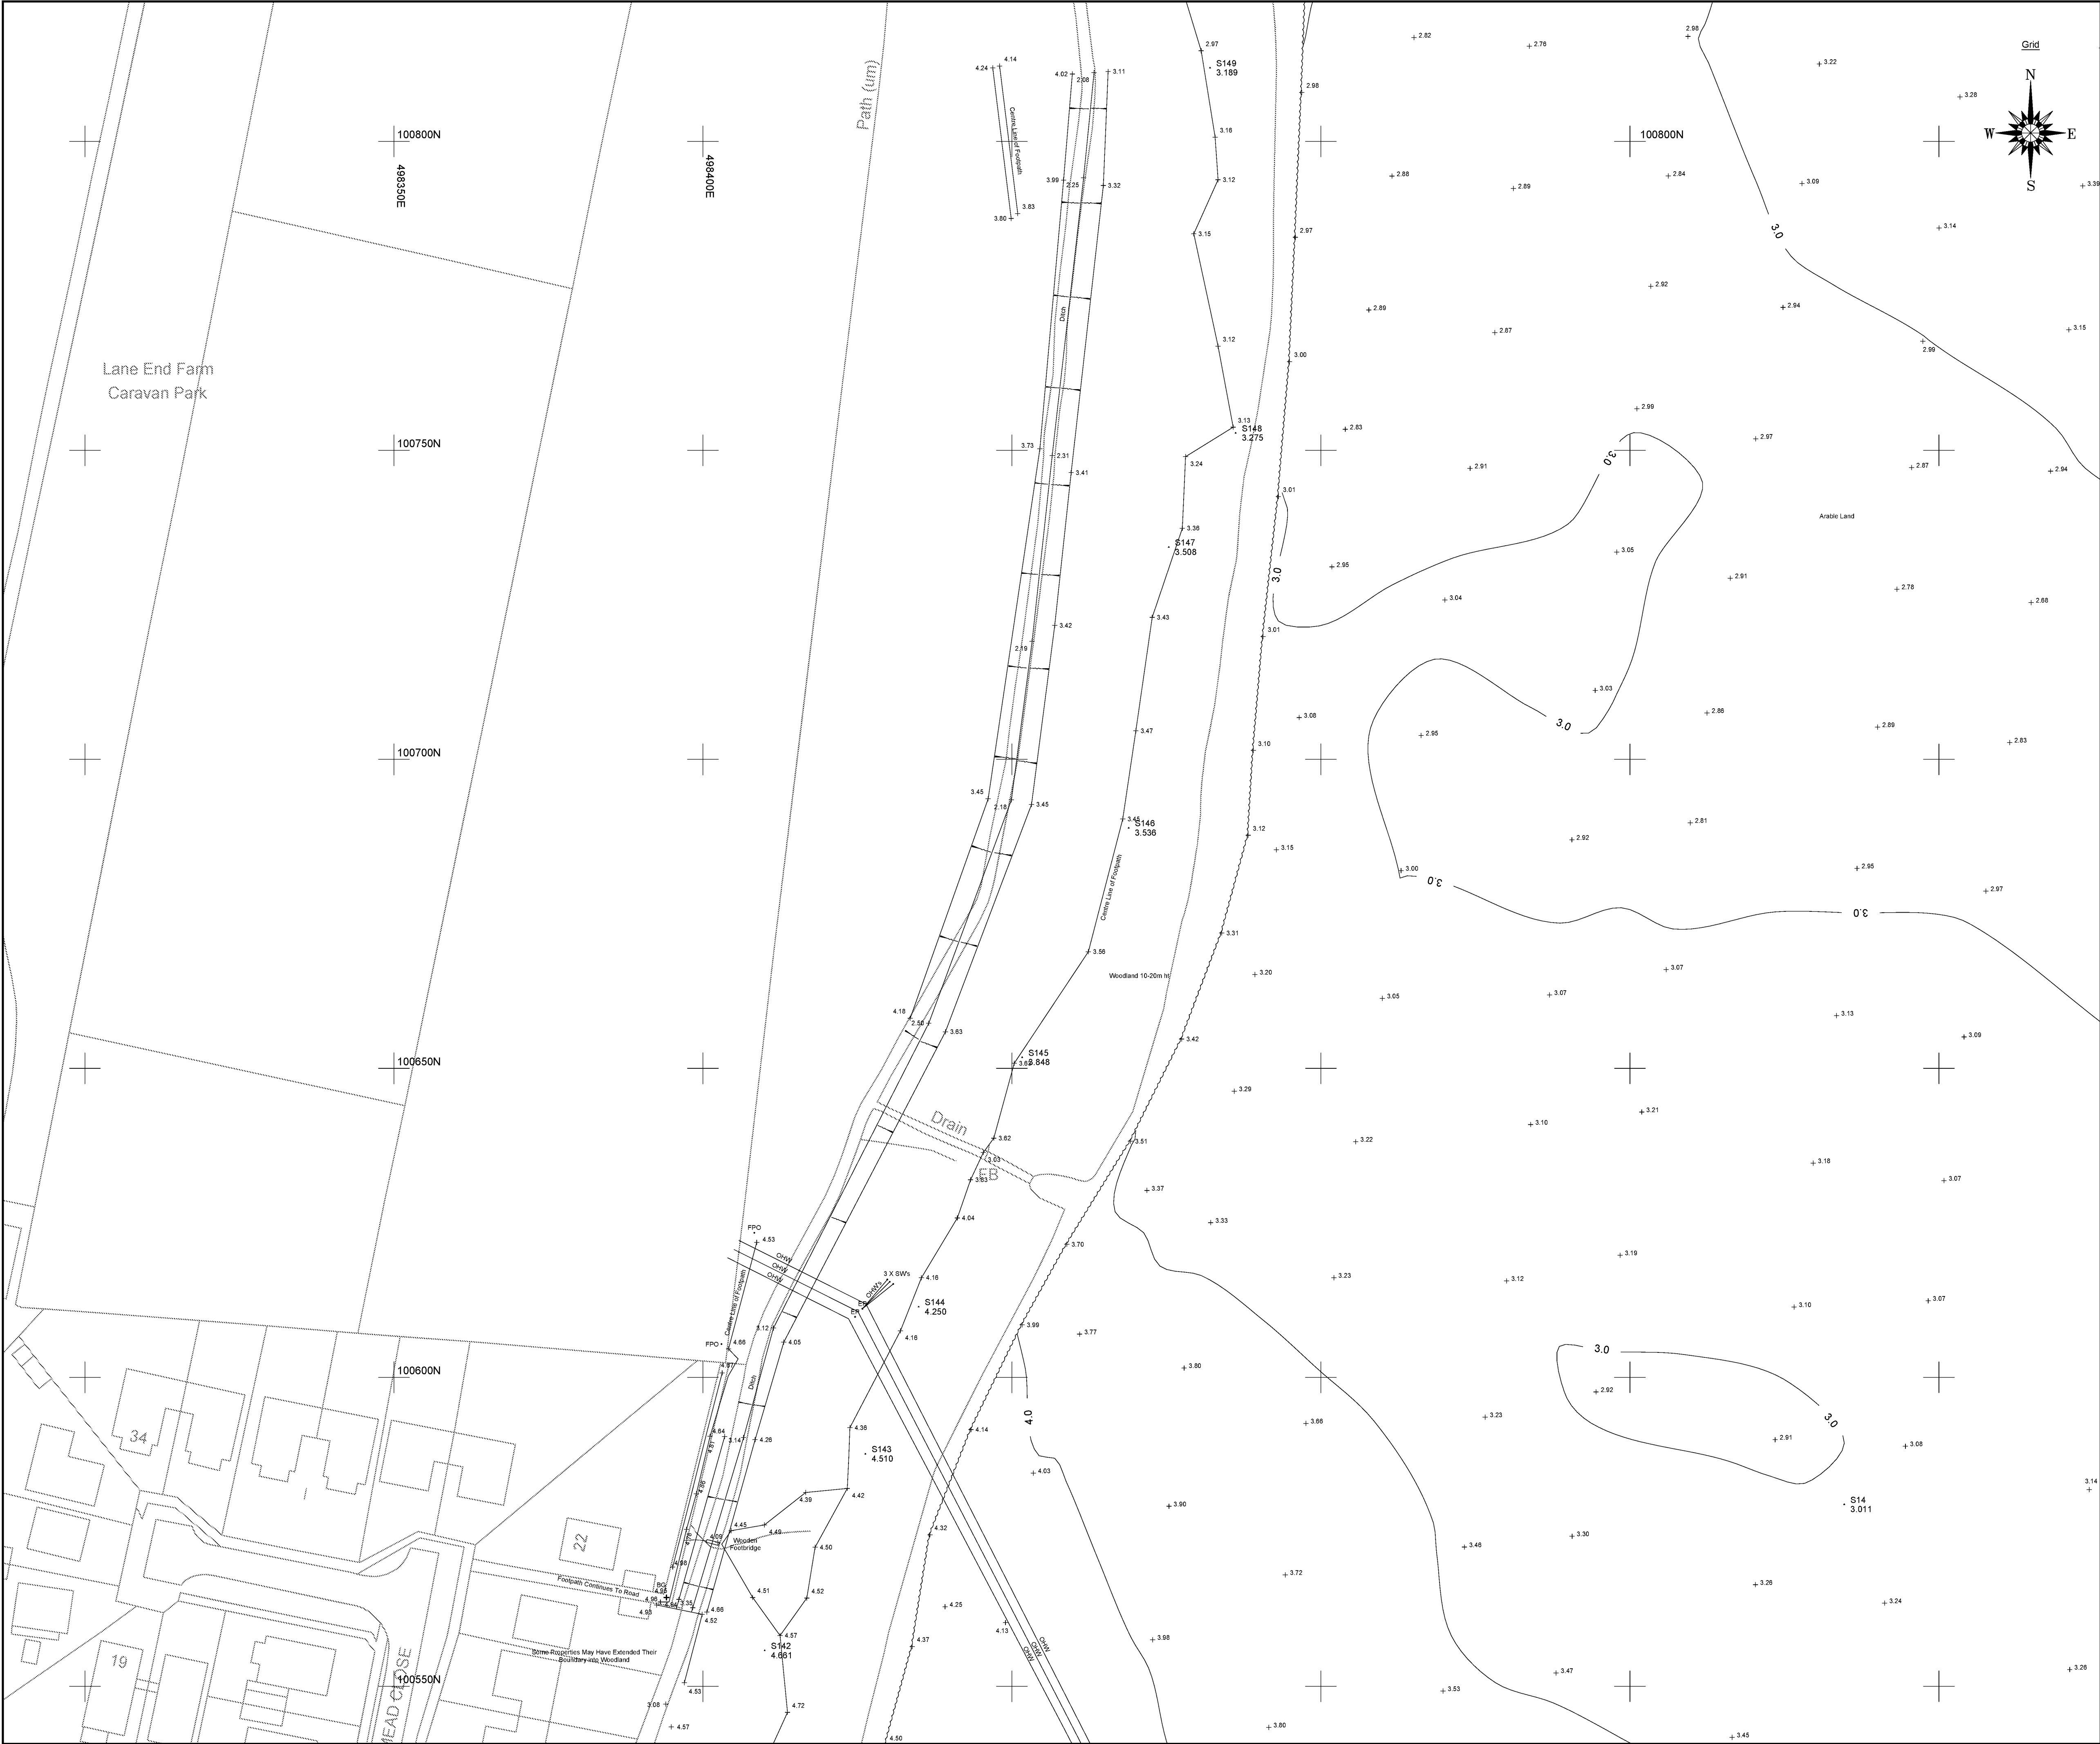

Sheet Layout

21271-100-Q	21271-100-R	21271-100-A	21271-100-B
21271-100-S	21271-100-C	21271-100-D	21271-100-E
21271-100-F	21271-100-G	21271-100-H	21271-100-I
21271-100-J	21271-100-K	21271-100-L	21271-100-M
21271-100-N	21271-100-O	21271-100-P	21271-100-Q

LEGEND

BANKING: Top, Bottom

BUSHES & HEDGES: Building, Open Sided Building, Glass Roofed

TREES: MT / 3T / 0.2 / 6

GATES: Single, Double

ABBREVIATIONS (WHERE APPLICABLE)

ARCH HEAD HEIGHT	AHM	MARINER	MNR
ARCH HEAD LEVEL	AHL	MONITORING WELL	MM
ARCH SPRINGER HEIGHT	ASH	NOTICE BOARD	NB
ARCH SPRINGER LEVEL	ASL	NAME PLATE	NP
AIR VALVE	AV	OVERHEAD WIRES	CHW
BED LEVEL	BL	PARKING METER	PM
BELISHA BEACON	BB	RIDGE LEVEL	RL
BOLLARD	B	ROAD SIGN	RS
BRITISH TELECOM BOX	BTB	RODDING EYE	RE
BRITISH TELECOM MANHOLE	BTMH	RETAINING WALL	RTW
BRICKWORK	BRWK	RAIN WATER PIPE	RWP
BUS STOP	BS	SLUICE VALVE	SV
CABLE TV	CATV	STOP COCK	SC
COVER LEVEL	CL	SOFFIT LEVEL	SOF
CABLE MARKER	CM	STRUCTURAL SLAB LEVEL	SSL
COLUMN	Col	TREE STUMP	ST
CONCRETE POST	CP	SOIL AND VENT PIPE	SUP
EAVES LEVEL	EAU	THRESHOLD LEVEL	THL
ELECTRICAL COVER	ELEC	TELEGRAPH POLE	TP
ELECTRICITY CONTROL BOX	ECB	TELEPHONE CALL BOX	TCB
ELECTRICITY POLE	EP	TOP OF KERB	TK
EARTH ROD	ER	TURNSTILE	TS
FLOWER BED	FB	TRAFFIC LIGHT	TL
FINISHED FLOOR LEVEL	FFL	TOP OF WALL	TW
FIRE HYDRANT	FH	UNABLE TO LIFT	UTL
FLOOR LEVEL	FL	UNABLE TO SURVEY	UTS
FLAG STAFF	FS	VENT PIPE	VP
GAS PIPE	GP	WATER METER	WM
GAS VALVE	GV	WATER LEVEL	WL
GULLY	G	WASH OUT	WO
GATE STOP	GS	WASTE PIPE	WP
INSPECTION COVER	IC	WATER TANK	WT
INVERT LEVEL	IL	WATER VALVE	WV
LAMP POST	LP		

FENCES

BARBED WIRE FENCE	BWF	LARCH LAP FENCE	LLF
CORRUGATED IRON FENCE	CIF	METAL RAILING FENCE	MRF
CLOSE BOARD FENCE	CBF	POST AND CHAIN FENCE	PCF
CHAIN LINK FENCE	CLF	PICKET FENCE	P/F
CHESTNUT PALING FENCE	CPF	POST AND RAIL FENCE	PRF
FENCE POST	FPO	POST AND WIRE FENCE	PWF
INTERWOVEN FENCE	IWF	STEEL PALISADE SECURITY FENCE	SPSF
IRON RAILING FENCE	IRF	TUBULAR STEEL RAIL FENCE	TSRF

REV. NOTES

REV.	NOTES	DWN	DATE
A	Additional information added to NW of Site - See RevA Layer	LCD	14/12/21

ISO 9001 REGISTERED

ISO 14001 REGISTERED

THE SURVEY ASSOCIATION

Notes:

Grid and levels relate to OS GPS Active Network.

Sheet is North orientated.

Ditch areas heavily overgrown, levels taken where access could be gained.

OS Mapping included for inaccessible areas (Shown in blue)

Maltby Surveys Ltd

2 QUEENS ROAD
HAYWARDS HEATH
WEST SUSSEX
RH16 1EB

Tel: 01444 416246
Fax: 01444 417697
E-Mail: mls@maltbysurveys.com
WebSite: http://www.maltbysurveys.com

SURVEYED	LCD	CLIENT
DRAWN	LCD	WSP
CHECKED	AKM	SCALE
		1/500 (A1 Sheet)


Grevatts Lane, Littlehampton, BN17 5RE

TOPOGRAPHICAL SURVEY

Job No	Rev	Drawing Number
21/271	A	20/271/100-J









Date : Sept 2021

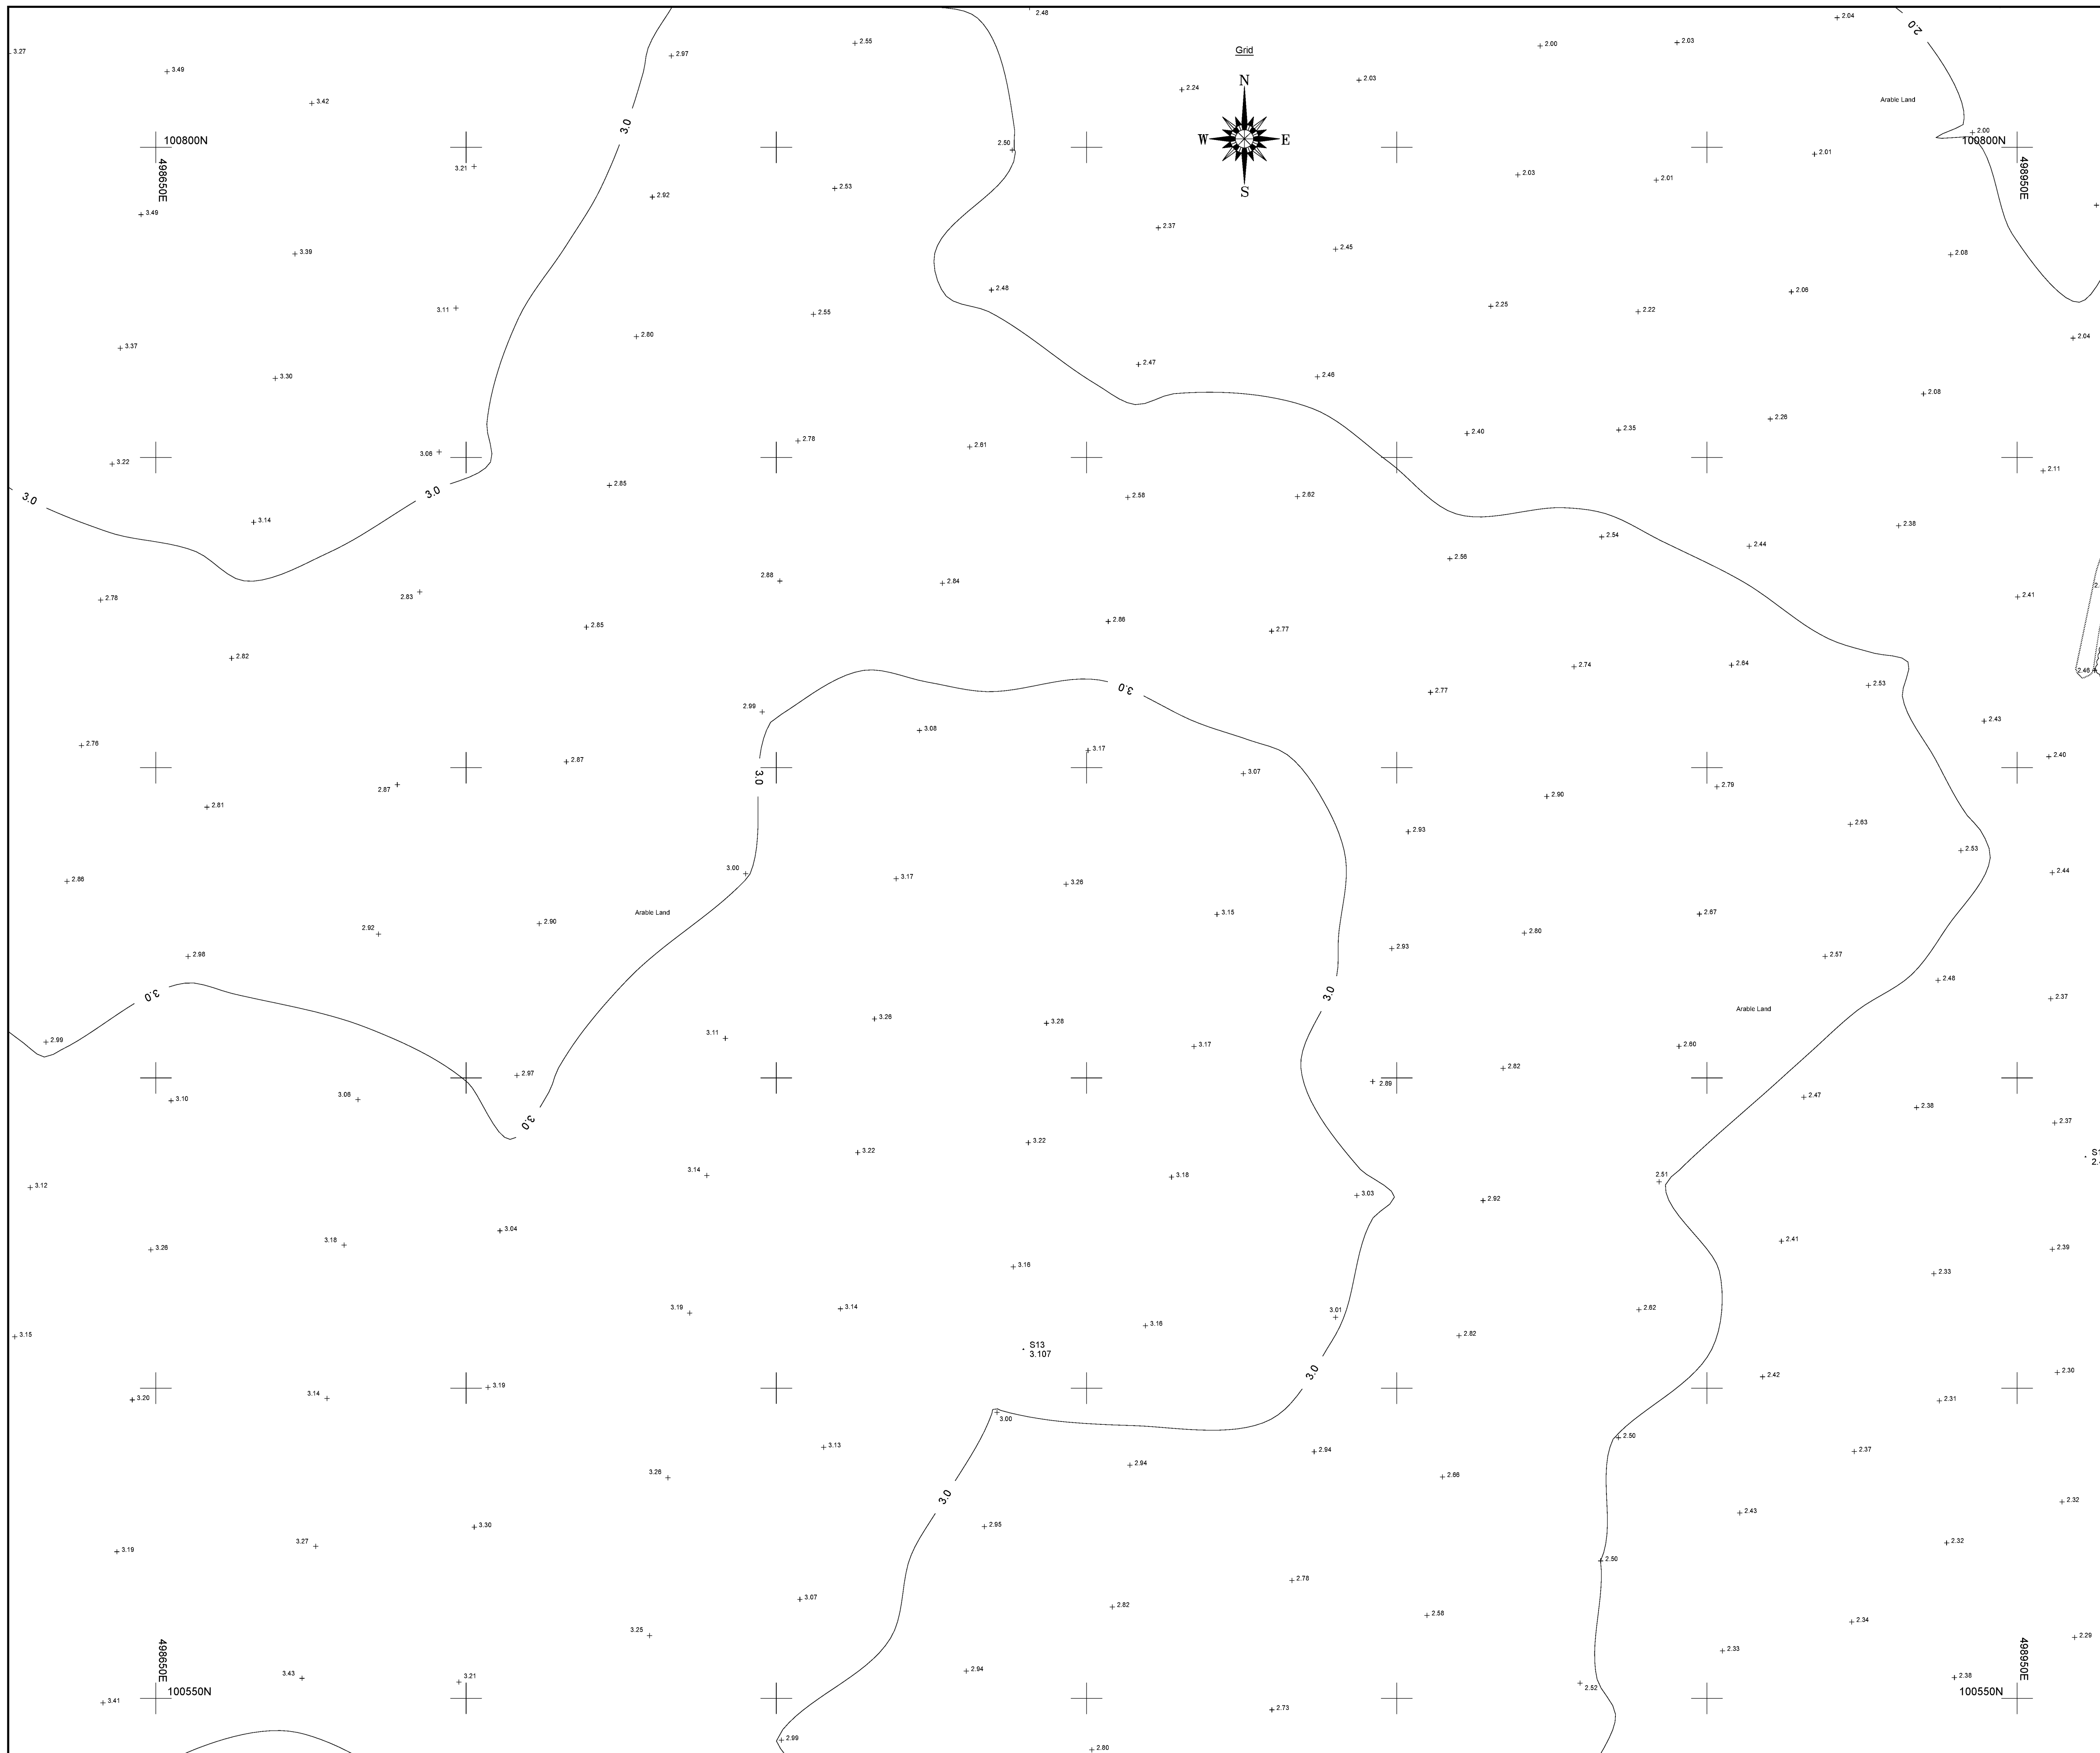ARUN DISTRICT COUNCIL 19/07/2021 CUT



Sheet Layout			
21271+100-Q	21271+100-R	21271+100-A	21271+100-B
21271+100-S	21271+100-C	21271+100-D	21271+100-E
21271+100-F	21271+100-G	21271+100-H	
21271+100-J	21271+100-K	21271+100-L	
21271+100-M	21271+100-N	21271+100-P	

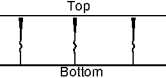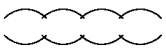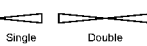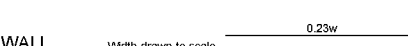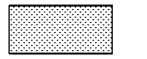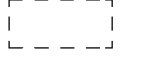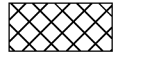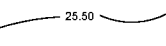LEGEND

BANKING  BUSHES & HEDGES  TREES  GATES 	WALL  BUILDING  OPEN SIZED FENCE  GLASS ROOFED  CONTOURS 
MT / ST / O / 2 / 6 Major Road / Minor Road / Overhead Wires / Telephone / Gas / Water NOTE: WIDTHS AND HEIGHTS ARE INDICATIVE ONLY	Width drawn to scale 0.25m 25.50


ABBREVIATIONS (WHERE APPLICABLE)

AHH	ARKER	MRK
ARCH HEAD HEIGHT	MONITORING WELL	MM
ARCH HEAD LEVEL	NOTICE BOARD	NB
ARCH SPRINGER HEIGHT	NAME PLATE	NP
ARCH SPRINGER LEVEL	OVERHEAD WIRES	OWH
AIR VALVE	AV	
BED LEVEL	BL	PARKING METER
BELUSHI BEACON	BB	RM
BOLLARD	B	RD
BRITISH TELECOM BOX	BTB	RS
BRITISH TELECOM MANHOLE	BTM	ROAD SIGN
BRICKWORK	BRW	ROD END
BRICKWORK	BKWK	RE
BUS STOP	BS	RETAINING WALL
BUS STOP	BS	RAIN WATER PIPE
CABLE TV	CATV	SLUCE VALVE
COVER LEVEL	CL	SC
CABLE MARKER	CM	SOFT LEVEL
COLUMN	Col	STRUCTURAL SLAB LEVEL
CONCRETE POST	CP	ST
EAVES LEVEL	EAV	TRIP STUMP
ELECTRICAL COVER	ELEC	SOIL AND VENT PIPE
ELECTRICITY CONTROL BOX	ECB	THRESHOLD LEVEL
ELECTRICITY POLE	EP	TRAFFIC POLE
EARTH ROAD	ER	TELEPHONE CALL BOX
ER		TOP OF KERB
FLOWER BED	FB	TK
FINISHED FLOOR LEVEL	FEL	TURNSILE
FIRE HYDRANT	FH	TRAFFIC LIGHT
FLOOR LEVEL	FL	TOP OF WALL
FLUG STAFF	FS	UTL
GAZE	GP	UNABLE TO SURVEY
GAZE VALVE	GV	VENT PIPE
GULLY	G	WATER METER
GATE STOP	GS	WATER LEVEL
INSPECTION COVER	IC	WASH OUT
INVERT LEVEL	IL	WASTE PIPE
LAMP POST	LP	WATER TANK
		WW

FENCES

BARBED WIRE FENCE	BWF	LARCH LAP FENCE	LLF
CORRUGATED IRON FENCE	CIF	METAL RAILING FENCE	MRF
CLOSE BOARD FENCE	CBF	POST AND CHAIN FENCE	PCF
CHAIN LINK FENCE	CLF	PICKET FENCE	PF
CHESTNUT PALING FENCE	CPF	POST AND RAIL FENCE	PRF
FENCE POST	FPO	POST AND WIRE FENCE	PWF
INTERVENING FENCE	IF	STEEL PALI-SIDE SECURITY FENCE	SPSF
IRON RAILING FENCE	IRF	TUBULAR STEEL RAIL FENCE	TSRF

REV.	NOTES	DWN	DATE
A	Additional information added to NW of Site - See RevA Layer	LCD	14/12/20

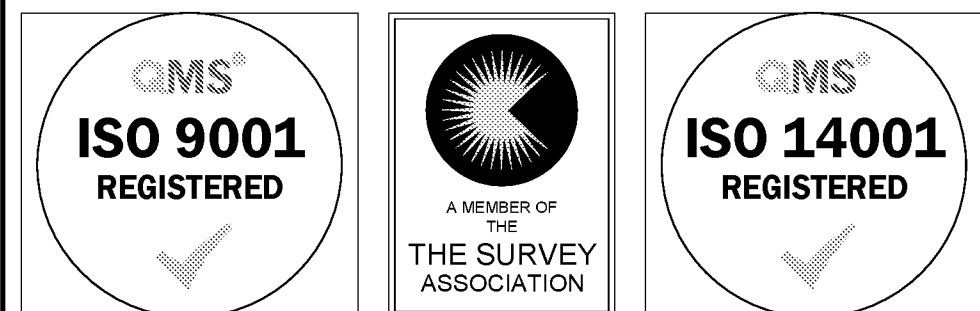

Notes:
Grid and levels relate to OS GPS Active Network.
Sheet is North orientated.
Ditch areas heavily overgrown, levels taken where access could be gained.
OS Mapping included for inaccessible areas (Shown in blue)

Maltby Surveys Ltd



2 QUEENS ROAD
HAYWARDS HEATH
WEST SUSSEX
RH16 1EB

Tel: 01444 416246
Fax: 01444 417697
E-Mail: mls@maltbysurveys.com
WebSite: <http://www.maltbysurveys.com>

SURVEYED	LCD	CLIENT
DRAWN	LCD	WSP
CHECKED	AKM	
		SCALE
		1/500 (A1 Sheet)

Grevatts Lane, Littlehampton, BN17 5RE


TOPOGRAPHICAL SURVEY									
Job No	Rev	Drawing Number							
21/271	A	20/271/100-K							
Date :	Sept 2021								



Sheet Layout			
21271-100-Q	21271-100-R	21271-100-A	21271-100-B
21271-100-G	21271-100-C	21271-100-D	21271-100-E
	21271-100-F	21271-100-G	21271-100-H
	21271-100-J	21271-100-K	21271-100-L
21271-100-M	21271-100-N	21271-100-P	

[illegible]

REV.	NOTES	DWN	DATE
A	Additional information added to NW of Site - See RevA Layer	LCD	14/12/2

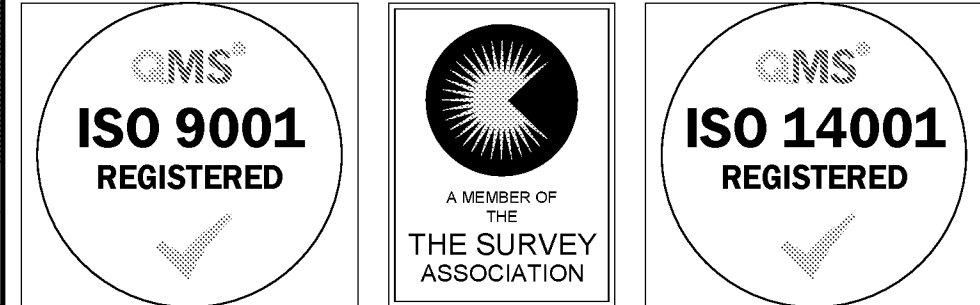

Notes:
Grid and levels relate to OS GPS Active Network.
Sheet is North orientated.
Ditch areas heavily overgrown, levels taken where access could be gained.
OS Mapping included for inaccessible areas (Shown in blue)


Maltby Surveys Ltd

SURVEYED	LCD	CLIENT
DRAWN	LCD	WSP
CHECKED	AKM	
		SCALE
		1/500 (A1 Sheet)

Grevatts Lane, Littlehampton, BN17 5RE

TOPOGRAPHICAL SURVEY

Job No	Rev	Drawing Number
21/271	A	20/271/100-N
Date : Sept 2021		

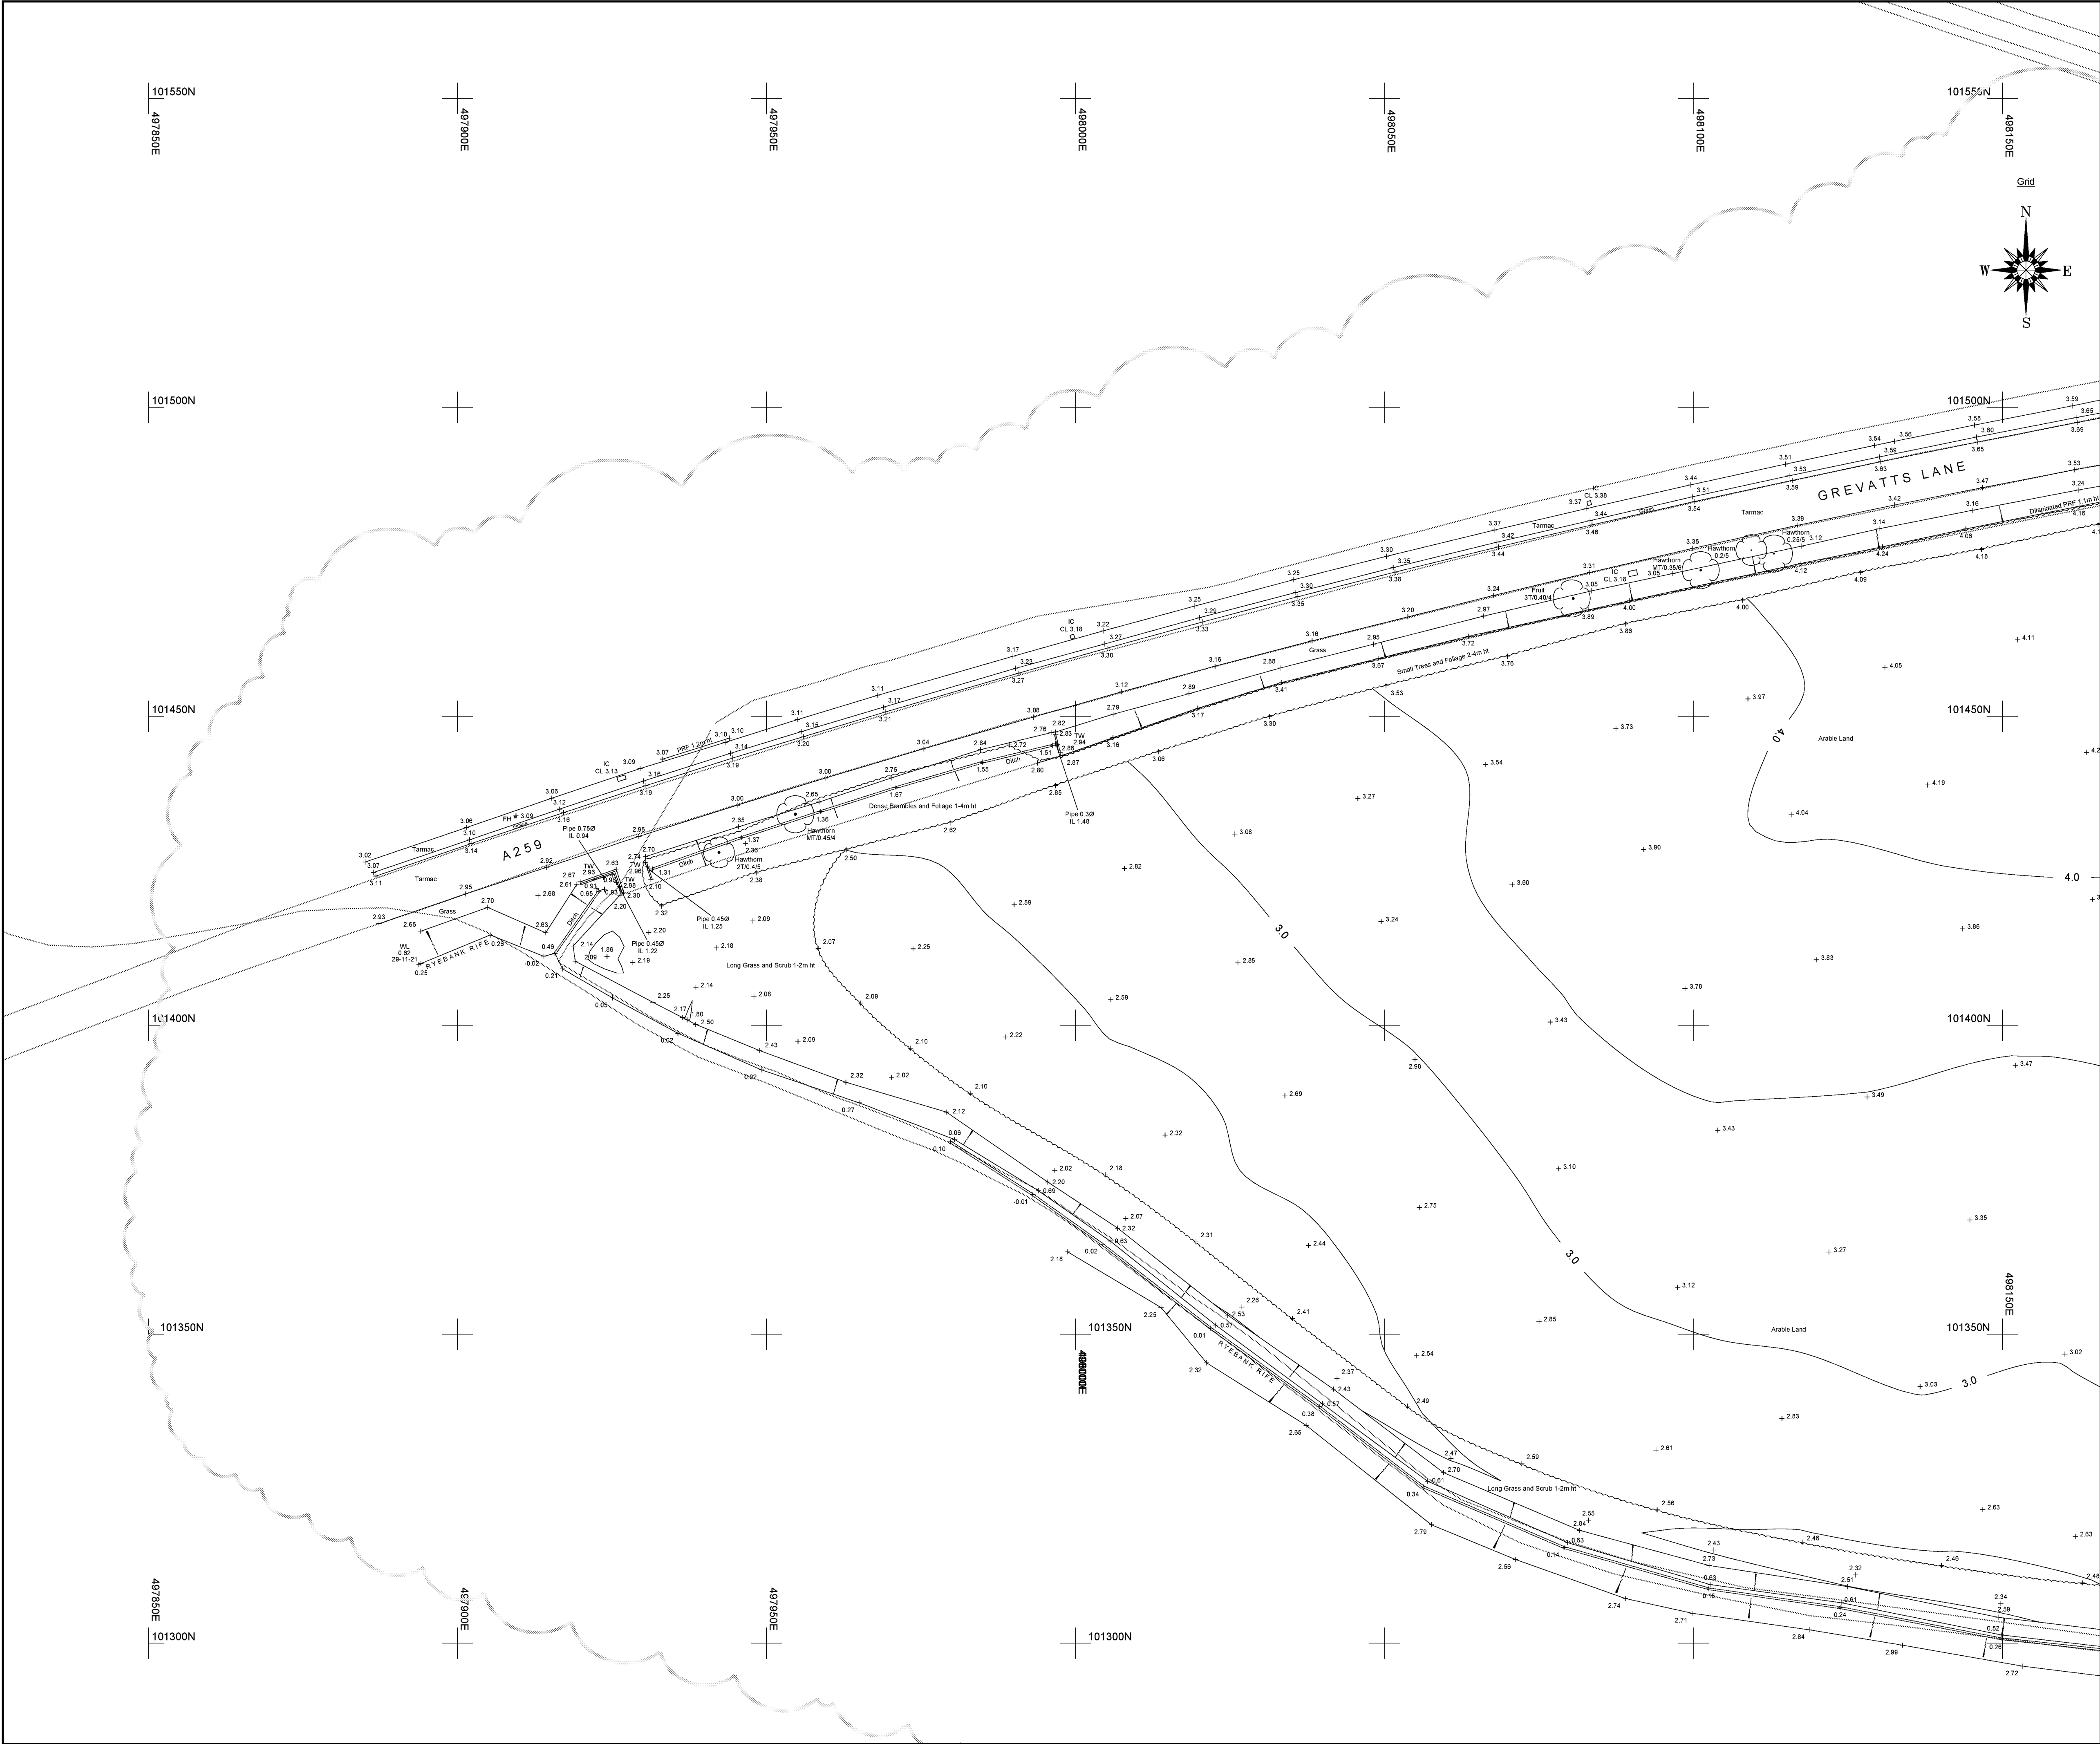

Sheet Layout

21271-100-Q	21271-100-R	21271-100-A	21271-100-B
21271-100-S	21271-100-C	21271-100-D	21271-100-E
	21271-100-F	21271-100-G	21271-100-H
	21271-100-J	21271-100-K	21271-100-L
	21271-100-M	21271-100-N	21271-100-P

LEGEND

BANKING

BUSHES & HEDGES

TREES

GATES

WALL

BUILDING

OPEN SIDED BUILDING

GLASS ROOFED

CONTOURS

Top

Bottom

WALLS shown to scale

0.25m

MT / ST / 0.2 / 6

Single

Double

20.00

NOTE - SPREADS AND HEIGHTS ARE INDICATIVE ONLY

ABBREVIATIONS (WHERE APPLICABLE)

ARCH HEAD HEIGHT

ARCH HEAD LEVEL

ARCH SPRINGER HEIGHT

ARCH SPRINGER LEVEL

AIR VALVE

BED LEVEL

BELISHA BEACON

BOLLARD

BRITISH TELECOM BOX

BRITISH TELECOM MANHOLE

BRICKWORK

BUS STOP

CABLE TV

COVER LEVEL

CABLE MARKER

COLUMN

CONCRETE POST

EAVES LEVEL

ELECTRICAL COVER

ELECTRICITY CONTROL BOX

ELECTRICITY POLE

EARTH ROD

FLOWER BED

FINISHED FLOOR LEVEL

FIRE HYDRANT

FLOOR LEVEL

FLAG STAFF

GAS PIPE

GAS VALVE

GULLY

GATE STOP

INSPECTION COVER

INVERT LEVEL

LAMP POST

MARKER

MONITORING WELL

NOTICE BOARD

NAME PLATE

OVERHEAD WIRES

PARKING METER

ROOF LEVEL

ROAD SIGN

RODDING EYE

RETAINING WALL

RAIN WATER PIPE

SUICIDE VALVE

STOP COCK

SOFFIT LEVEL

STRUCTURAL SLAB LEVEL

TREE STUMP

SOIL AND VENT PIPE

THRESHOLD LEVEL

TELEGRAPH POLE

TELEPHONE CALL BOX

TOP OF KERB

TURNSTILE

TRAFFIC LIGHT

TOP OF WALL

UNABLE TO LIFT

UNABLE TO SURVEY

VENT PIPE

WATER METER

WATER LEVEL

WASH OUT

WASTE PIPE

WATER TANK

WATER VALVE

M/R

MW

NB

CHW

PM

RL

RL

RS

RE

RTW

RWP

SV

SC

SCF

SSL

ST

SUP

THL

TP

TCB

TK

TS

TL

TW

UTL

UTS

VP

WM

WL

WO

WP

WT

WV

FENCES

BARBED WIRE FENCE

CORRUGATED IRON FENCE

CLOSE BOARD FENCE

CHAIN LINK FENCE

CHESTNUT PALING FENCE

FENCE POST

INTERWOVEN FENCE

IRON RAILING FENCE

BWF

CIF

CBF

CLF

CPF

PFO

IWF

IRF

LARCH LAP FENCE

METAL RAILING FENCE

POST AND CHAIN FENCE

PICKET FENCE

POST AND RAIL FENCE

POST AND WIRE FENCE

STEEL PALISADE SECURITY FENCE

TUBULAR STEEL RAIL FENCE

LLF

MRF

PCF

P/F

PRF

PWF

SPSF

TSRF

REV.

NOTES

DWN

DATE

A

Additional information added to NW of Site - See RevA Layer

LCD

14/12/21

ISO 9001 REGISTERED

THE SURVEY ASSOCIATION

A MEMBER OF THE

ISO 14001 REGISTERED

Notes:

Grid and levels relate to OS GPS Active Network.

Sheet is North orientated.

Ditch areas heavily overgrown, levels taken where access could be gained.

OS Mapping included for inaccessible areas (Shown in blue)

Maltby Surveys Ltd

2 QUEENS ROAD

HAYWARDS HEATH

WEST SUSSEX

RH16 1EB

Tel: 01444 416246

Fax: 01444 417697

E-Mail: mls@maltbysurveys.com

WebSite: http://www.maltbysurveys.com

SURVEYED

LCD

CLIENT

DRAWN

LCD

WSP

CHECKED

AKM

SCALE

1/500 (A1 Sheet)

Grevatts Lane, Littlehampton, BN17 5RE

TOPOGRAPHICAL SURVEY

Job No

Rev

Drawing Number

21/271


A

20/271/100-Q

Date

Sept 2021

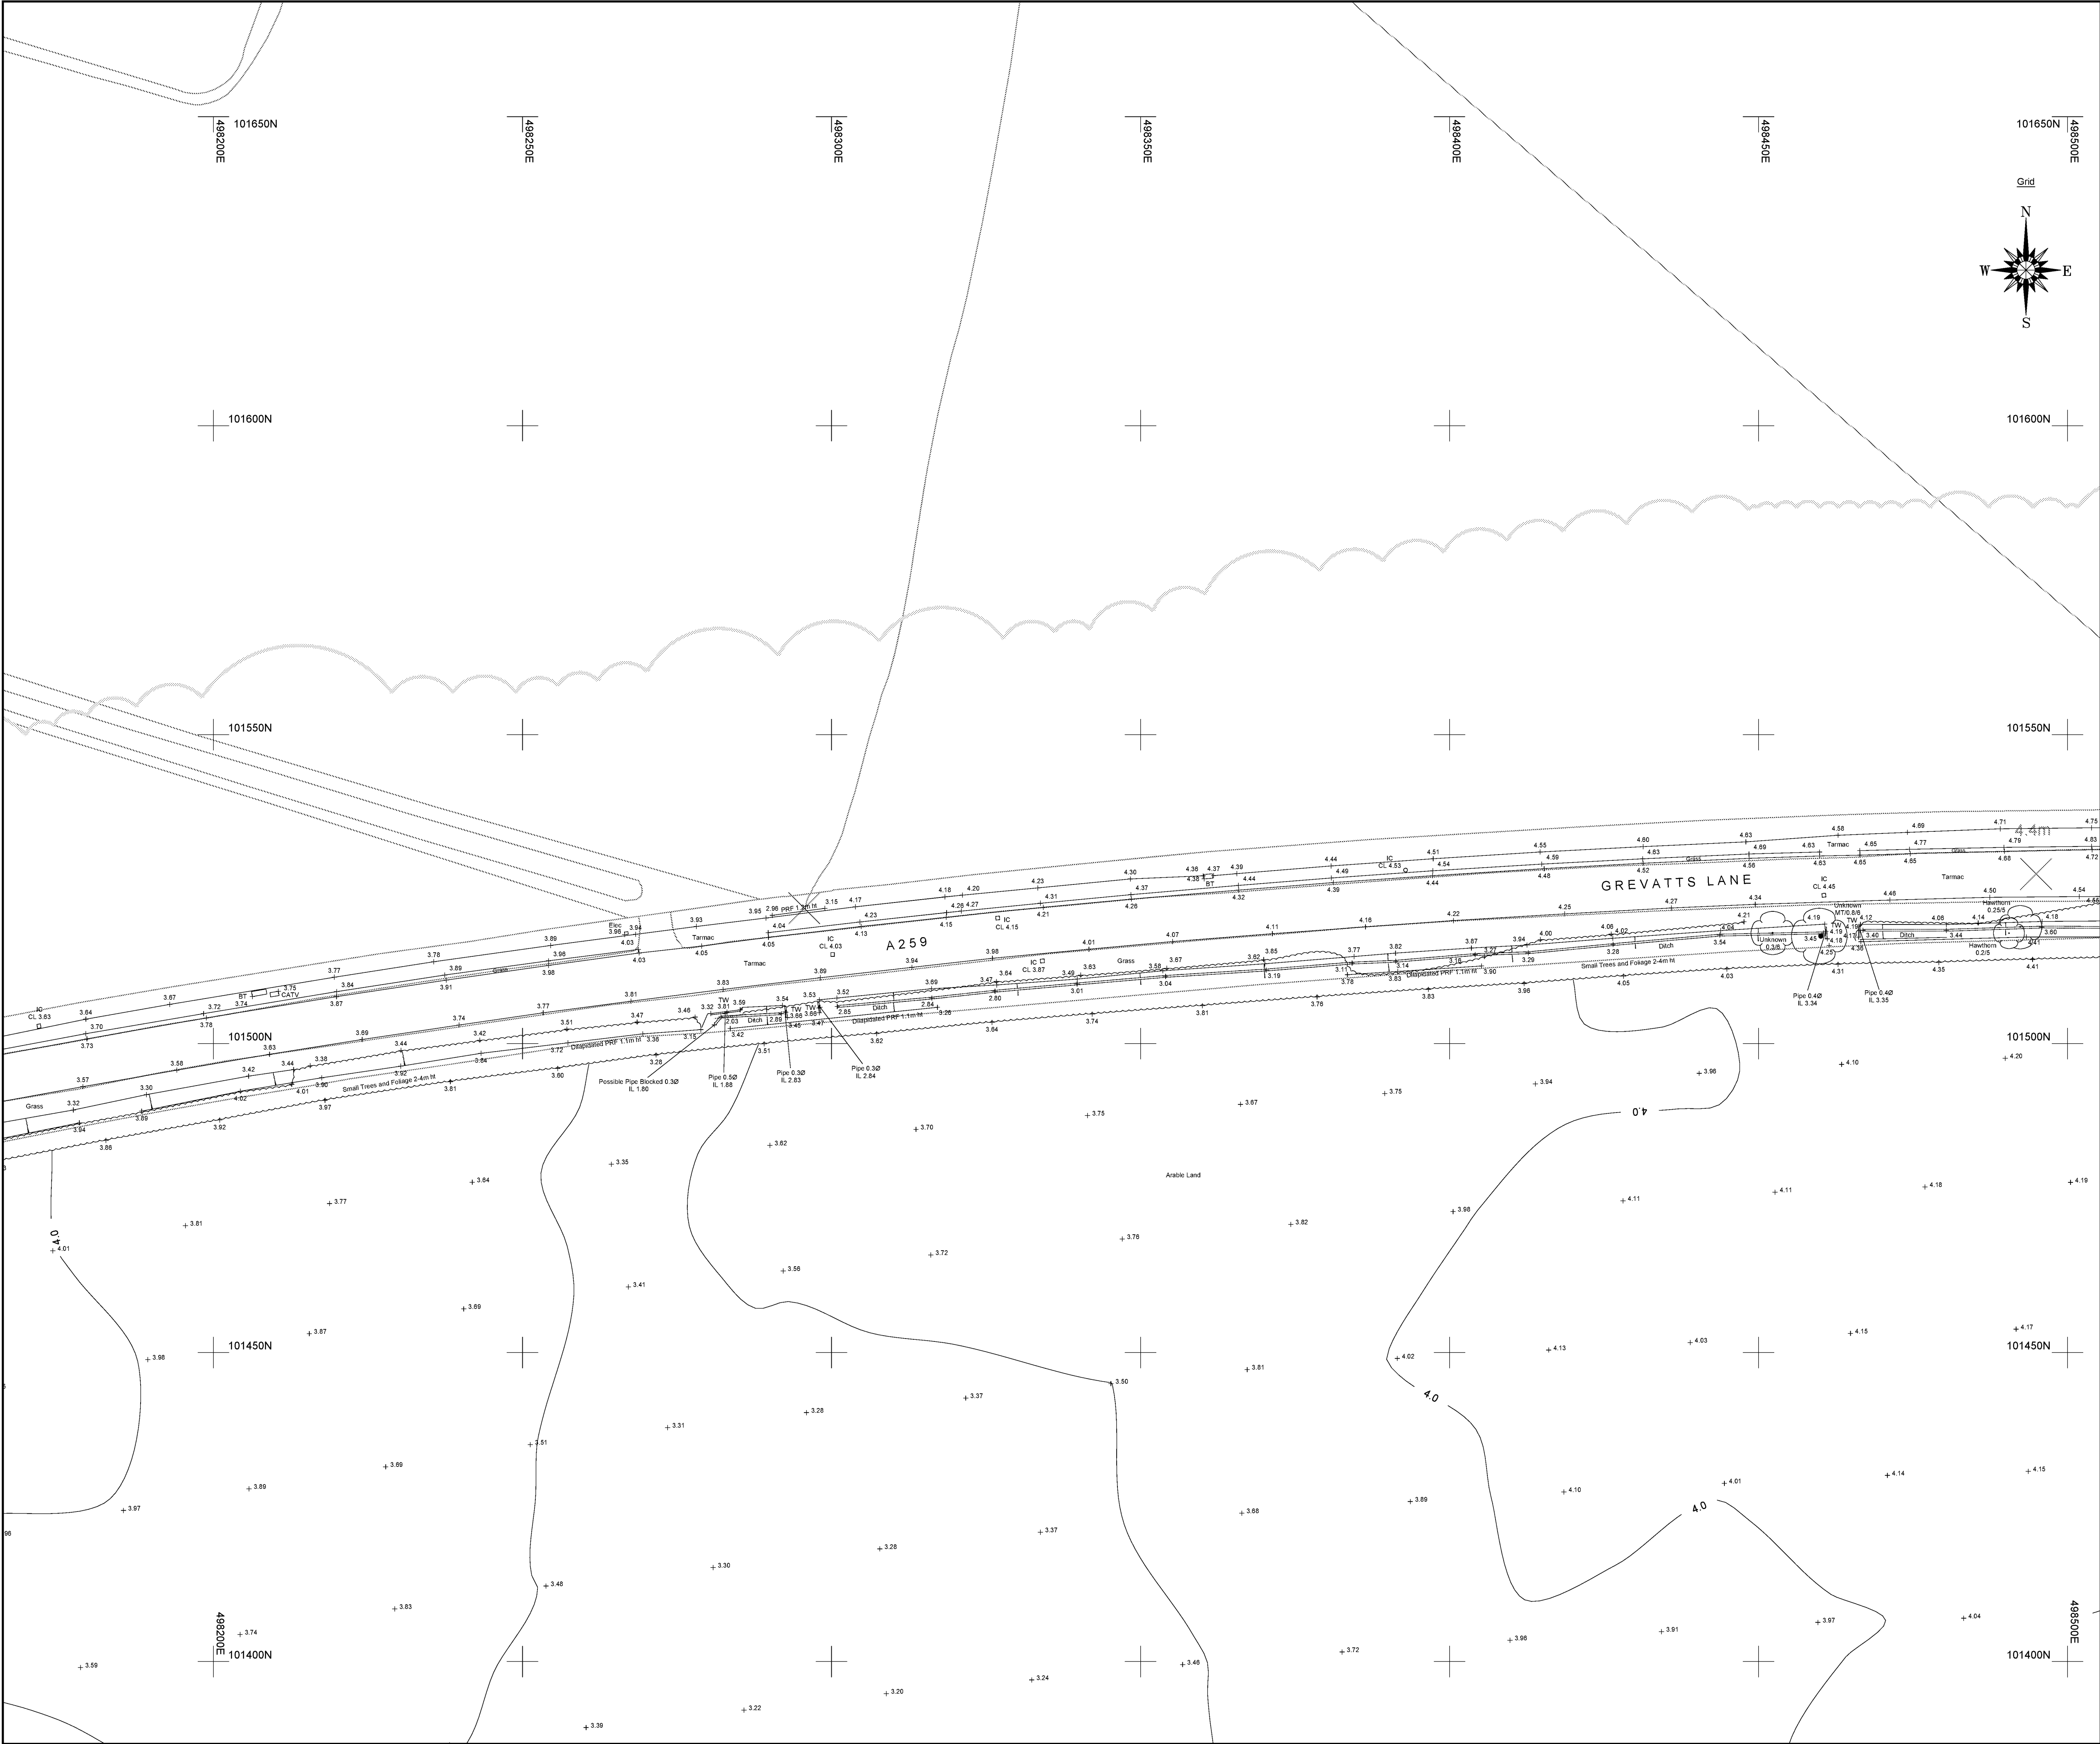APPROVED FOR COUNCIL PROPOSALS



Sheet Layout

21271-100-Q	21271-100-R	21271-100-A	21271-100-B
21271-100-S	21271-100-C	21271-100-D	21271-100-E
	21271-100-F	21271-100-G	21271-100-H
	21271-100-J	21271-100-K	21271-100-L
	21271-100-M	21271-100-N	21271-100-P

LEGEND

BANKING: Top, Bottom

BUSHES & HEDGES: [Symbol]

TREES: MT / ST / Q / 2 / 6

GATES: Single, Double

WALL: [Symbol]

BUILDING: [Symbol]

OPEN SIDED BUILDING: [Symbol]

GLASS ROOFED: [Symbol]

CONTOURS: 20.00

ABBREVIATIONS (WHERE APPLICABLE)

ARCH HEAD HEIGHT	AHH	MARNER	MNR
ARCH HEAD LEVEL	AHL	MONITORING WELL	MM
ARCH SPRINGER HEIGHT	ASH	NOTICE BOARD	NB
ARCH SPRINGER LEVEL	ASL	NAME PLATE	NP
AIR VALVE	AV	OVERHEAD WIRES	CHW
BED LEVEL	BL	PARKING METER	PM
BELISHA BEACON	BB	RIDGE LEVEL	RL
BOLLARD	B	ROOF LEVEL	RL
BRITISH TELECOM BOX	BTB	ROAD SIGN	RS
BRITISH TELECOM MANHOLE	BTMH	RODDING EYE	RE
BRICKWORK	BRWK	RETAINING WALL	RTW
BUS STOP	BS	RAIN WATER PIPE	RWP
CABLE TV	CATV	SLUICE VALVE	SV
COVER LEVEL	CL	STOP COCK	SC
CABLE MARKER	CM	SOFFIT LEVEL	SOF
COLUMN	Col	STRUCTURAL SLAB LEVEL	SSL
CONCRETE POST	CP	TREE STUMP	ST
EAVES LEVEL	EAU	SOIL AND VENT PIPE	SUP
ELECTRICAL COVER	ELEC	THRESHOLD LEVEL	THL
ELECTRICITY CONTROL BOX	ECB	TELEGRAPH POLE	TP
ELECTRICITY POLE	EP	TELEPHONE CALL BOX	TCB
EARTH ROD	ER	TOP OF KERB	TK
FLOWER BED	FB	TURNSTILE	TS
FINISHED FLOOR LEVEL	FFL	TRAFFIC LIGHT	TL
FIRE HYDRANT	FH	TOP OF WALL	TW
FLOOR LEVEL	FL	UNABLE TO LIFT	UTL
FLAG STAFF	FS	UNABLE TO SURVEY	UTS
GAS PIPE	GP	VENT PIPE	VP
GAS VALVE	GV	WATER METER	WM
GULLY	G	WATER LEVEL	WL
GATE STOP	GS	WASH OUT	WO
INSPECTION COVER	IC	WASTE PIPE	WP
INVERT LEVEL	IL	WATER TANK	WT
LAMP POST	LP	WATER VALVE	WV

FENCES

BARBED WIRE FENCE	BWF	LARCH LAP FENCE	LLF
CORRUGATED IRON FENCE	CIF	METAL RAILING FENCE	MRF
CLOSE BOARD FENCE	CBF	POST AND CHAIN FENCE	PCF
CHAIN LINK FENCE	CLF	PICKET FENCE	PIF
CHESTNUT PALING FENCE	CPF	POST AND RAIL FENCE	PRF
FENCE POST	FPO	POST AND WIRE FENCE	PWF
INTERWOVEN FENCE	IWF	STEEL PALISADE SECURITY FENCE	SPSF
IRON RAILING FENCE	IRF	TUBULAR STEEL RAIL FENCE	TSRF

REV.	NOTES	DWN	DATE
A	Additional information added to NW of Site - See RevA Layer	LCD	14/12/21

ISO 9001 REGISTERED

ISO 14001 REGISTERED

Notes:

Grid and levels relate to OS GPS Active Network.

Sheet is North orientated.

Ditch areas heavily overgrown, levels taken where access could be gained.

OS Mapping included for inaccessible areas (Shown in blue)

Maltby Surveys Ltd

2 QUEENS ROAD
HAYWARDS HEATH
WEST SUSSEX
RH16 1EB

Tel: 01444 416246
Fax: 01444 417697
E-Mail: mls@maltbysurveys.com
WebSite: http://www.maltbysurveys.com

SURVEYED	LCD	CLIENT
DRAWN	LCD	WSP
CHECKED	AKM	SCALE
		1/500 (A1 Sheet)

Grevatts Lane, Littlehampton, BN17 5RE

TOPOGRAPHICAL SURVEY

Job No	Rev	Drawing Number
21/271	A	20/271/100-R







Date : Sept 2021

ARUN DISTRICT COUNCIL PROJECT CUT



Sheet Layout					
21271-100-Q		21271-100-R	21271-100-A	21271-100-B	
21271-100-S	21271-100-C	21271-100-D	21271-100-E		
	21271-100-F	21271-100-G	21271-100-H		
	21271-100-J	21271-100-K	21271-100-L		
	21271-100-M	21271-100-N	21271-100-P		

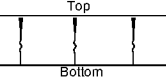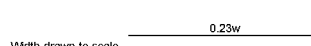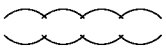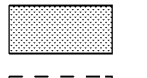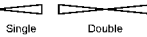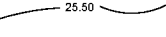LEGEND

BANKING		WALL	
BUSHES & HEDGES		BUILDING	
TREES	 MT / ST / O / G / 2 Major / Minor / Street / Other / Type Trunks / Canopy / Size / Color / Date	OPEN SIZED PAVING	
NOTE: WIDTHS AND HEIGHTS ARE INDICATIVE ONLY		GLASS ROOFED	
GATES		CONTOURS	


ABBREVIATIONS (WHERE APPLICABLE)

ARCH HEAD HEIGHT	AHH	MARKER	MKR
ARCH HEAD LEVEL	AHL	MONITORING WALL	MW
ARCH SPRINGER HEAD	ASH	NOTICE BOARD	NB
ARCH SPRINGER LEVEL	ASL	NAME PLATE	NP
AIR VALVE	AV	OVERHEAD WIRES	OWH
BED LEVEL	BL	PARKING METER	PM
BELUSHI BEACON	BB	RIDGE LINE	RLD
BOLLARD	B	ROOF LEVEL	RL
BRITISH TELECOM BOX	BTB	ROAD SIGN	RS
BRITISH TELECOM MANHOLE	BTBH	RODDING EYE	RE
BRICKWORK	BKWK	RETAINING WALL	RTW
BUS STOP	BS	RAIN WATER PIPE	RWP
CABLE TV	CATV	SLUICE VALVE	SV
COVER LEVEL	CL	STOP COCK	SC
CABLE MARKER	CM	SOFT LEVEL	SOF
COLUMN	Col	STRUCTURAL SLAB LEVEL	SSL
CONCRETE POST	CP	TREE STUMP	ST
EAVES LEVEL	EAV	SOIL AND VENT PIPE	SVP
ELECTRICAL COVER	ELEC	THRESHOLD LEVEL	THL
ELECTRICITY CONTROL BOX	ECB	TRAFFIC POLE	TP
ELECTRICITY POLE	EP	TELEPHONE CALL BOX	TCB
EARTH ROD	ER	TOP OF KERB	TK
FLOWER BED	FB	TURNSILE	TS
FINISHED FLOOR LEVEL	FEL	TRAFFIC LIGHT	TL
FIRE HYDRANT	FH	TOP OF WALL	TW
FLOOR LEVEL	FL	UNABLE TO LIFT	ULT
FLAG STAFF	FS	UNABLE TO SURVEY	UTS
GAS PIPE	GP	VENT PIPE	VP
GAS VALVE	GV	WATER METER	WM
GULLY	G	WATER LEVEL	WL
GATE STOP	GS	WASH OUT	WO
INSPECTION COVER	IC	WASTE PIPE	WP
INVERT LEVEL	IL	WATER TANK	WT
LAMP POST	LP	WATER VALVE	WV

FENCES

BARBED WIRE FENCE	BWF	LARCH LAP FENCE	LLF
CORRUGATED IRON FENCE	CIF	METAL RAILING FENCE	MRF
CLOSE BOARD FENCE	CBF	POST AND CHAIN FENCE	PCF
CHAIN LINK FENCE	CLF	PICKET FENCE	PF
CHESTNUT PALING FENCE	CPF	POST AND RAIL FENCE	PRF
FENCE POST	FPO	POST AND WIRE FENCE	PWF
INTERVENING FENCE	IF	STEEL PALI-SIDE SECURITY FENCE	SPSF
IRON RAILING FENCE	IRF	TUBULAR STEEL RAIL FENCE	TSRF

REV.	NOTES	DWN	DATE
A	Additional information added to NW of Site - See RevA Layer	LCD	14/12/2

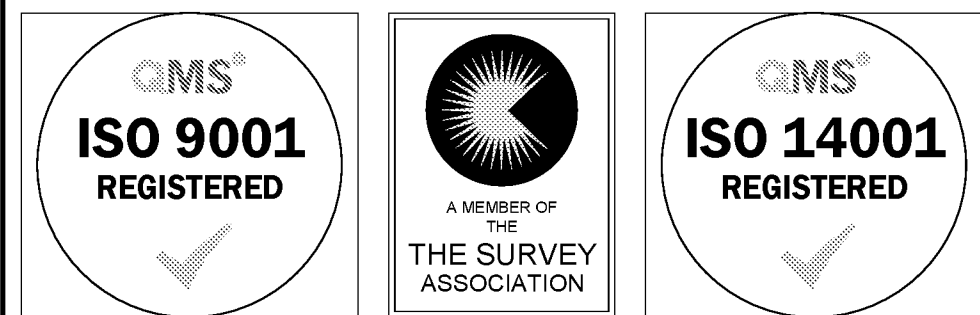

Notes:
Grid and levels relate to OS GPS Active Network.
Sheet is North orientated.
Ditch areas heavily overgrown, levels taken where access could be gained.
OS Mapping included for inaccessible areas (Shown in blue)



Maltby Surveys Ltd

2 QUEENS ROAD
HAYWARDS ROAD
WEST SUSSEX
RH16 1EB

Tel: 01444 416246
Fax: 01444 417697
E-Mail: mis@maltbysurveys.com
WebSite: <http://www.maltbysurveys.com>

SURVEYED	LCD	CLIENT
DRAWN	LCD	WSP
CHECKED	AKM	
		SCALE
		1/500 (A1 Sheet)

Grevatts Lane, Littlehampton, BN17 5RE

TOPOGRAPHICAL SURVEY

Job No	Rev	Drawing Number
21/271	A	20/271/100-S
Date : Sept 2021		