


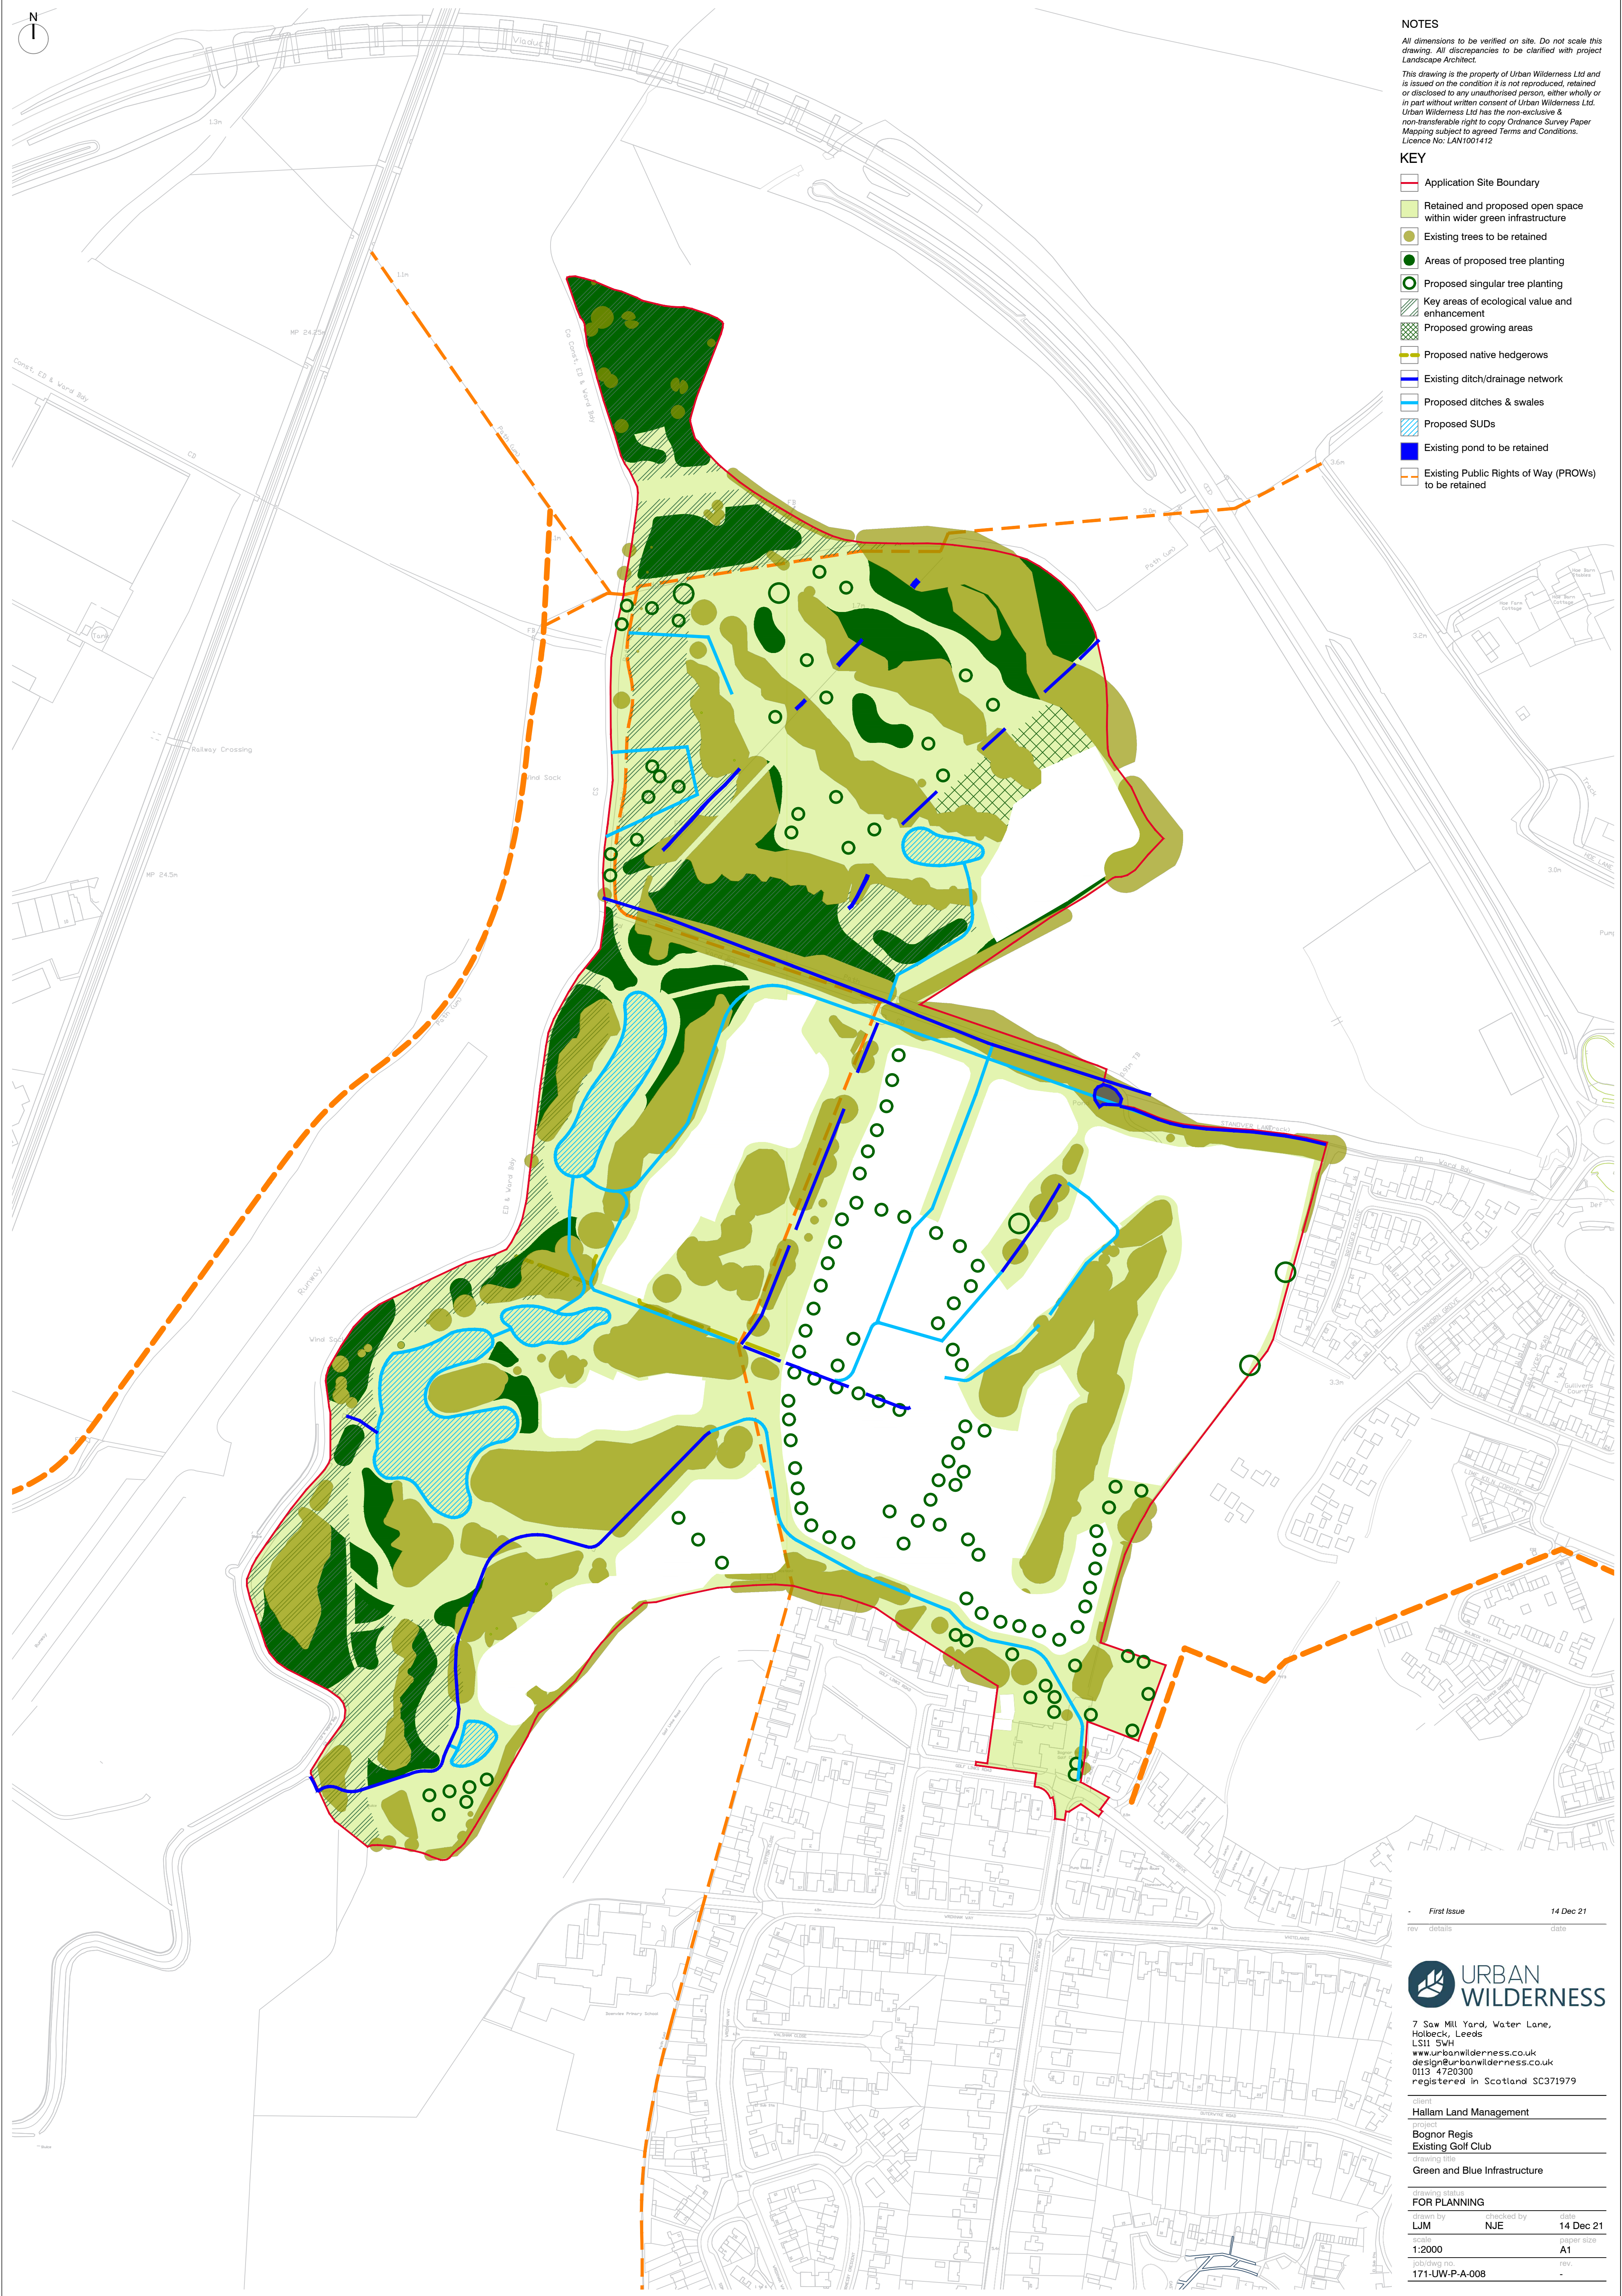

NOTES

All dimensions to be verified on site. Do not scale this drawing. All discrepancies to be clarified with project Landscape Architect.

This drawing is the property of Urban Wilderness Ltd and is issued on the condition it is not reproduced, retained or disclosed to any unauthorised person, either wholly or in part without written consent of Urban Wilderness Ltd. Urban Wilderness Ltd has the non-exclusive & non-transferable right to copy Ordnance Survey Paper Mapping subject to agreed Terms and Conditions. Licence No: LAN1001412

KEY

- Application Site Boundary
- Retained and proposed open space within wider green infrastructure
- Existing trees to be retained
- Areas of proposed tree planting
- Proposed singular tree planting
- Key areas of ecological value and enhancement
- Proposed growing areas
- Proposed native hedgerows
- Existing ditch/drainage network
- Proposed ditches & swales
- Proposed SUDs
- Existing pond to be retained
- Existing Public Rights of Way (PROWs) to be retained

First Issue 14 Dec 21

rev details date



7 Saw Mill Yard, Water Lane,
Holbeck, Leeds
LS11 5WH
www.urbanwilderness.co.uk
design@urbanwilderness.co.uk
0113 4720300
registered in Scotland SC371979

Urban
Hallam Land Management

Bognor Regis
Existing Golf Club

drawing title
Green and Blue Infrastructure

FOR PLANNING

checked by
LJM NJE 14 Dec 21

scale
1:2000 A1

job/dwg no.
171-UW-P-A-008