


Appendix C

TOPOGRAPHICAL SURVEY

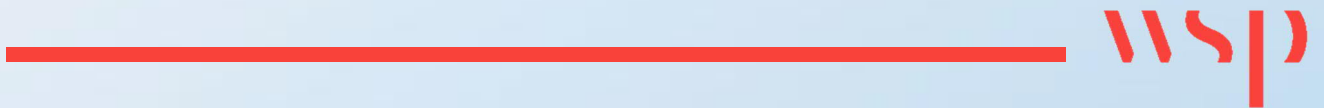



Sheet Layout			
21271-100-Q	21271-100-R	21271-100-A	21271-100-B
21271-100-S	21271-100-C	21271-100-D	21271-100-E
	21271-100-F	21271-100-G	21271-100-H
	21271-100-J	21271-100-K	21271-100-L
	21271-100-M	21271-100-N	21271-100-P

LEGEND

BANKING

BUSHES & HEDGES

TREES

MT / 3T / 0.2 / 6

Notes: MT = Half Foot
3T = Three Trees
0.2 = 0.2m
6 = 6m

NOTE: SPREADS AND HEIGHTS ARE INDICATIVE ONLY

GATES

WALL

Width down to scale

0.2m

BUILDING

OPEN SIDED BUILDING

GLASS ROOFED

CONTOURS


ABBREVIATIONS (WHERE APPLICABLE)

ARCH HEAD HEIGHT	AHH	MARKER	MKR
ARCH HEAD LEVEL	AHL	MONITORING WELL	MW
ARCH SPRINGER HEIGHT	ASH	NOTICE BOARD	NB
ARCH SPRINGER LEVEL	ASL	NAME PLATE	NP
AIR VALVE	AV	OVERHEAD WIRES	OWH
BD LEVEL	BL	PARKING METER	PM
BELLISHA DEACON	BD	RIDGE LEVEL	RID
BOLLARD	B	ROOF LEVEL	RL
BRITISH TELECOM BOX	BTB	ROAD SIGN	RS
BRITISH TELECOM MANHOLE	BTM	RODDING EYE	RE
BRICKWORK	BKWK	RETAINING WALL	RTW
BUS STOP	BS	RAIN WATER PIPE	RWP
CABLE TV	CATV	SLUCE VALVE	SV
COVER LEVEL	CL	STOP COOK	SC
CABLE MARKER	CM	SOFFIT LEVEL	SOF
COLUMN	CP	STRUCTURAL SLAB LEVEL	SLL
CONCRETE POST	CP	TREE STUMP	ST
EAVES LEVEL	EaV	SOIL AND WENT PIPE	SWP
ELECTRICAL CORD	ELEC	THRESHOLD LEVEL	TL
ELECTRICITY CONTROL BOX	ECB	TELEGRAPH POLE	TP
ELECTRICITY POLE	EP	TELEPHONE CALL BOX	TCH
EARTH ROAD	ER	TOP OF KERB	TK
FLOWER BED	FB	TURNSTILE	TS
FINISHED FLOOR LEVEL	FFL	TRAFFIC LIGHT	TL
FIRE HYDRANT	FL	TOP OF WALL	TW
FLOOR LEVEL	FL	UNABLE TO SURVEY	UTL
FLOOD FLAG	FS	UNABLE TO SURVEY	UTL
GAS PIPE	GP	VENT PIPE	VP
GAS VALVE	GV	WATER METER	WM
GULLY	G	WATER LEVEL	WL
GATE STOP	GS	WASH OUT	WO
INSPECTION COVER	IC	WASTE PIPE	WP
INVERT LEVEL	IL	WATER TANK	WT
LAMP POST	LP	WATER VALVE	WV

FENCES

BARBED WIRE FENCE	BWF	LARCH LAP FENCE	LLF
CORRUGATED IRON FENCE	CIF	METAL RAILING FENCE	MRF
CLOSE BOARD FENCE	CBF	POST AND CHAIN FENCE	PCF
CHAIN LINK FENCE	CLF	PICKET FENCE	PIF
CHESTNUT PALING FENCE	CPF	POST AND RAIL FENCE	PRF
FENCE POST	FPO	POST AND WIRE FENCE	PWF
INTERVENIENCE FENCE	IF	STEEL PALISADE SECURITY FENCE	SPSF
FENCE RAILING FENCE	RFF	TUBULAR STEEL RAIL FENCE	TSRF

REV.	NOTES	DWN	DATE
A	Additional information added to NW of Site - See RevA Layer	LCD	14/12/2

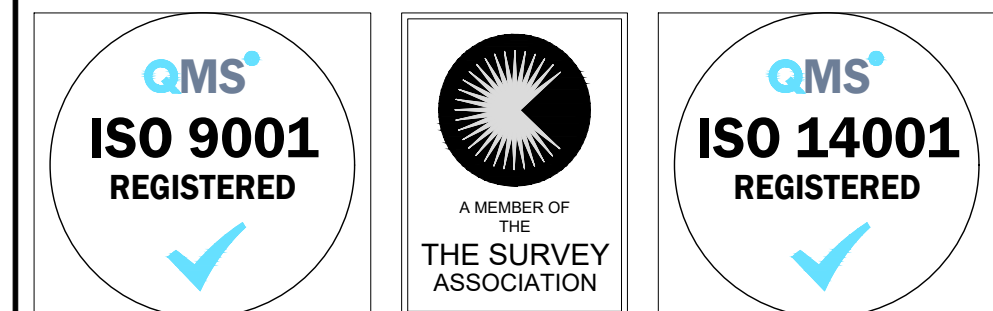

Notes:	Grid and levels relate to OS GPS Active Network. Sheet is North orientated. Much of Ditch areas heavily overgrown, levels taken where access could be gained. OS Mapping included for inaccessible areas (Shown in blue)
--------	---

Maltby Surveys Ltd





SURVEYED	LCD	CLIENT
DRAWN	LCD	WSP
CHECKED	AKM	SCALE
		1/2500 (A1 Sheet)

Grevatts Lane, Littlehampton, BN17 5RE

TOPOGRAPHICAL SURVEY

Job No	Rev	Drawing Number
21/271	A	20/271/100-Overview
Date : Sept 2021		

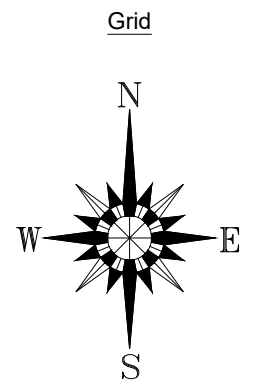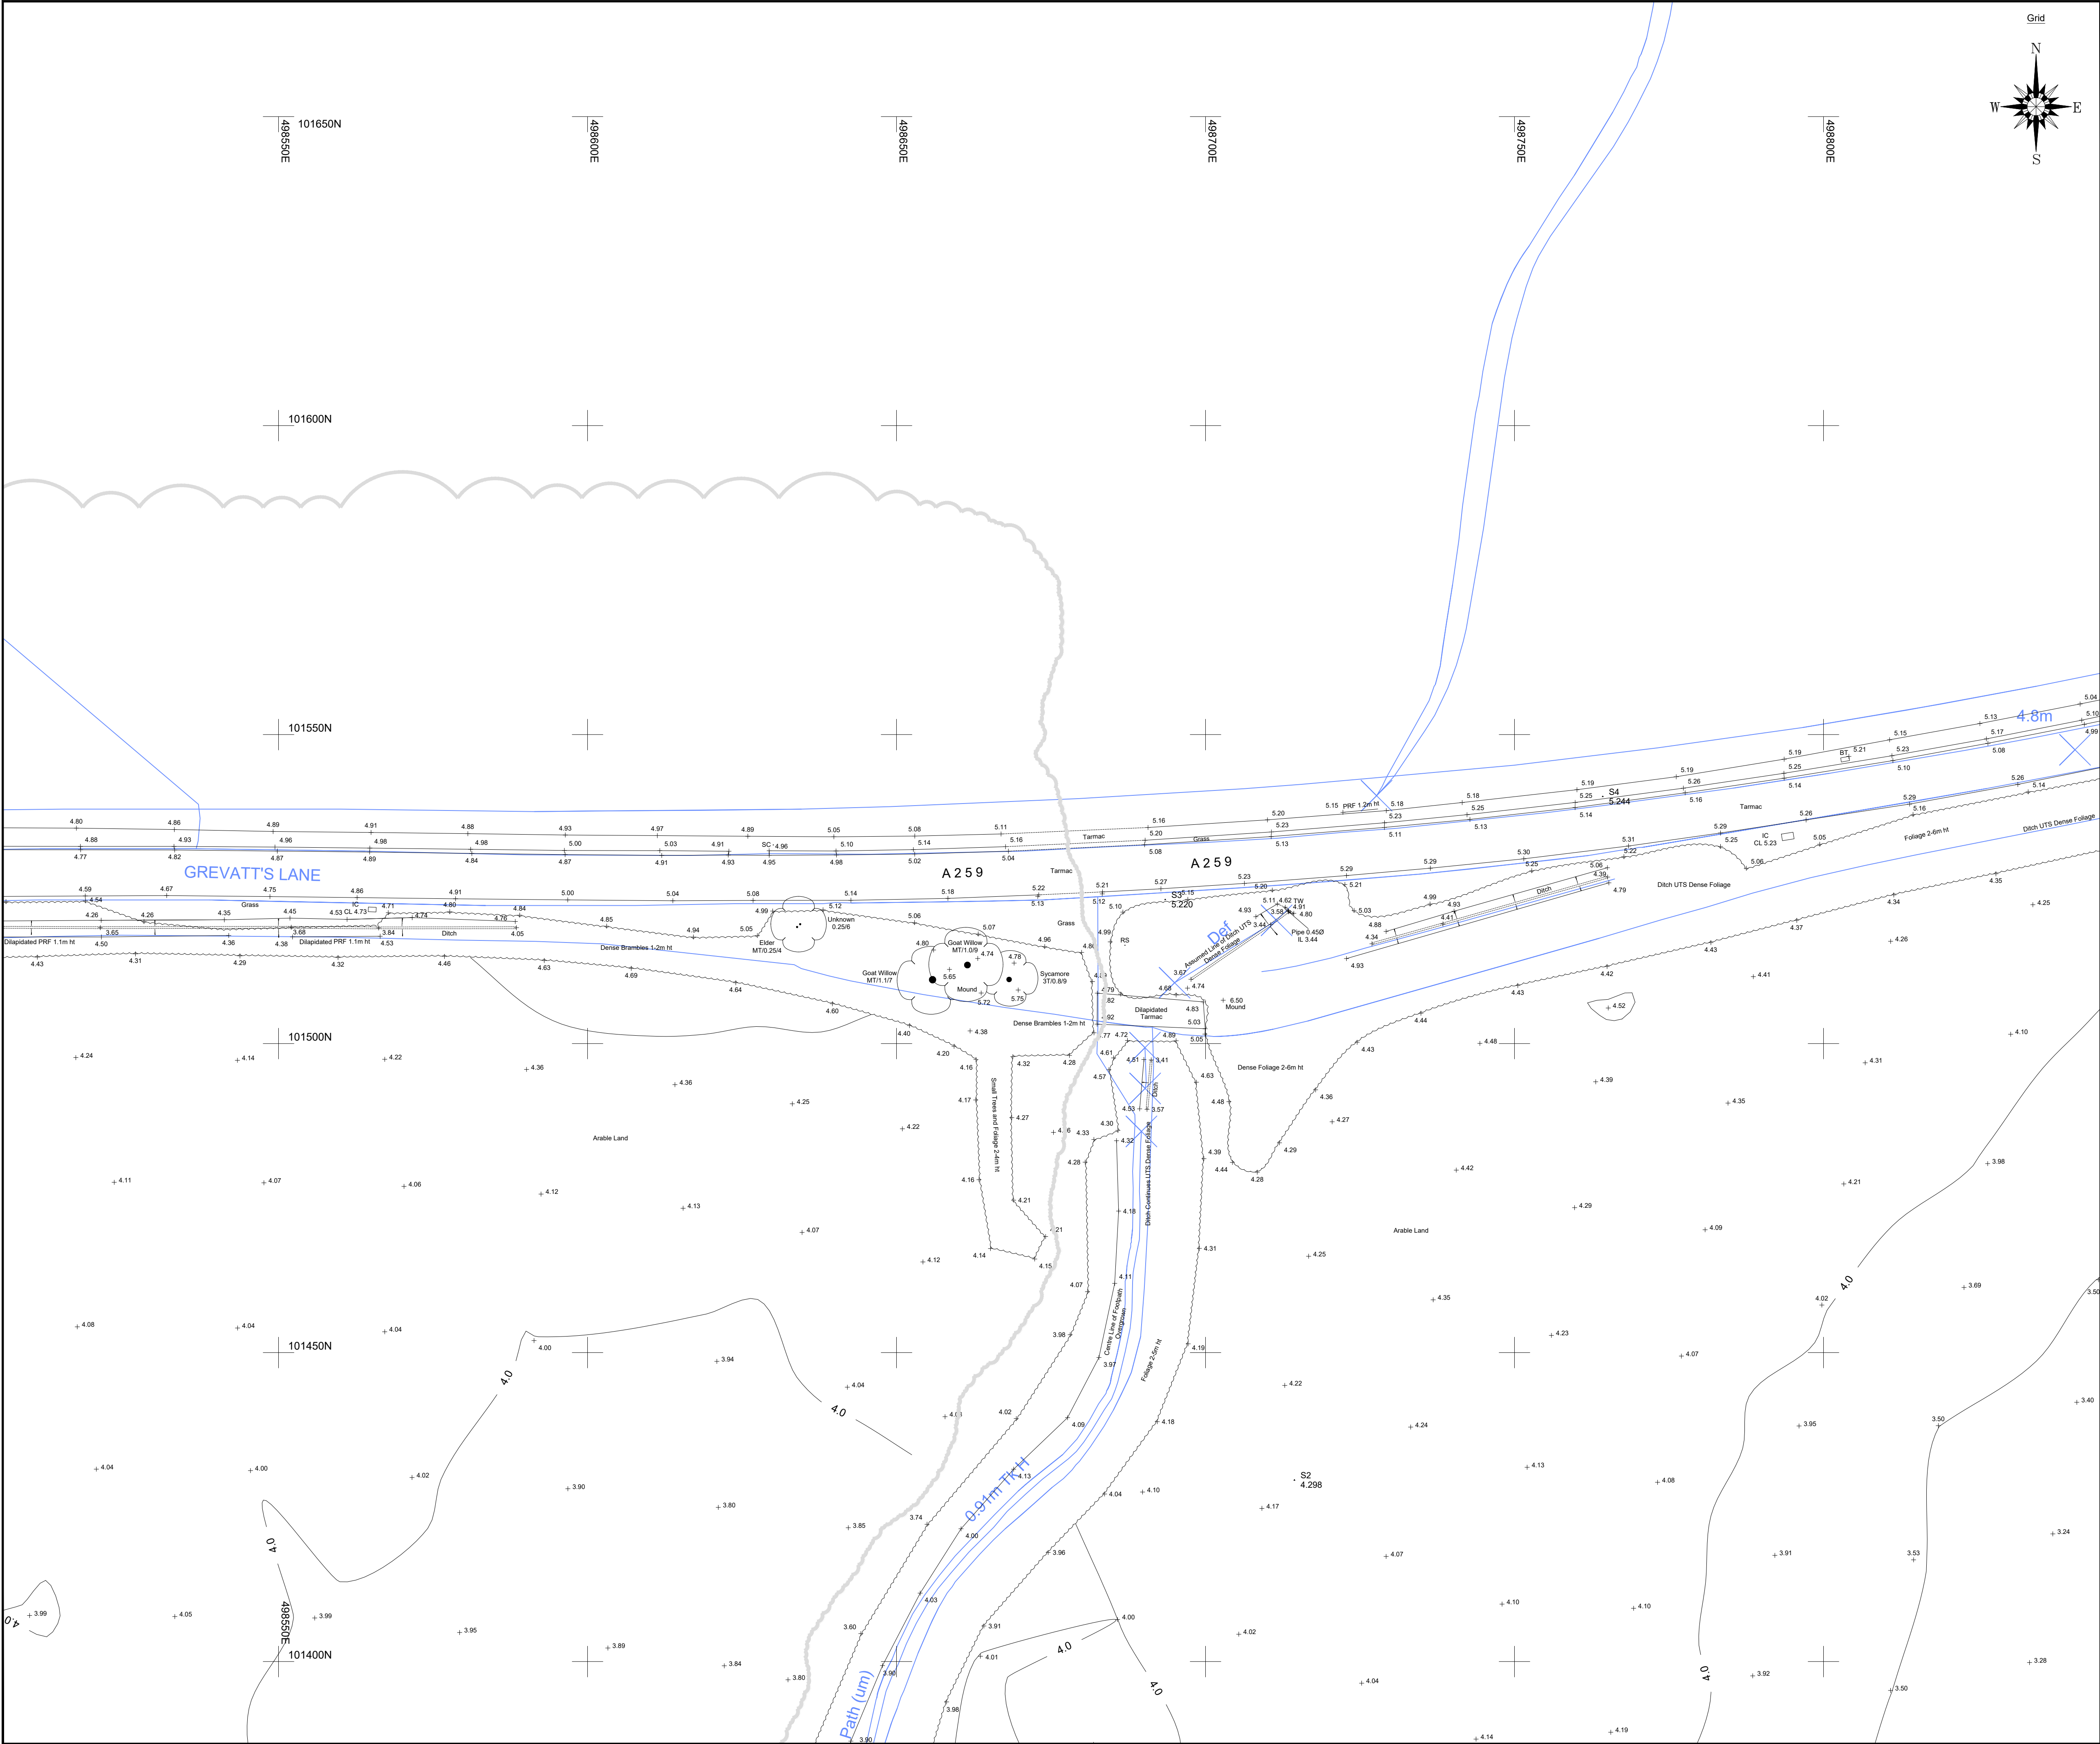

Sheet Layout			
21271-100-Q	21271-100-R	21271-100-A	21271-100-B
21271-100-S	21271-100-C	21271-100-D	21271-100-E
21271-100-F	21271-100-G	21271-100-H	
21271-100-J	21271-100-K	21271-100-L	
21271-100-M	21271-100-N	21271-100-P	

LEGEND

BANKING

BUSHES & HEDGES

TREES
MT / 3T / 0.2 / 6

GATES

WALL
Width shown to scale

BUILDING

OPEN SIDED BUILDING

GLASS ROOFED

CONTOURS
25.00

ABBREVIATIONS (WHERE APPLICABLE)
ARCH HEAD HEIGHT
ARCH HEAD LEVEL
ARCH SPRINGER HEIGHT
ARCH SPRINGER LEVEL
AIR VALVE
BED LEVEL
BELISHA BEACON
BOLLARD
BRITISH TELECOM BOX
BRITISH TELECOM MANHOLE
BRICKWORK
BUS STOP
CABLE TV
COVER LEVEL
CABLE MARKER
COLUMN
CONCRETE POST
EAVES LEVEL
ELECTRICAL COVER
ELECTRICITY CONTROL BOX
ELECTRICITY POLE
EARTH ROD
FLOWER BED
FINISHED FLOOR LEVEL
FIRE HYDRANT
FLOOR LEVEL
FLAG STAFF
GAS PIPE
GAS VALVE
GULLY
GATE STOP
INSPECTION COVER
INVERT LEVEL
LAMP POST
MARKER
MONITORING WELL
NOTICE BOARD
NAME PLATE
OVERHEAD WIRES
PARKING METER
RIDGE LEVEL
ROOF LEVEL
ROAD SIGN
RODDING EYE
RETAINING WALL
RAIN WATER PIPE
SLUICE VALVE
STOP COCK
SOFFIT LEVEL
STRUCTURAL SLAB LEVEL
TREE STUMP
SOIL AND VENT PIPE
THRESHOLD LEVEL
TELEGRAPH POLE
TELEPHONE CALL BOX
TURNSTILE
TRAFFIC LIGHT
TOP OF WALL
UNABLE TO LIFT
UNABLE TO SURVEY
VENT PIPE
WATER METER
WATER LEVEL
WASH OUT
WASTE PIPE
WATER TANK
WATER VALVE
MKR
MW
NB
NP
QHW
PM
RID
RL
RS
RE
RTW
RWP
SV
SUP
SSL
ST
SUP
THL
TP
TCB
TK
TS
TL
TW
UTL
UTS
VP
WM
WL
WO
WP
WT
WV
LLF
MRP
PCF
PIF
PRF
PWV
SPSF
TSRF


REV.	NOTES	DWN	DATE
A	Additional information added to NW of Site - See RevA Layer	LCD	14/12/21

Notes:
Grid and levels relate to OS GPS Active Network.
Sheet is North orientated.
Ditch areas heavily overgrown, levels taken where access could be gained.
OS Mapping included for inaccessible areas (Shown in blue)

SURVEYED	LCD	CLIENT
DRAWN	LCD	WSP
CHECKED	AKM	SCALE
		1/500 (A1 Sheet)

Grevatts Lane, Littlehampton, BN17 5RE

TOPOGRAPHICAL SURVEY		
Job No	Rev	Drawing Number
21/271	A	20/271/100-A
Date : Sept 2021		

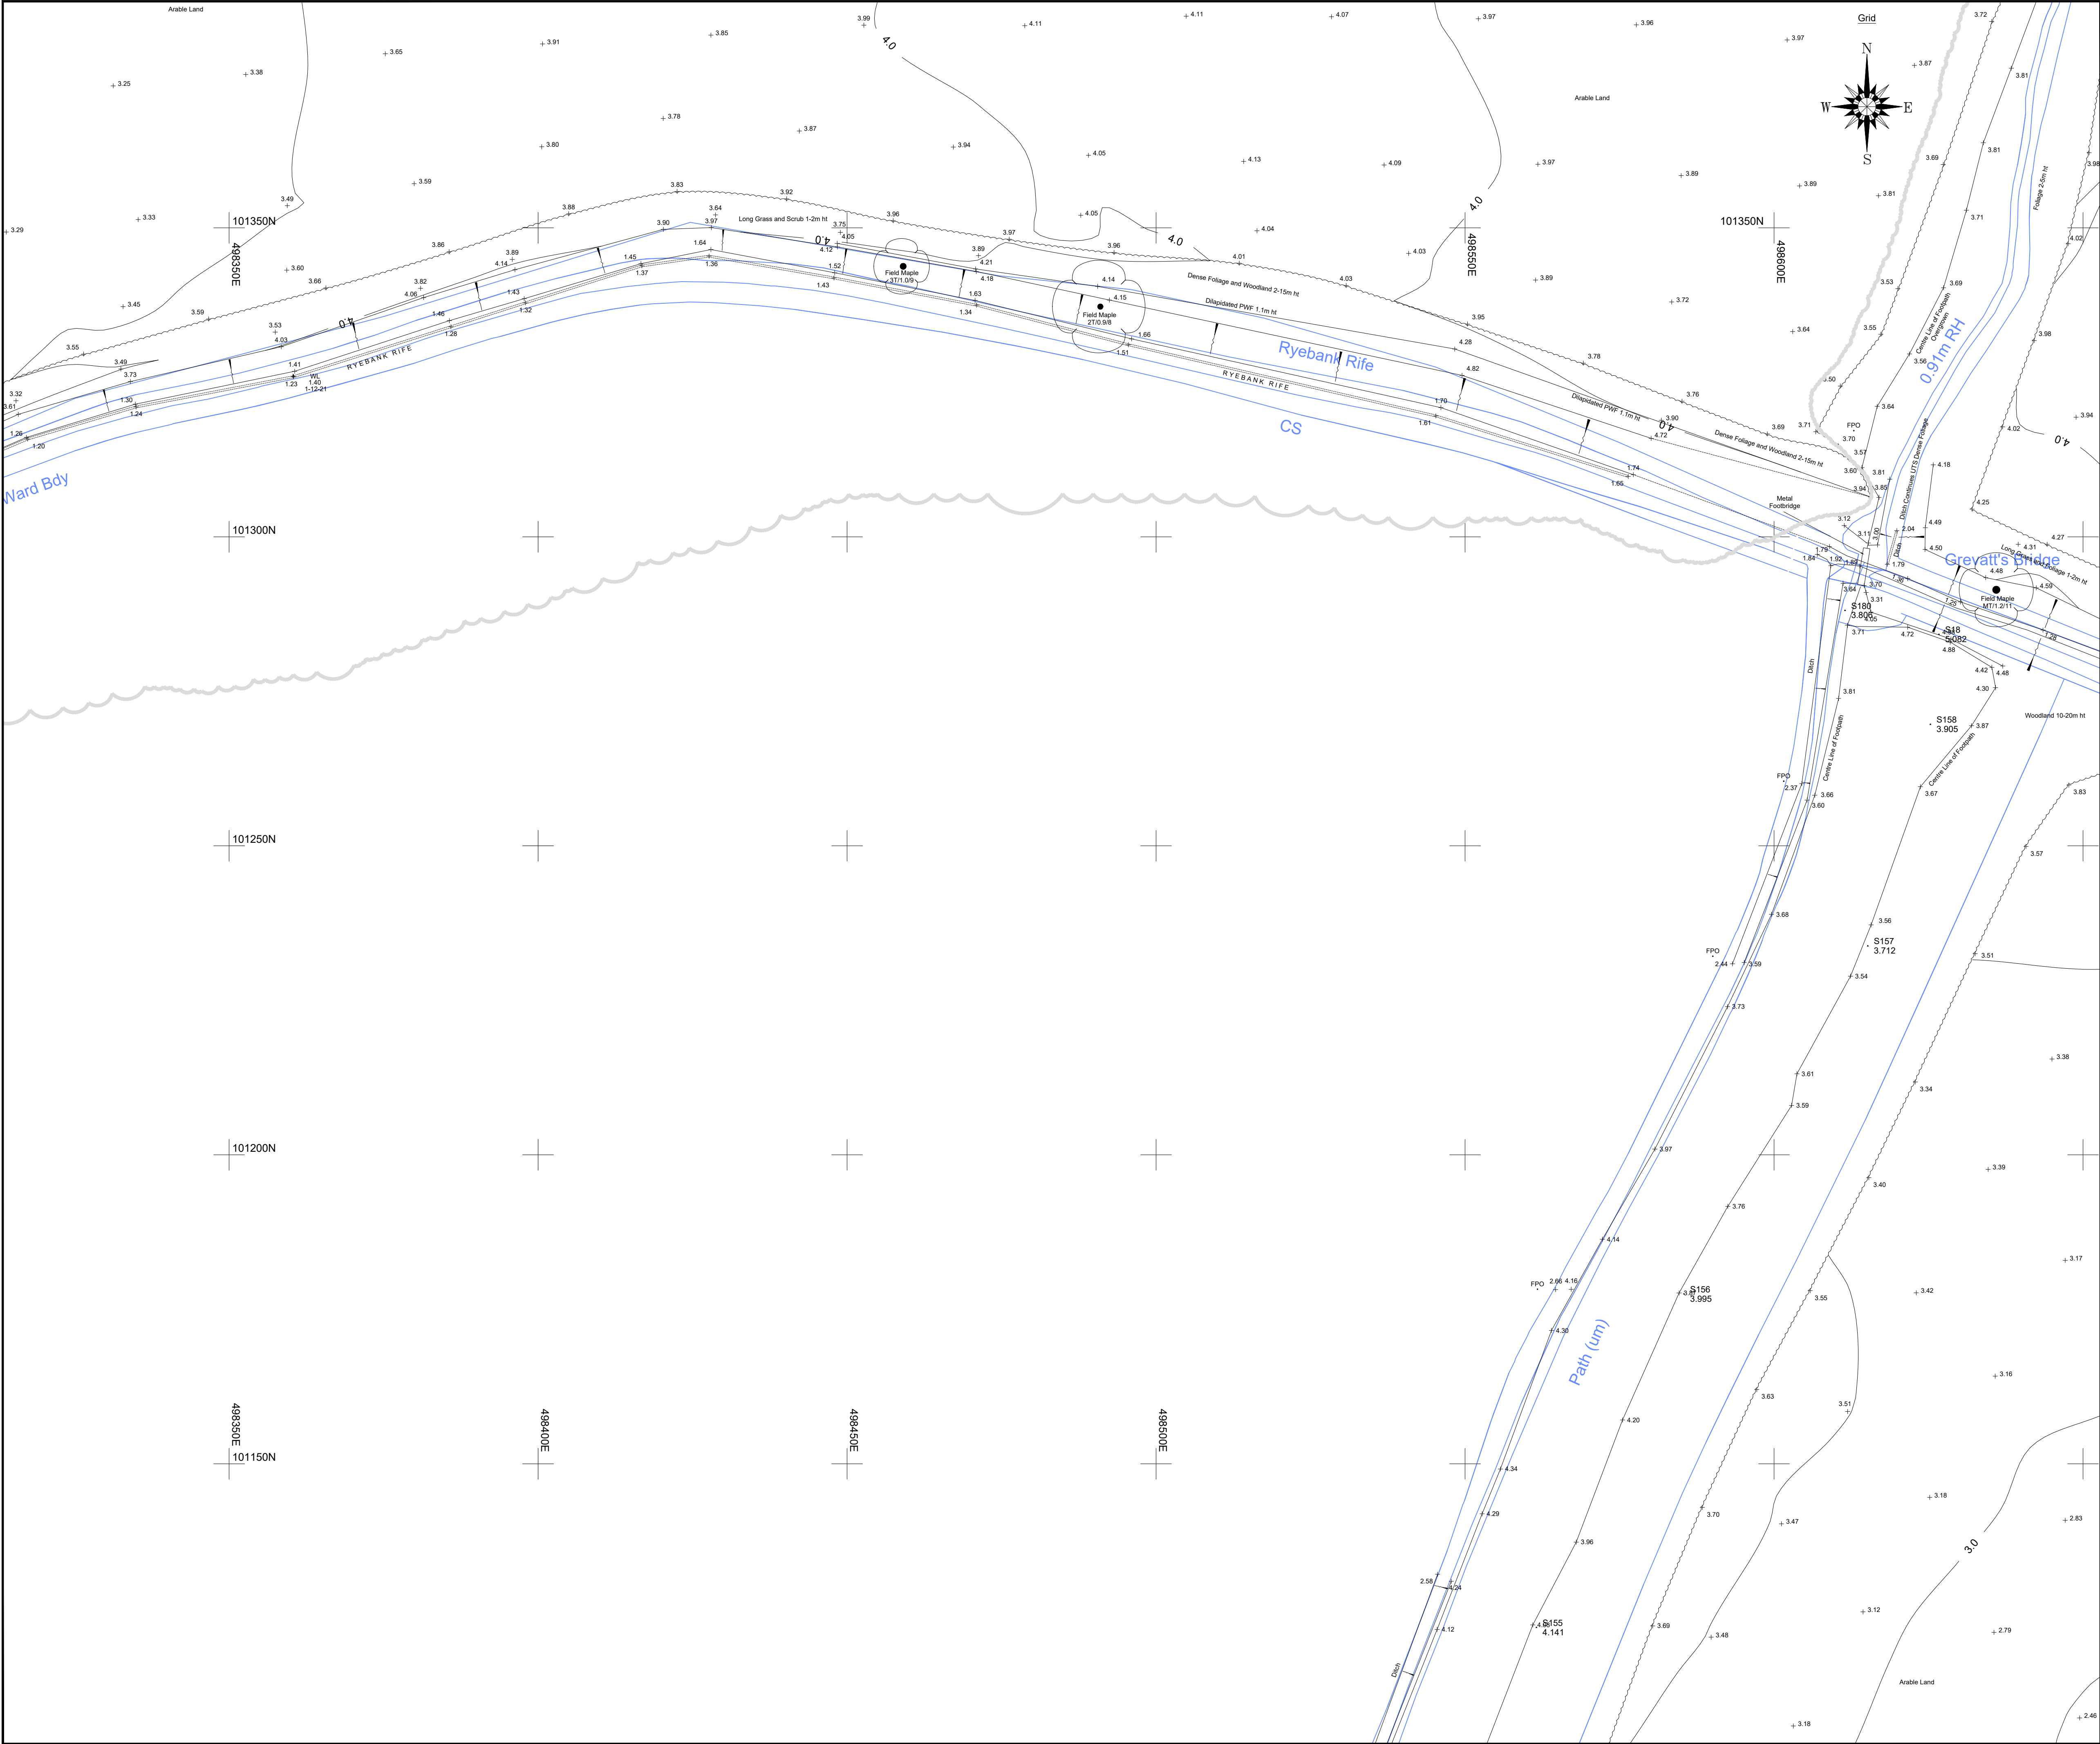

Sheet Layout

21271-100-Q	21271-100-R	21271-100-A	21271-100-B
21271-100-S	21271-100-C	21271-100-D	21271-100-E
21271-100-F	21271-100-G	21271-100-H	
21271-100-J	21271-100-K	21271-100-L	
21271-100-M	21271-100-N	21271-100-P	

LEGEND

BANKING: Top, Bottom

BUSHES & HEDGES: [Symbol]

TREES: MT / 3T / 0.2 / 6

NOTE: SPREADS AND HEIGHTS ARE INDICATIVE ONLY

GATES: Single, Double

ABBREVIATIONS (WHERE APPLICABLE)

ARCH HEAD HEIGHT	AHH	MARKER	MKR
ARCH HEAD LEVEL	AHL	MONITORING WELL	MW
ARCH SPRINGER HEIGHT	ASH	NOTICE BOARD	NB
ARCH SPRINGER LEVEL	ASL	NAME PLATE	NP
AIR VALVE	AV	OVERHEAD WIRES	OHW
BED LEVEL	BL	PARKING METER	PM
BELISHA BEACON	BB	RIDGE LEVEL	RL
BOLLARD	B	ROOF LEVEL	RS
BRITISH TELECOM BOX	BTB	ROAD SIGN	RS
BRITISH TELECOM MANHOLE	BTMH	RODDING EYE	RE
BRICKWORK	BRWK	RETAINING WALL	RTW
BUS STOP	BS	RAIN WATER PIPE	RWP
CABLE TV	CATV	SUICIDE VALVE	SV
COVER LEVEL	CL	STOP COCK	SC
CABLE MARKER	CM	SOFFIT LEVEL	SOF
COLUMN	Col	STRUCTURAL SLAB LEVEL	SSL
CONCRETE POST	CP	TREE STUMP	ST
EAVES LEVEL	EAV	SOIL AND VENT PIPE	SUP
ELECTRICAL COVER	ELEC	THRESHOLD LEVEL	THL
ELECTRICITY CONTROL BOX	ECB	TELEGRAPH POLE	TP
ELECTRICITY POLE	EP	TELEPHONE CALL BOX	TCB
EARTH ROD	ER	TOP OF KERB	TK
FLOWER BED	FB	TURNSTILE	TS
FINISHED FLOOR LEVEL	FFL	TRAFFIC LIGHT	TL
FIRE HYDRANT	FH	TOP OF WALL	TW
FLOOR LEVEL	FL	UNABLE TO LIFT	UTL
FLAG STAFF	FS	UNABLE TO SURVEY	UTS
GAS PIPE	GP	VENT PIPE	VP
GAS VALVE	GV	WATER METER	WM
GULLY	G	WATER LEVEL	WL
GATE STOP	GS	WASH OUT	WO
INSPECTION COVER	IC	WASTE PIPE	WP
INVERT LEVEL	IL	WATER TANK	WT
LAMP POST	LP	WATER VALVE	WV

FENCES

BARBED WIRE FENCE	BWF	LARCH LAP FENCE	LLF
CORRUGATED IRON FENCE	CIF	METAL RAILING FENCE	MRF
CLOSE BOARD FENCE	CBF	POST AND CHAIN FENCE	PCF
CHAIN LINK FENCE	CLF	PICKET FENCE	PIF
CHESTNUT PALING FENCE	CPF	POST AND RAIL FENCE	PRF
FENCE POST	FPO	POST AND WIRE FENCE	PWF
INTERWOVEN FENCE	IWF	STEEL PALISADE SECURITY FENCE	SPSF
IRON RAILING FENCE	IRF	TUBULAR STEEL RAIL FENCE	TSRF

REV. NOTES

REV.	NOTES	DWN	DATE
A	Additional information added to NW of Site - See RevA Layer	LCD	14/12/21

QMS ISO 9001 REGISTERED

QMS ISO 14001 REGISTERED

Notes:

Grid and levels relate to OS GPS Active Network.

Sheet is North orientated.

Ditch areas heavily overgrown, levels taken where access could be gained.

OS Mapping included for inaccessible areas (Shown in blue)

Maltby Surveys Ltd

2 QUEENS ROAD
HAYWARDS HEATH
WEST SUSSEX
RH16 1EB

Tel: 01444 416246
Fax: 01444 417697
E-Mail: mls@maltbysurveys.com
WebSite: http://www.maltbysurveys.com


SURVEYED	LCD	CLIENT
DRAWN	LCD	WSP
CHECKED	AKM	SCALE
		1/500 (A1 Sheet)

Grevatts Lane, Littlehampton, BN17 5RE

TOPOGRAPHICAL SURVEY

Job No	Rev	Drawing Number
21/271	A	20/271/100-C

Date : Sept 2021

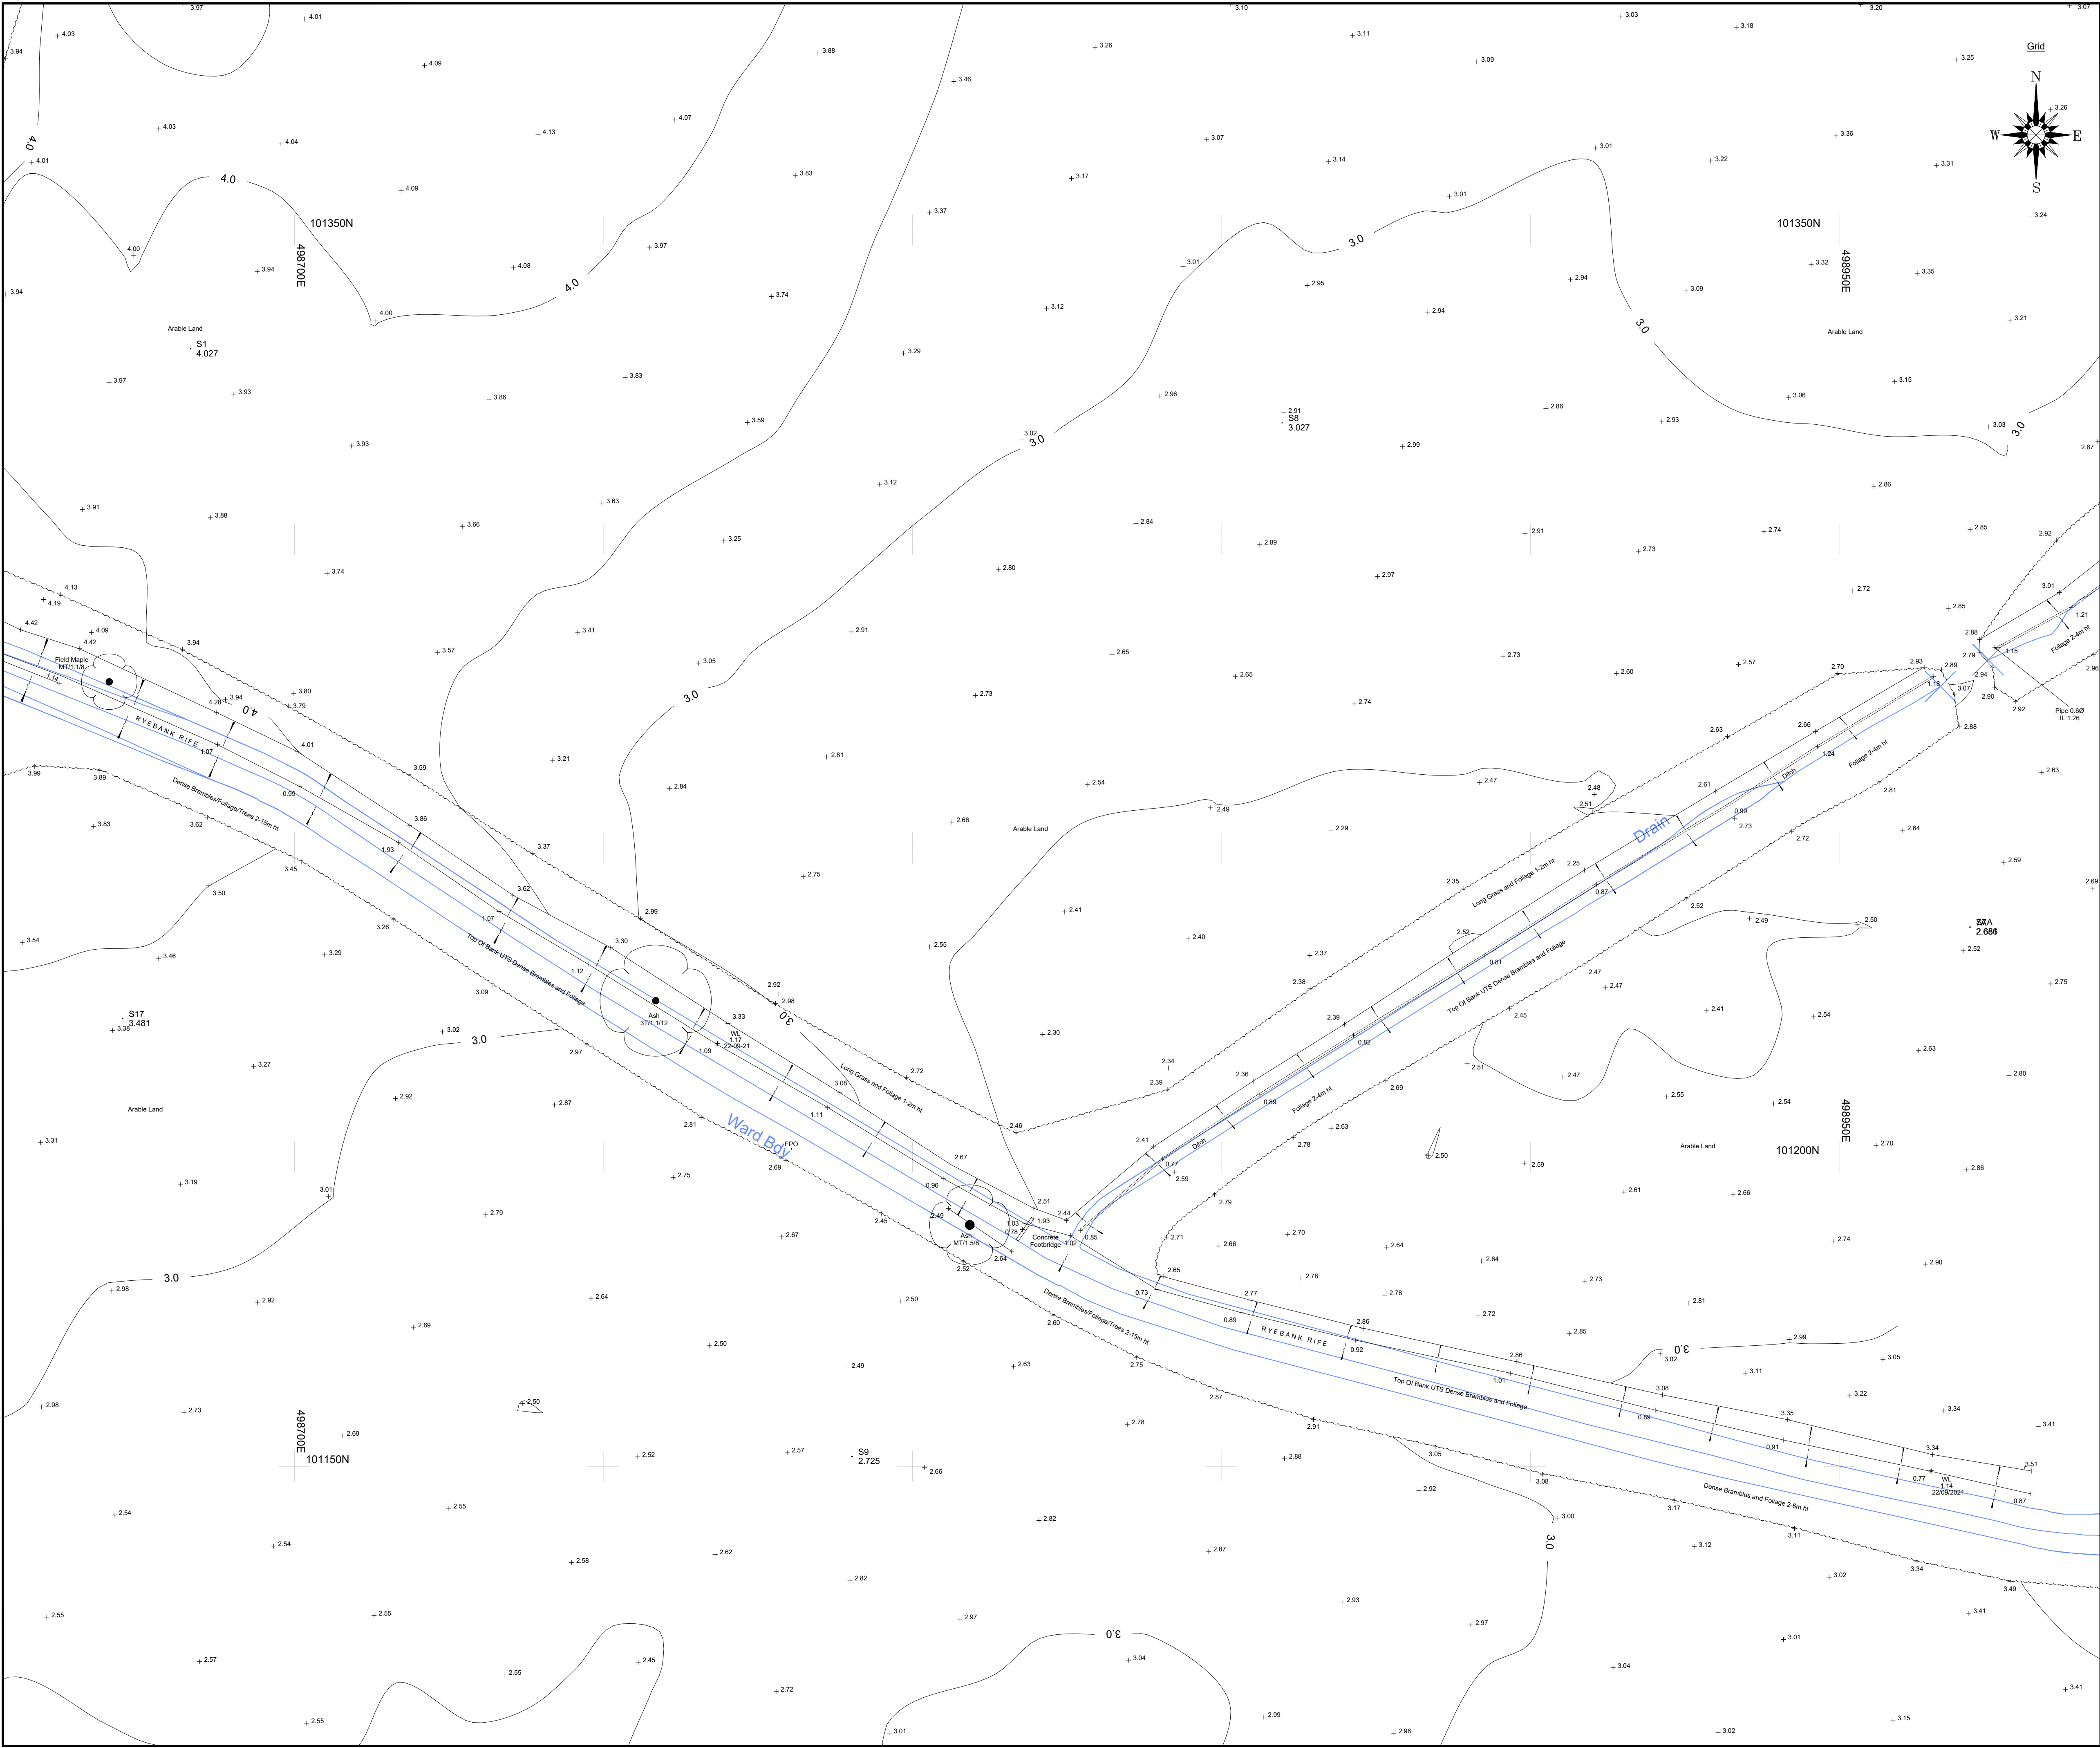

Sheet Layout

21271-100-Q	21271-100-R	21271-100-A	21271-100-B
21271-100-S	21271-100-C	21271-100-D	21271-100-E
21271-100-F	21271-100-G	21271-100-H	
21271-100-J	21271-100-K	21271-100-L	
21271-100-M	21271-100-N	21271-100-P	

LEGEND

BANKING

BUSHES & HEDGES

TREES

GATES

WALL

BUILDING

OPEN SIDED BUILDING

GLASS ROOFED

CONTOURS

ABBREVIATIONS (WHERE APPLICABLE)

ARCH HEAD HEIGHT	AHH	MARKER	MKR
ARCH HEAD LEVEL	AHL	MONITORING WELL	MW
ARCH SPRINGER HEIGHT	ASH	NOTICE BOARD	NB
ARCH SPRINGER LEVEL	ASL	NAME PLATE	NP
AIR VALVE	AV	OVERHEAD WIRES	OHW
BED LEVEL	BL	PARKING METER	PM
BELISHA BEACON	BB	RODGE LEVEL	RID
BOLLARD	B	ROOF LEVEL	RL
BRITISH TELECOM BOX	BTB	ROAD SIGN	RS
BRITISH TELECOM MANHOLE	BTMH	RODDING EYE	RE
BRICKWORK	BRWK	RETAINING WALL	RTW
BUS STOP	BS	RAIN WATER PIPE	RWP
CABLE TV	CATV	SLUICE VALVE	SV
COVER LEVEL	CL	STOP COCK	SC
CABLE MARKER	CM	SOFFIT LEVEL	SOF
COLUMN	Col	STRUCTURAL SLAB LEVEL	SSL
CONCRETE POST	CP	TREE STUMP	ST
EAVES LEVEL	EAV	SOIL AND VENT PIPE	SUP
ELECTRICAL COVER	ELEC	THRESHOLD LEVEL	THL
ELECTRICITY CONTROL BOX	ECB	TELEGRAPH POLE	TP
ELECTRICITY POLE	EP	TELEPHONE CALL BOX	TCB
EARTH ROD	ER	TOP OF KERB	TK
FLOWER BED	FB	TURNSTILE	TS
FINISHED FLOOR LEVEL	FFL	TRAFFIC LIGHT	TL
FIRE HYDRANT	FH	TOP OF WALL	TW
FLOOR LEVEL	FL	UNABLE TO LIFT	UTL
FLAG STAFF	FS	UNABLE TO SURVEY	UTS
GAS PIPE	GP	VENT PIPE	VP
GAS VALVE	GV	WATER METER	WM
GULLY	G	WATER LEVEL	WL
GATE STOP	GS	WASH OUT	WO
INSPECTION COVER	IC	WASTE PIPE	WP
INVERT LEVEL	IL	WATER TANK	WT
LAMP POST	LP	WATER VALVE	WV

FENCES

BARBED WIRE FENCE	BWF	LARCH LAP FENCE	LLF
CORRUGATED IRON FENCE	CIF	METAL RAILING FENCE	MRF
CLOSE BOARD FENCE	CBF	POST AND CHAIN FENCE	PCF
CHAIN LINK FENCE	CLF	PICKET FENCE	PIF
CHESTNUT PALING FENCE	CPF	POST AND RAIL FENCE	PRF
FENCE POST	FPO	POST AND WIRE FENCE	PWF
INTERWOVEN FENCE	IWF	STEEL PALISADE SECURITY FENCE	SPSF
IRON RAILING FENCE	IRF	TUBULAR STEEL RAIL FENCE	TSRF

REV.

NOTES

DWN

DATE

ISO 9001 REGISTERED

THE SURVEY ASSOCIATION

ISO 14001 REGISTERED

Notes:

Grid and levels relate to OS GPS Active Network.

Sheet is North orientated.

Ditch areas heavily overgrown, levels taken where access could be gained.

OS Mapping included for inaccessible areas (Shown in blue)

Maltby Surveys Ltd

2 QUEENS ROAD
HAYWARDS HEATH
WEST SUSSEX
RH16 1EB
Tel: 01444 416246
Fax: 01444 417697
E-Mail: mls@maltbysurveys.com
WebSite: http://www.maltbysurveys.com

SURVEYED

LCD

CLIENT

DRAWN

LCD

WSP

CHECKED

AKM

SCALE

1/500 (A1 Sheet)

Grevatts Lane, Littlehampton, BN17 5RE

TOPOGRAPHICAL SURVEY

Job No

Rev

Drawing Number


21/271

A

20/271/100-D

Date

Sept 2021

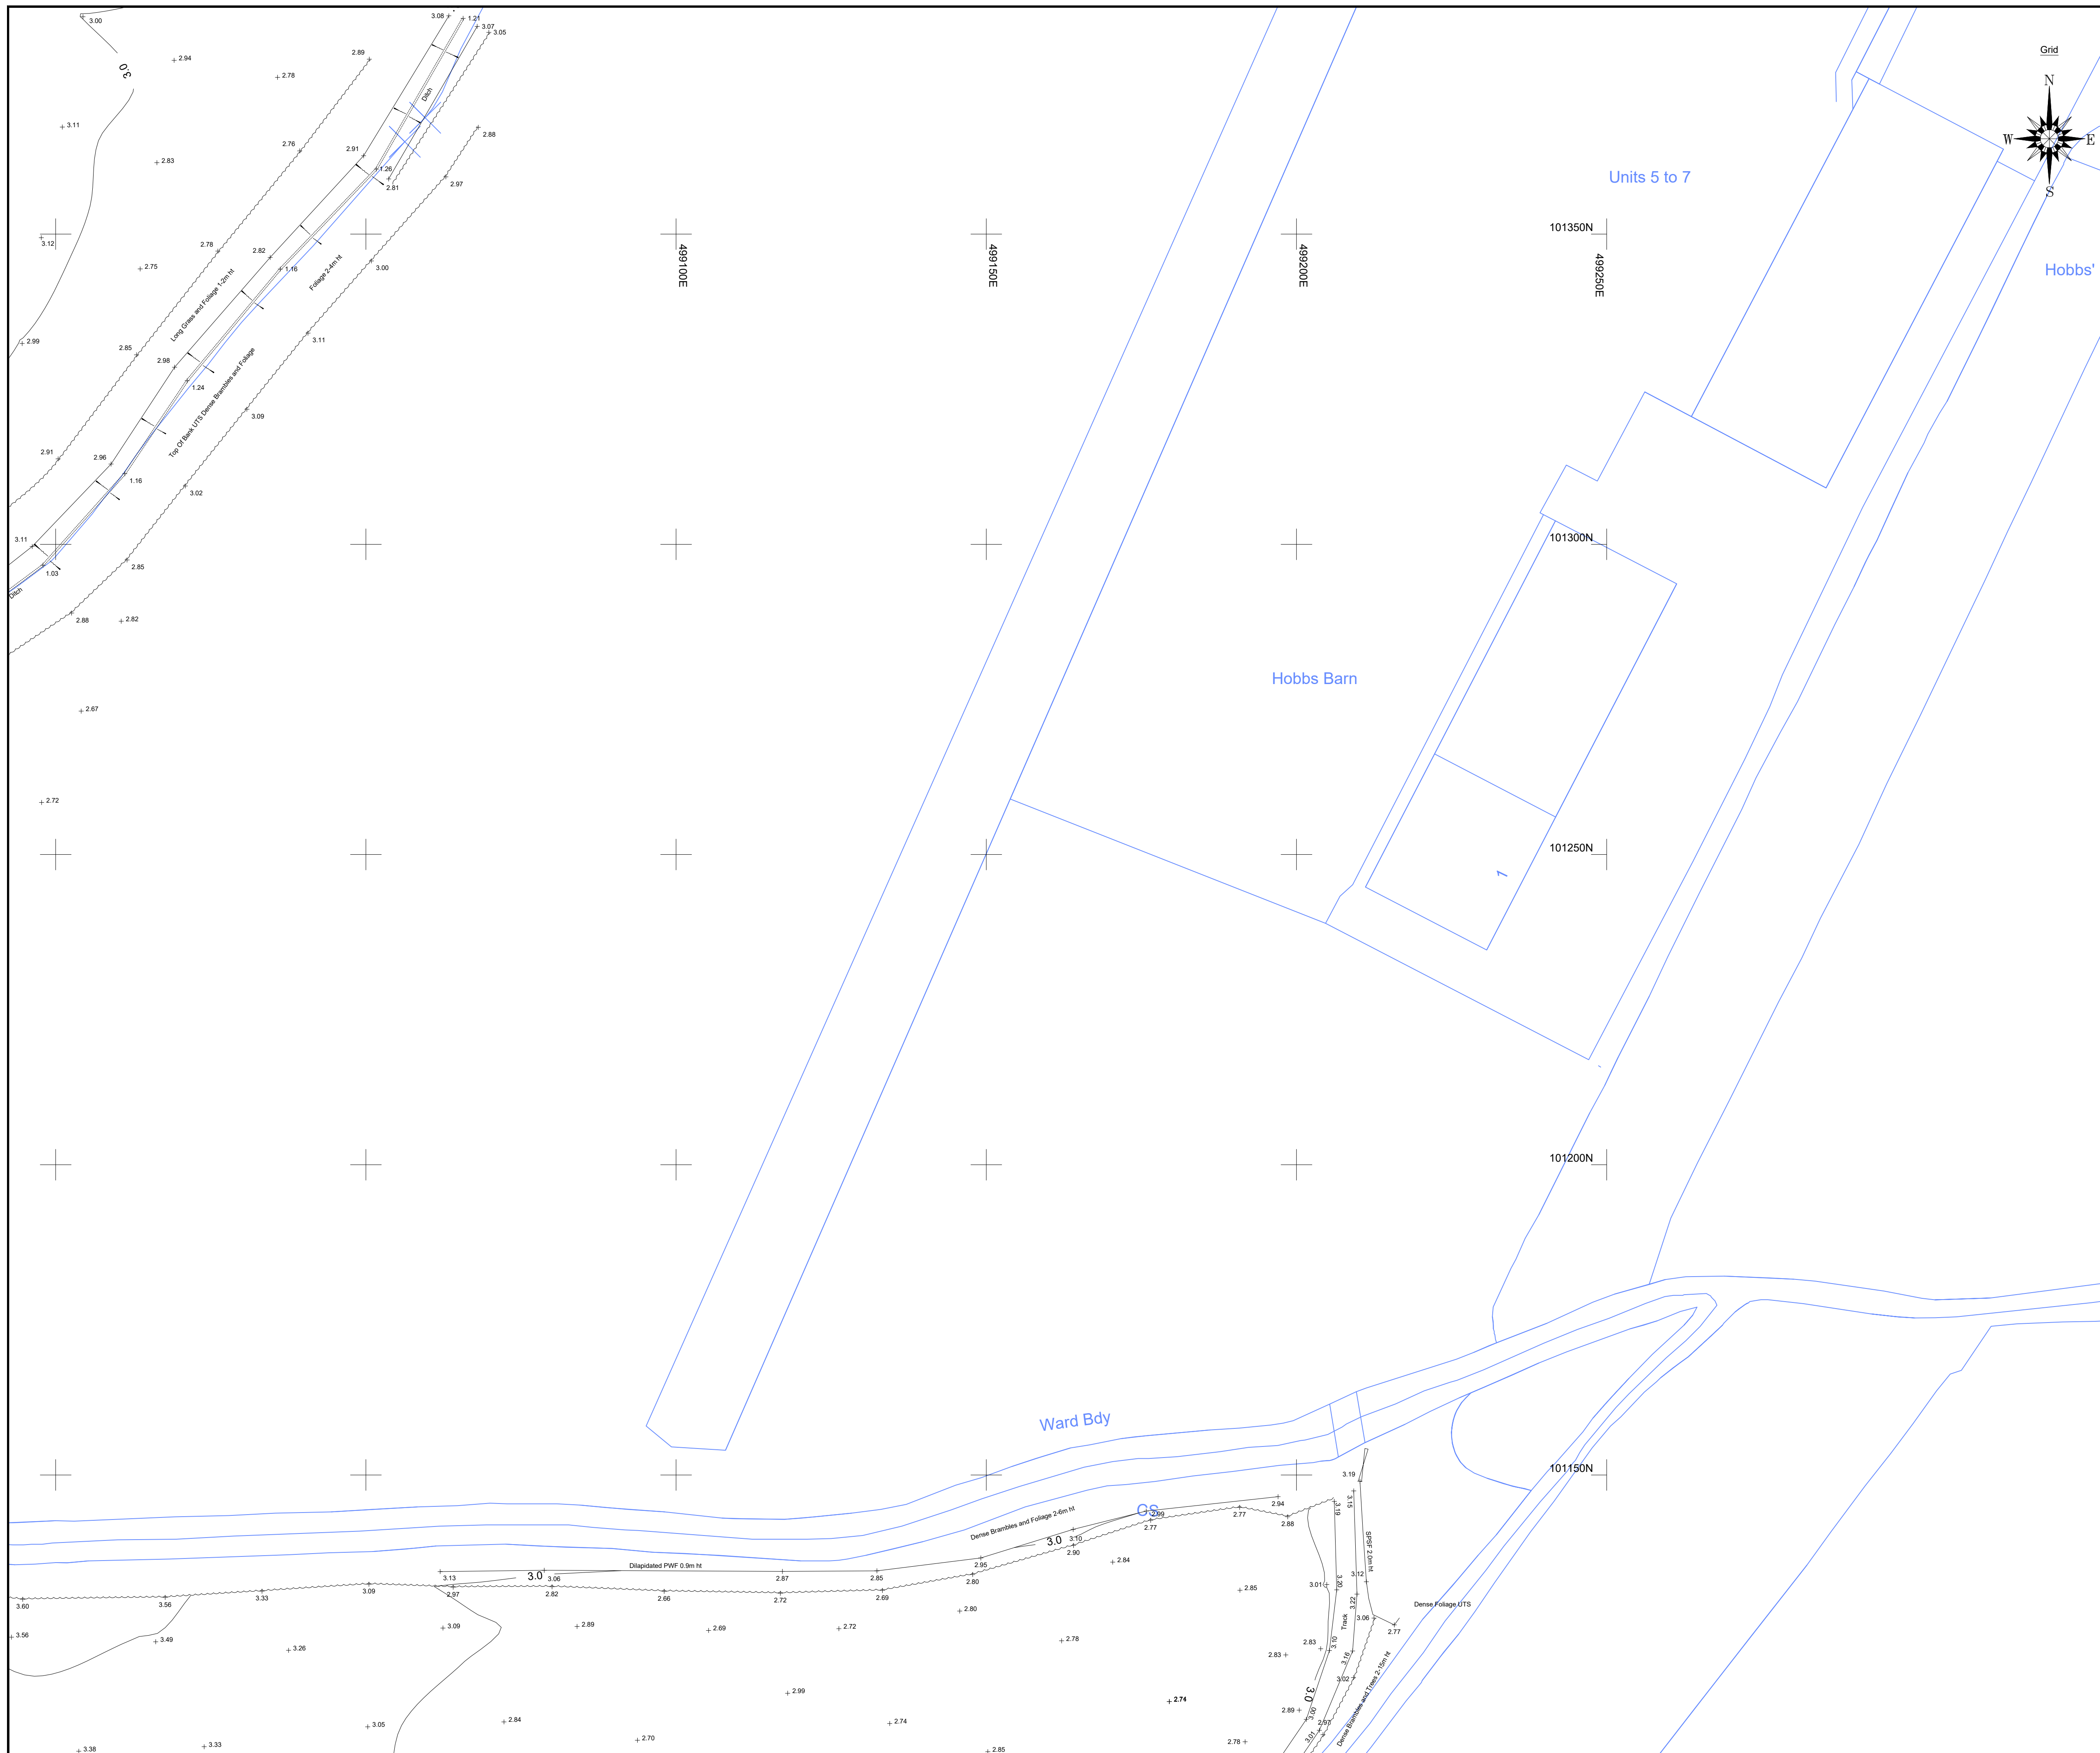


Sheet Layout		21271-100-R	21271-100-A	21271-100-B
21271-100-Q				
	21271-100-S	21271-100-C	21271-100-D	21271-100-E
		21271-100-F	21271-100-G	21271-100-H
		21271-100-I	21271-100-J	21271-100-K
		21271-100-L	21271-100-M	21271-100-N
			21271-100-O	21271-100-P

LEGEND	BANKING		WALL	
	BUSHES & HEDGES		BUILDING	
TREES	MT / 3T / 0.2 / 6		OPEN SIDED BUILDING	
	Multiple No of Dia of Height Trunk Spacing Size of Foliage		GLASS ROOFED	
GATES	NOTE:- SPREADS AND HEIGHTS ARE INDICATIVE ONLY		CONTOURS	

ABBREVIATIONS (WHERE APPLICABLE)			
ARCH HEAD HEIGHT	AHL	MARKER	MKR
ARCH HEAD LEVEL	AHL	MONITORING WELL	MW
ARCH SPRINGER HEIGHT	ASH	NOTICE BOARD	NB
ARCH SPRINGER LEVEL	ASL	NAME PLATE	NP
AIR VALVE	AV	OVERHEAD WIRES	OWH
BED LEVEL	BL	PARKING METER	PM
BELISHA BEACON	BB	RIDGE LEVEL	RID
BOLLARD	B	ROOF LEVEL	RL
BRITISH TELECOM BOX	BTB	ROAD SIGN	RS
BRITISH TELECOM MANHOLE	BTMH	RODDING EYE	RE
BRICKWORK	BS	RETAINING WALL	RTW
BUSH STOP	BS	RAIN WATER PIPE	RWP
CABLE TV	CAV	SUCTION VALVE	SV
COVER LEVEL	CL	STOP COOK	SC
CABLE MARKER	CM	SOFT LEVEL	SOF
COLUMN	COL	STRUCTURAL SLAB LEVEL	SSL
CONCRETE POST	CP	STREET TRUMP	ST
EAVES LEVEL	EAV	SOIL AND VENT PIPE	SVP
ELECTRICAL COVER	ELC	THRESHOLD LEVEL	THL
ELECTRICITY CONTROL BOX	ECB	TELEGRAPH POLE	TEP
ELECTRICITY POLE	ECP	TELEPHONE CALL BOX	TCP
EARTH ROD	ER	TOP OF KERB	TK
FLOWER BED	FB	TURNSTILE	TS
FINISHED FLOOR LEVEL	FFL	TRAFFIC LIGHT	TL
FIRE HYDRANT	FH	TOP OF WALL	TW
FLOOR LEVEL	FL	UNABLE TO LIFT	UTL
FLAG STAFF	FS	UNABLE TO SURVEY	UTS
GAS PIPE	GP	VENT PIPE	VP
GAS VALVE	GV	WATER METER	WM
GULLY	G	WATER LEVEL	WL
GATE STOP	GS	WASH OUT	WO
INSPECTION COVER	IC	WASTE PIPE	WP
INVERT LEVEL	IL	WATER TANK	WT
LAMP POST	LP	WATER VALVE	WV

FENCES			
BARBED WIRE FENCE	BWF	LARCH LAP FENCE	LLF
CORRUGATED IRON FENCE	CIF	METAL RAILING FENCE	MRF
CLOSE BOARD FENCE	CBF	POST AND CHAIN FENCE	PCF
CHAIN LINK FENCE	CLF	PICKET FENCE	PIF
CHESTNUT PALING FENCE	CPF	POST AND RAIL FENCE	PRF
FENCE POST	FPO	POST AND WIRE FENCE	PWF
INTERWOVEN FENCE	IWF	STEEL PALISADE SECURITY FENCE	SPSF
IRON RAILING FENCE	IRF	TUBULAR STEEL RAIL FENCE	TSRF

REV.	NOTES	DWN	DATE
A	Additional information added to NW of Site - See RevA Layer	LCD	14/12/21

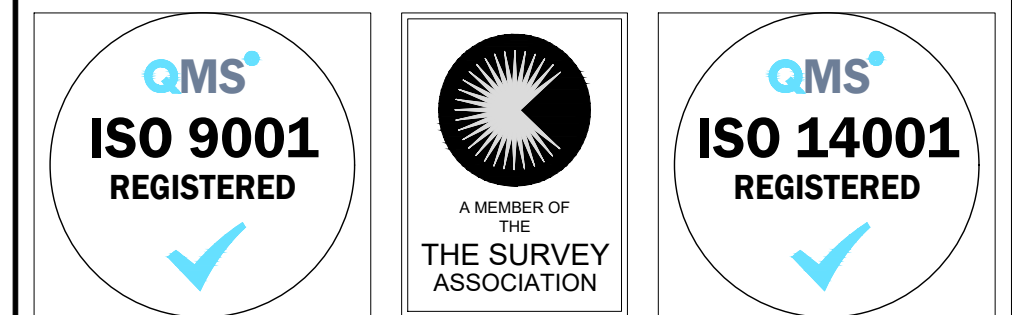

Notes:
Grid and levels relate to OS GPS Active Network.
Sheet is North orientated.
Ditch areas heavily overgrown, levels taken where access could be gained.
OS Mapping included for inaccessible areas (Shown in blue)



Maltby Surveys Ltd

2 QUEEN'S ROAD
HAYWARDS HEATH
WEST SUSSEX
RH16 1EB


Tel: 01444 416246
Fax: 01444 417697
E-Mail: mils@maltbysurveys.com
WebSite: <http://www.maltbysurveys.com>


SURVEYED	LCD	CLIENT
DRAWN	LCD	WSP
CHECKED	AKM	
 RICS		SCALE
		1/500 (A1 Sheet)

Grevatts Lane, Littlehampton, BN17 5RE

TOPOGRAPHICAL SURVEY

Job No	Rev	Drawing Number
21/271	A	20/271/100-E
Date : Sept 2021		

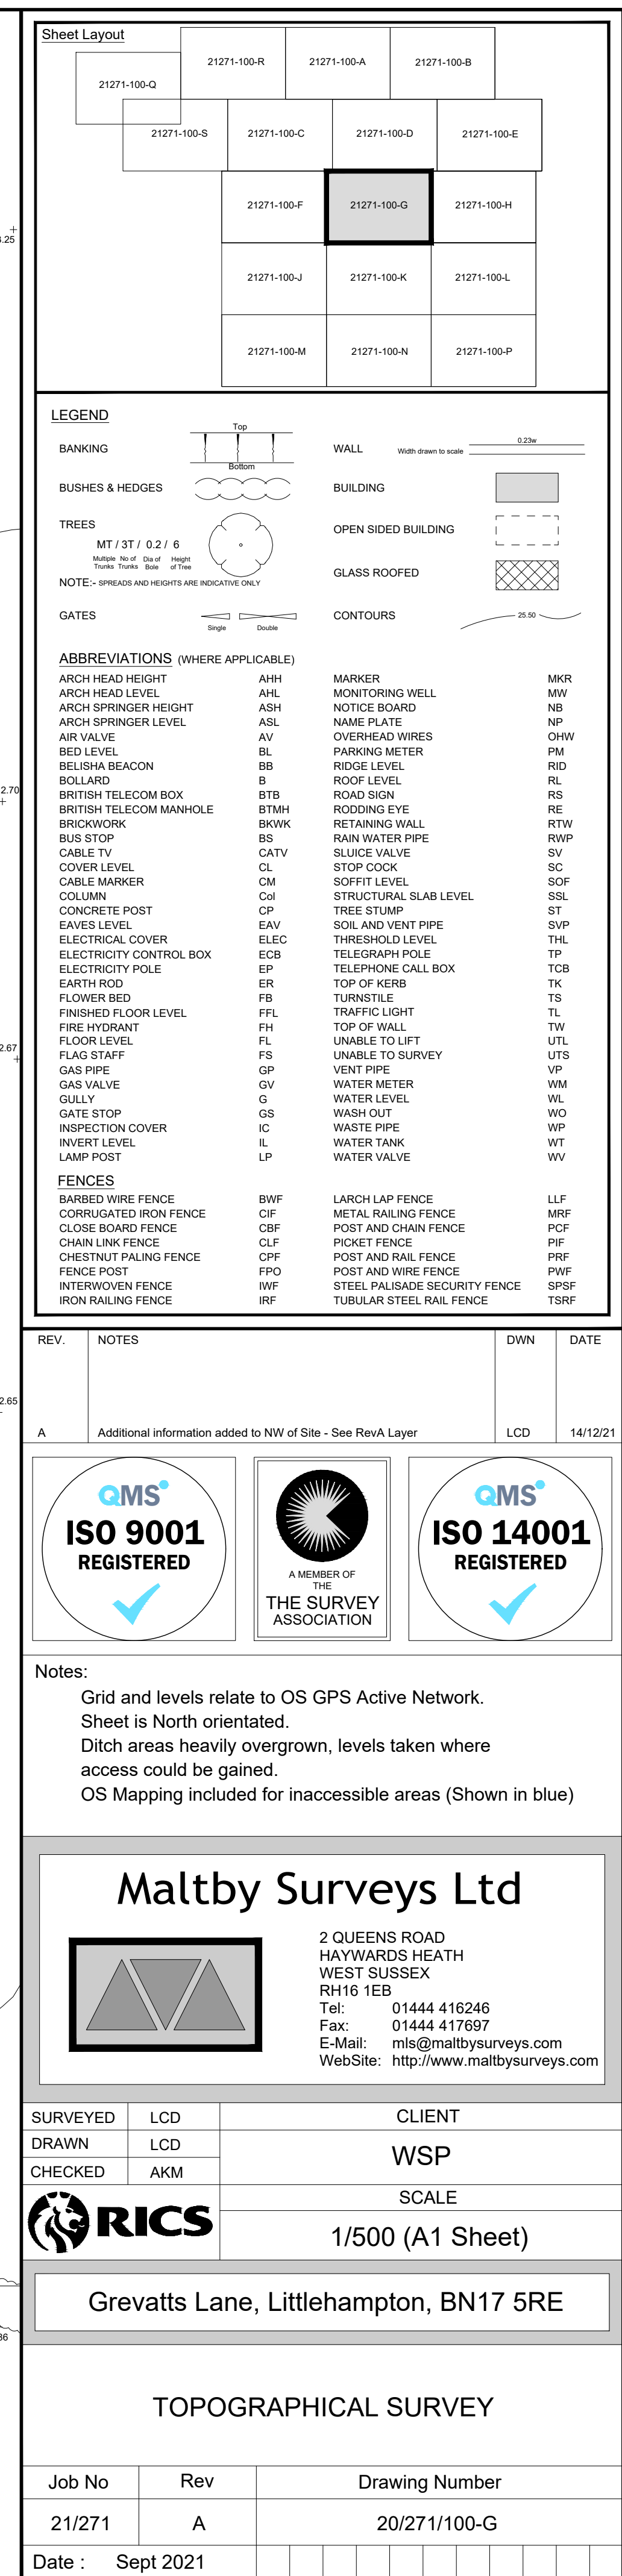

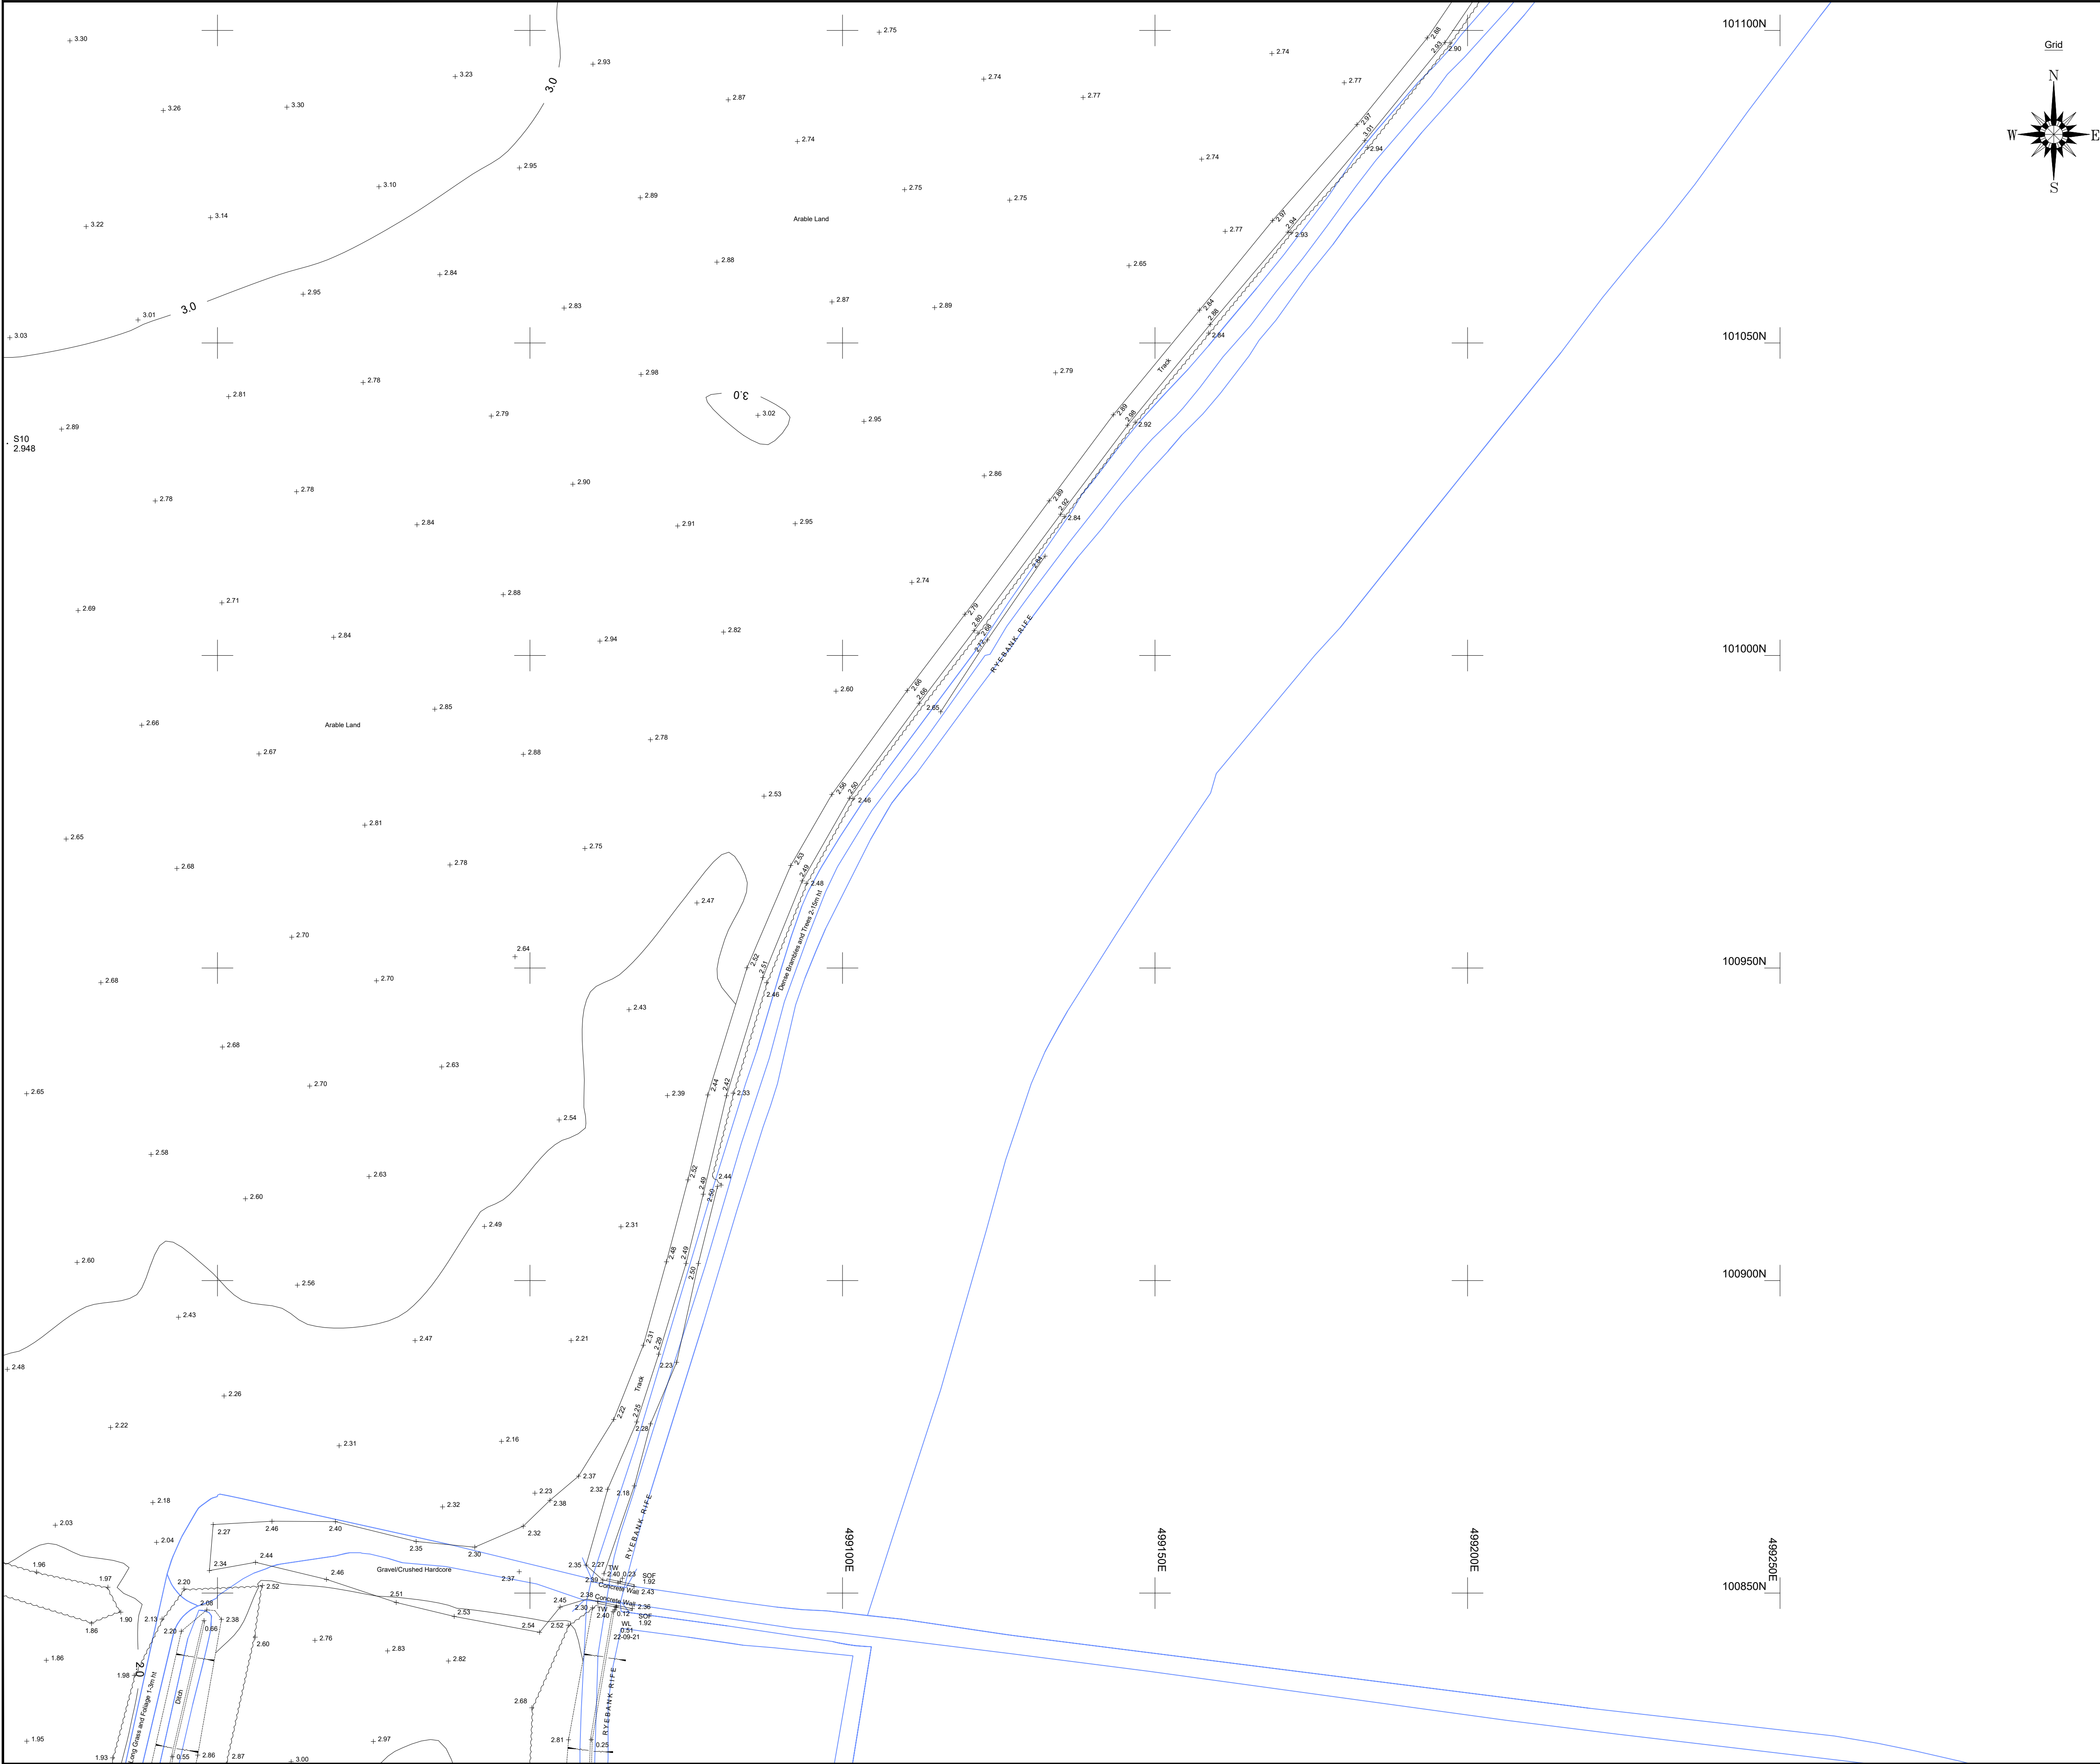

Sheet Layout

21271-100-Q	21271-100-R	21271-100-A	21271-100-B
21271-100-S	21271-100-C	21271-100-D	21271-100-E
	21271-100-F	21271-100-G	21271-100-H
	21271-100-J	21271-100-K	21271-100-L
	21271-100-M	21271-100-N	21271-100-P

LEGEND

BANKING

BUSHES & HEDGES

TREES

GATES

WALL

BUILDING

OPEN SIDED BUILDING

GLASS ROOFED

CONTOURS

ABBREVIATIONS (WHERE APPLICABLE)

ARCH HEAD HEIGHT	AHH	MARKER	MKR
ARCH HEAD LEVEL	AHL	MONITORING WELL	MW
ARCH SPRINGER HEIGHT	ASH	NOTICE BOARD	NB
ARCH SPRINGER LEVEL	ASL	NAME PLATE	NP
AIR VALVE	AV	OVERHEAD WIRES	OHW
BED LEVEL	BL	PARKING METER	PM
BELISHA BEACON	BB	RIDGE LEVEL	RL
BOLLARD	B	ROOF LEVEL	RL
BRITISH TELECOM BOX	BTB	ROAD SIGN	RS
BRITISH TELECOM MANHOLE	BTMH	RODDING EYE	RE
BRICKWORK	BRWK	RETAINING WALL	RTW
BUS STOP	BS	RAIN WATER PIPE	RWP
CABLE TV	CATV	SLUICE VALVE	SV
COVER LEVEL	CL	STOP COCK	SC
CABLE MARKER	CM	SOFFIT LEVEL	SOF
COLUMN	Col	STRUCTURAL SLAB LEVEL	SSL
CONCRETE POST	CP	TREE STUMP	ST
EAVES LEVEL	EAV	SOIL AND VENT PIPE	SUP
ELECTRICAL COVER	ELEC	THRESHOLD LEVEL	THL
ELECTRICITY CONTROL BOX	ECB	TELEGRAPH POLE	TP
ELECTRICITY POLE	EP	TELEPHONE CALL BOX	TCB
EARTH ROD	ER	TOP OF KERB	TK
FLOWER BED	FB	TURNSTILE	TS
FINISHED FLOOR LEVEL	FFL	TRAFFIC LIGHT	TL
FIRE HYDRANT	FH	TOP OF WALL	TW
FLOOR LEVEL	FL	UNABLE TO LIFT	UTL
FLAG STAFF	FS	UNABLE TO SURVEY	UTS
GAS PIPE	GP	VENT PIPE	VP
GAS VALVE	GV	WATER METER	WM
GULLY	G	WATER LEVEL	WL
GATE STOP	GS	WASH OUT	WO
INSPECTION COVER	IC	WASTE PIPE	WP
INVERT LEVEL	IL	WATER TANK	WT
LAMP POST	LP	WATER VALVE	WV

FENCES

BARBED WIRE FENCE	BWF	LARCH LAP FENCE	LLF
CORRUGATED IRON FENCE	CIF	METAL RAILING FENCE	MRF
CLOSE BOARD FENCE	CBF	POST AND CHAIN FENCE	PCF
CHAIN LINK FENCE	CLF	PICKET FENCE	PIF
CHESTNUT PALING FENCE	CPF	POST AND RAIL FENCE	PRF
FENCE POST	FPO	POST AND WIRE FENCE	PWF
INTERWOVEN FENCE	IWF	STEEL PALISADE SECURITY FENCE	SPSF
IRON RAILING FENCE	IRF	TUBULAR STEEL RAIL FENCE	TSRF

REV.	NOTES	DWN	DATE
A	Additional information added to NW of Site - See RevA Layer	LCD	14/12/21

Notes:

Grid and levels relate to OS GPS Active Network.

Sheet is North orientated.

Ditch areas heavily overgrown, levels taken where access could be gained.

OS Mapping included for inaccessible areas (Shown in blue)


Maltby Surveys Ltd

2 QUEENS ROAD
HAYWARDS HEATH
WEST SUSSEX
RH16 1EB
Tel: 01444 416246
Fax: 01444 417697
E-Mail: mls@maltbysurveys.com
WebSite: http://www.maltbysurveys.com

SURVEYED	LCD	CLIENT
DRAWN	LCD	WSP
CHECKED	AKM	SCALE
		1/500 (A1 Sheet)

Grevatts Lane, Littlehampton, BN17 5RE

TOPOGRAPHICAL SURVEY		
Job No	Rev	Drawing Number
21/271	A	20/271/100-H
Date :	Sept 2021	

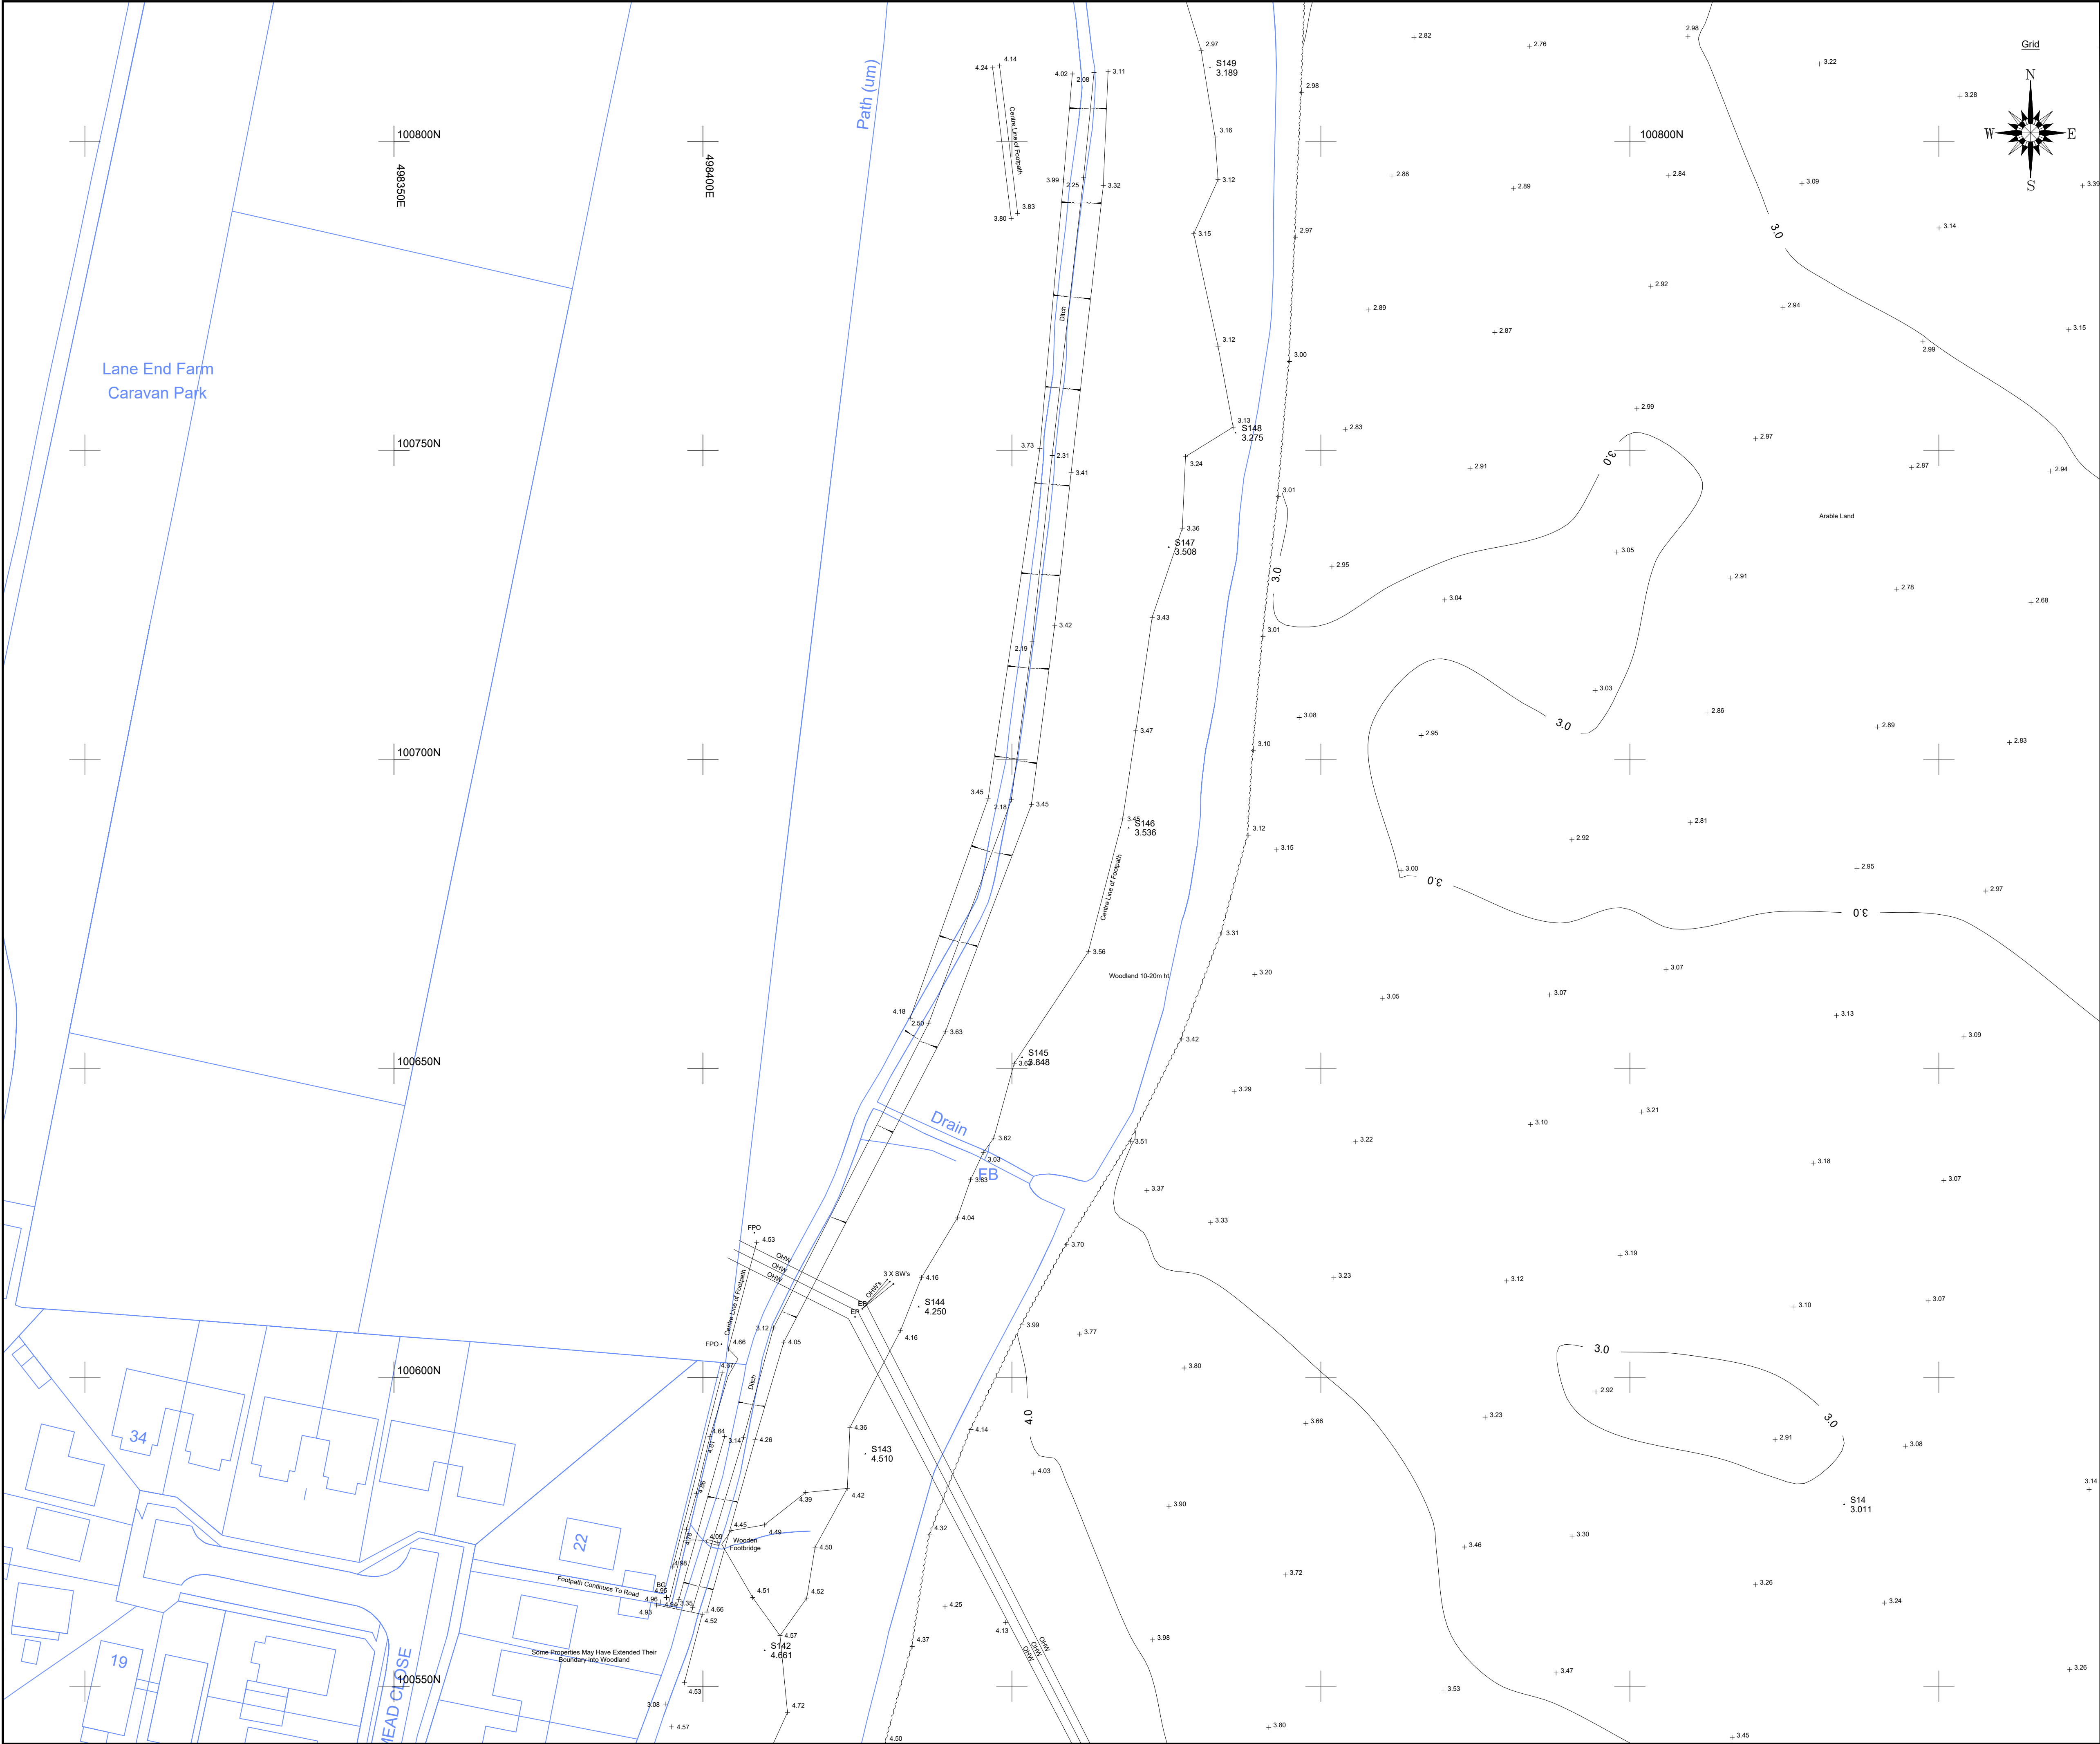

Sheet Layout

21271-100-Q	21271-100-R	21271-100-A	21271-100-B
21271-100-S	21271-100-C	21271-100-D	21271-100-E
21271-100-F	21271-100-G	21271-100-H	21271-100-I
21271-100-J	21271-100-K	21271-100-L	21271-100-M
21271-100-N	21271-100-O	21271-100-P	21271-100-Q

LEGEND

BANKING: Top, Bottom

BUSHES & HEDGES: Building, Open sided building, Glass roofed

TREES: MT / 3T / 0.2 / 6

GATES: Single, Double

ABBREVIATIONS (WHERE APPLICABLE)

ARCH HEAD HEIGHT	AHH	MARKER	MKR
ARCH HEAD LEVEL	AHL	MONITORING WELL	MW
ARCH SPRINGER HEIGHT	ASH	NOTICE BOARD	NB
ARCH SPRINGER LEVEL	ASL	NAME PLATE	NP
AIR VALVE	AV	OVERHEAD WIRES	OHV
BED LEVEL	BL	PARKING METER	PM
BELISHA BEACON	BB	RIDGE LEVEL	RL
BOLLARD	B	ROOF LEVEL	RL
BRITISH TELECOM BOX	BTB	ROAD SIGN	RS
BRITISH TELECOM MANHOLE	BTMH	RODDING EYE	RE
BRICKWORK	BRWK	RETAINING WALL	RTW
BUS STOP	BS	RAIN WATER PIPE	RWP
CABLE TV	CATV	SUICE VALVE	SV
COVER LEVEL	CL	STOP COCK	SC
CABLE MARKER	CM	SOFFIT LEVEL	SOF
COLUMN	Col	STRUCTURAL SLAB LEVEL	SSL
CONCRETE POST	CP	TREE STUMP	ST
EAVES LEVEL	EAV	SOIL AND VENT PIPE	SUP
ELECTRICAL COVER	ELEC	THRESHOLD LEVEL	THL
ELECTRICITY CONTROL BOX	ECB	TELEGRAPH POLE	TP
ELECTRICITY POLE	EP	TELEPHONE CALL BOX	TCB
EARTH ROD	ER	TOP OF KERB	TK
FLOWER BED	FB	TURNSTILE	TS
FINISHED FLOOR LEVEL	FFL	TRAFFIC LIGHT	TL
FIRE HYDRANT	FH	TOP OF WALL	TW
FLOOR LEVEL	FL	UNABLE TO LIFT	UTL
FLAG STAFF	FS	UNABLE TO SURVEY	UTS
GAS PIPE	GP	VENT PIPE	VP
GAS VALVE	GV	WATER METER	WM
GULLY	G	WATER LEVEL	WL
GATE STOP	GS	WASH OUT	WO
INSPECTION COVER	IC	WASTE PIPE	WP
INVERT LEVEL	IL	WATER TANK	WT
LAMP POST	LP	WATER VALVE	WV

FENCES

BARBED WIRE FENCE	BWF	LARCH LAP FENCE	LLF
CORRUGATED IRON FENCE	CIF	METAL RAILING FENCE	MRF
CLOSE BOARD FENCE	CBF	POST AND CHAIN FENCE	PCF
CHAIN LINK FENCE	CLF	PICKET FENCE	PIF
CHESTNUT PALING FENCE	CPF	POST AND RAIL FENCE	PRF
FENCE POST	FPO	STEEL PALISADE FENCE	SPF
INTERWOVEN FENCE	IWF	STEEL PALISADE SECURITY FENCE	SPSF
IRON RAILING FENCE	IRF	TUBULAR STEEL RAIL FENCE	TSRF

REV.	NOTES	DWN	DATE
A	Additional information added to NW of Site - See RevA Layer	LCD	14/12/21

ISO 9001 REGISTERED

THE SURVEY ASSOCIATION

ISO 14001 REGISTERED

Notes:

Grid and levels relate to OS GPS Active Network.

Sheet is North orientated.

Ditch areas heavily overgrown, levels taken where access could be gained.

OS Mapping included for inaccessible areas (Shown in blue)

Maltby Surveys Ltd

2 QUEENS ROAD
HAYWARDS HEATH
WEST SUSSEX
RH16 1EB

Tel: 01444 416246
Fax: 01444 417697
E-Mail: mls@maltbysurveys.com
WebSite: http://www.maltbysurveys.com

SURVEYED	LCD	CLIENT
DRAWN	LCD	WSP
CHECKED	AKM	SCALE
		1/500 (A1 Sheet)


Grevatts Lane, Littlehampton, BN17 5RE

TOPOGRAPHICAL SURVEY

Job No	Rev	Drawing Number
21/271	A	20/271/100-J

Date : Sept 2021

ARUN DISTRICT COUNCIL 19/07/2021

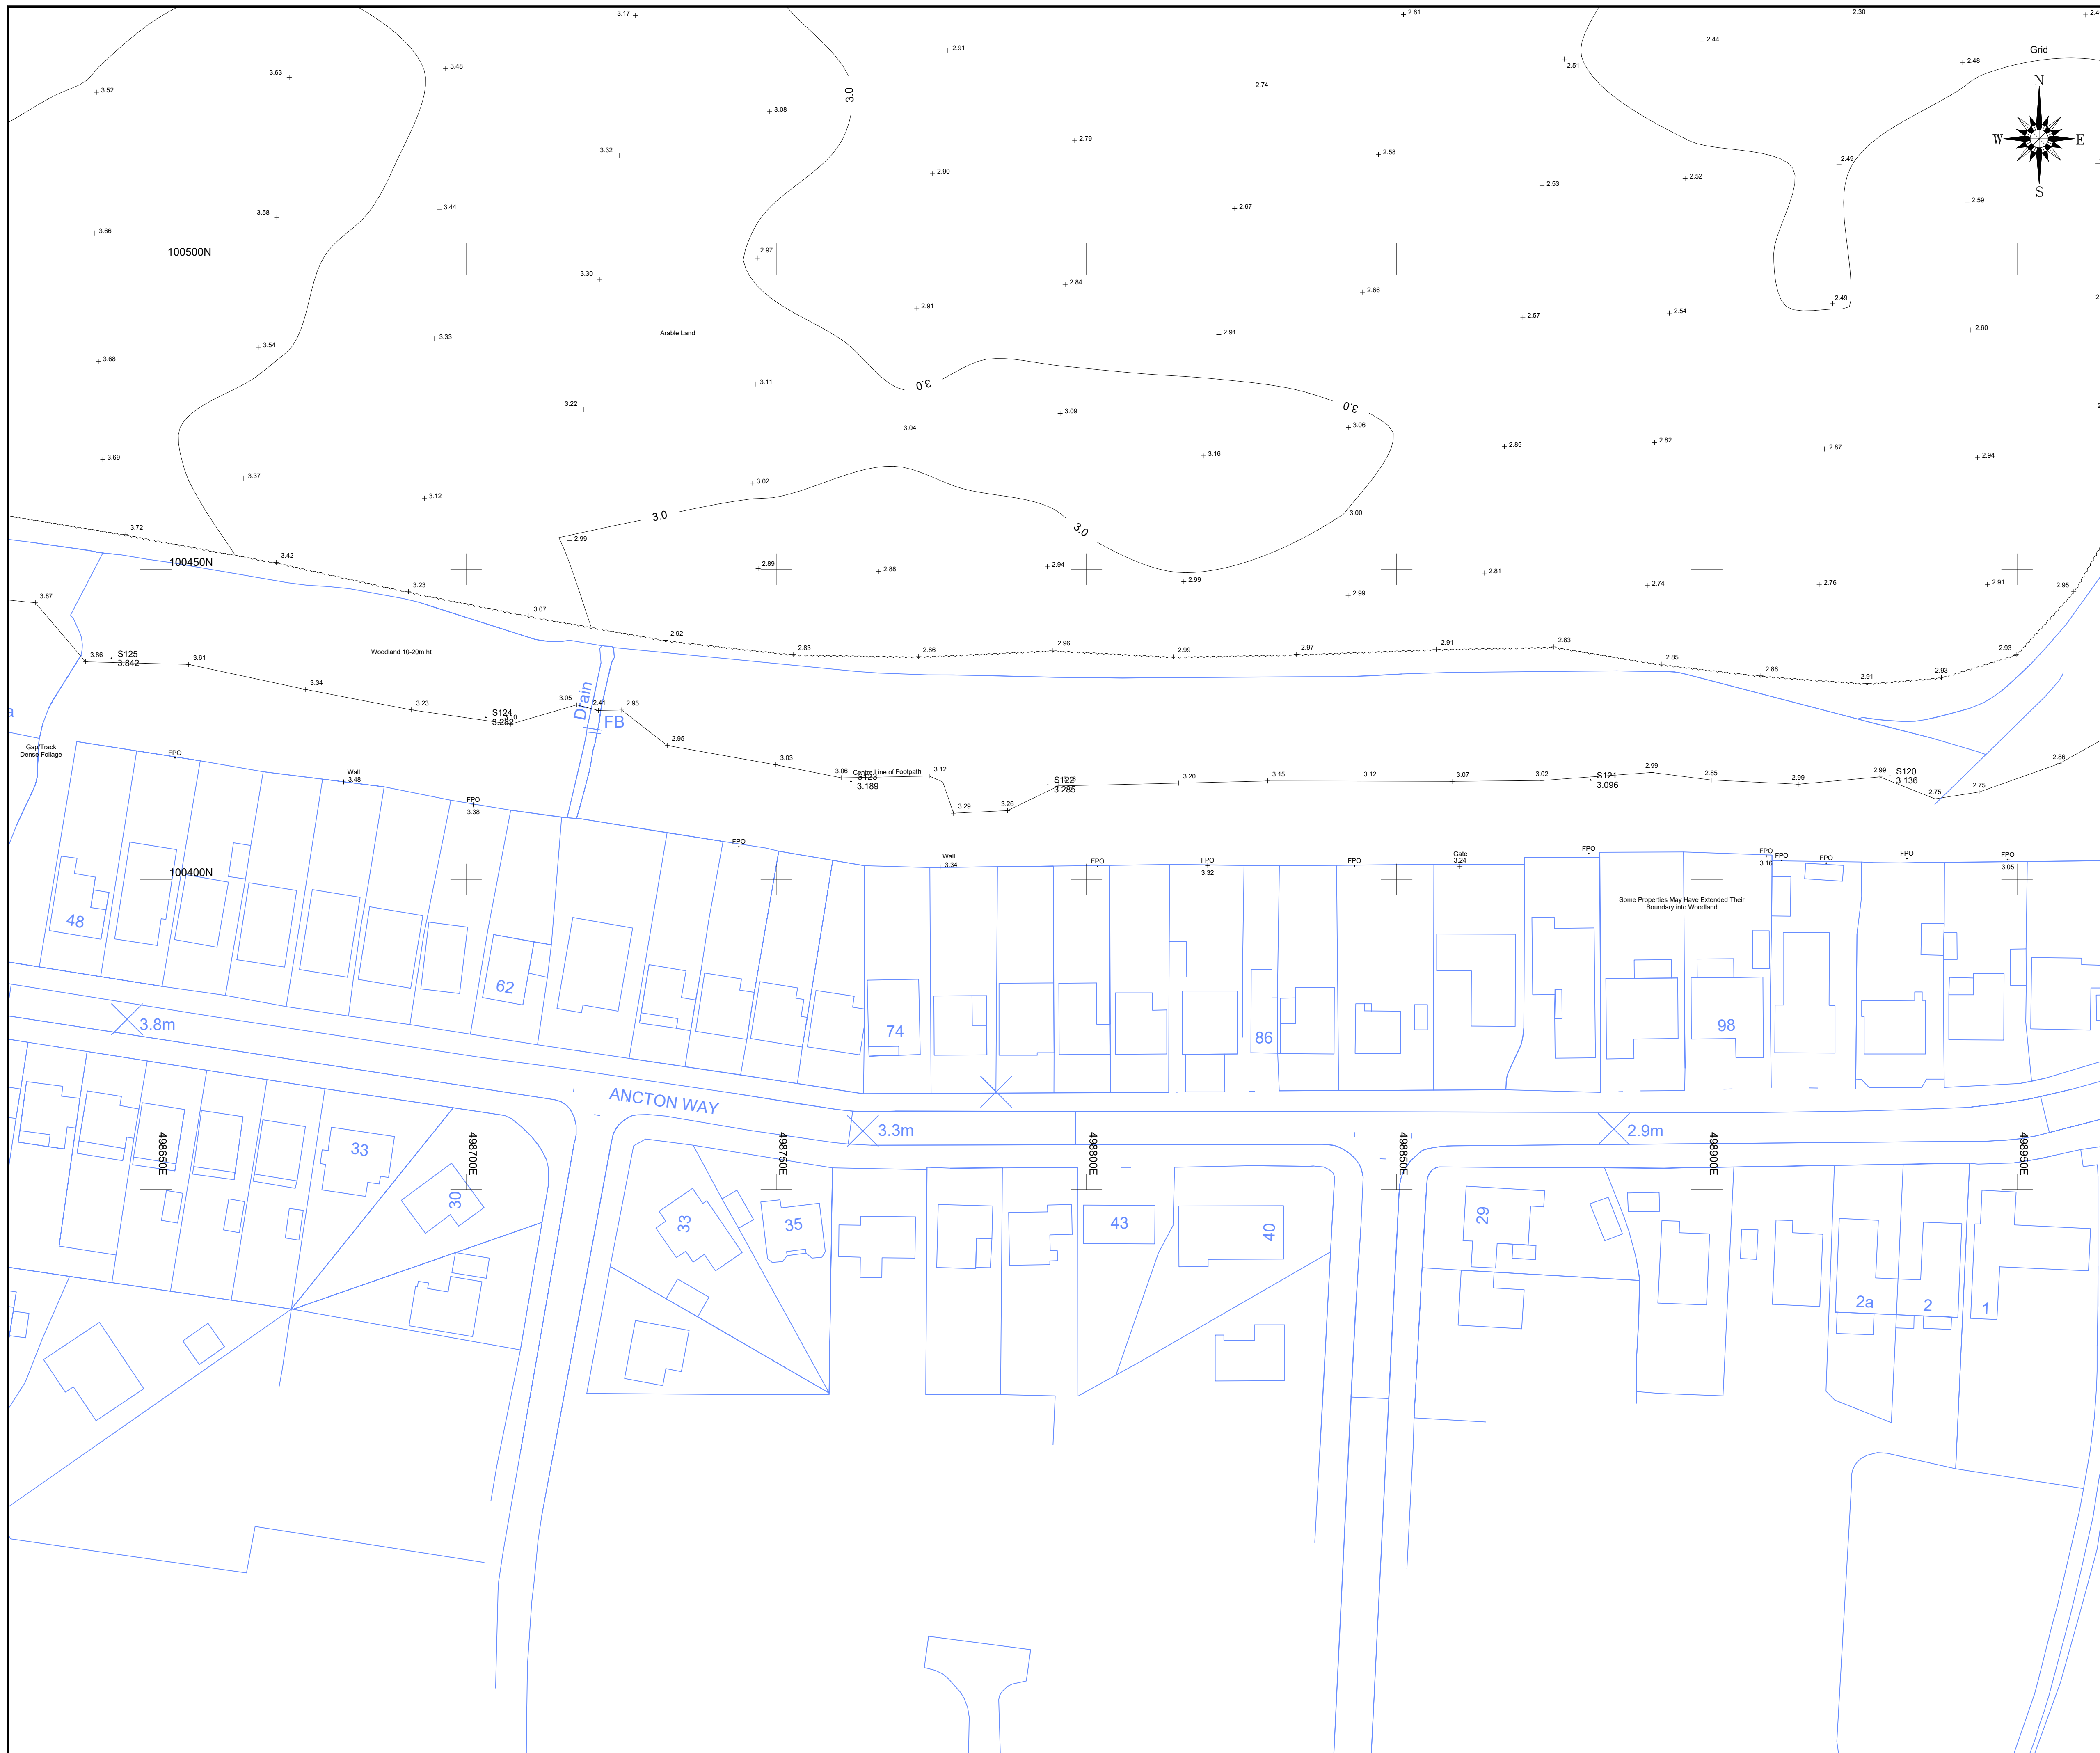

Sheet Layout					
21271-100-Q		21271-100-R		21271-100-A	
				21271-100-B	
21271-100-S		21271-100-C		21271-100-D	
				21271-100-E	
		21271-100-F		21271-100-G	
				21271-100-H	
		21271-100-J		21271-100-K	
				21271-100-L	
		21271-100-M		21271-100-N	
				21271-100-P	

LEGEND

BANKING

BUSHES & HEDGES

TREES

MT / ST / O / 2 / 6

Metre Tree / Street Tree / Overhead
Trunk / Spine / Size of Base

NOTE: LENGTHS AND HEIGHTS ARE INDICATIVE ONLY

GATES

WALL

Width drawn to scale

0.25m

BUILDING

OPEN SLOPED BUILDING

GLASS ROOFED

CONTOURS

25.50


ABBREVIATIONS (WHERE APPLICABLE)

ARCH HEAD HEIGHT	AHH	MARKER	MKR
ARCH HEAD LEVEL	AHL	MONITORING WELL	MW
ARCH SPRINGER HEIGHT	ASH	NOTICE BOARD	NB
ARCH SPRINGER LEVEL	ASL	NAME PLATE	NP
AIR VALVE	AV	OVERHEAD WIRES	OHW
BED LEVEL	BL	PARKING METER	PM
BELUSHI BEACON	BB	RIDGE LEVEL	RL
BOLLARD	B	ROOF LEVEL	RS
BRITISH TELECOM BOX	BTB	ROAD SIGN	RS
BRITISH TELECOM MANHOLE	BTM	RODDING EYE	RE
BRICKWORK	BKWK	RETAINING WALL	RTW
BUS STOP	BS	RAIN WATER PIPE	RWP
CABLE TV	CTV	SLURGE VALVE	SV
COVER LEVEL	CL	STOCK POOL	SC
CABLE MARKER	CM	SOFT LEVEL	SOF
COLUMN	Col	STRUCTURAL SLAB LEVEL	SLL
CONCRETE POST	CP	TREE STUMP	ST
EAVES LEVEL	EAV	SOIL AND VENT PIPE	SVP
ELECTRICAL CABLE	ELEC	THRESHOLD LEVEL	THL
ELECTRICITY CONTROL BOX	ECB	TELEGRAPH POLE	TP
ELECTRICITY POLE	ELP	TELEPHONE CALL BOX	TCB
EARTH ROD	ER	TOP OF KERB	TK
FLOWER BED	FB	TURNSTILE	TS
FINISHED FLOOR LEVEL	FFL	TRAFFIC LIGHT	TL
FIRE HYDRANT	FH	TOP OF WALL	TW
FLOOR LEVEL	FL	UNABLE TO LIFT	UTL
FLAG STAFF	FS	UNABLE TO SURVEY	UTS
GAS PIPE	GP	VENT PIPE	VP
GAS VALVE	GV	WATER METER	WM
GULLY	G	WATER LEVEL	WL
GATE STOP	GS	WASH OUT	WO
INSPECTION COVER	IC	WASTE PIPE	WP
INVERT LEVEL	IL	WATER LEAK	WT
LAMP POST	LP	WATER VALVE	WV

FENCES

BARBED WIRE FENCE	BWF	LARCH LAP FENCE	LLF
CORRUGATED IRON FENCE	CIF	METAL RAILING FENCE	MRF
CLOSE BOARD FENCE	CBF	POST AND CHAIN FENCE	PCF
CHAIN LINK FENCE	CLF	PICKET FENCE	PIF
CHESTNUT PALING FENCE	CPF	POST AND RAIL FENCE	PRF
FENCE POST	PFO	POST AND WIRE FENCE	PWF
INTERVENED FENCE	IF	STEEL PALISADE SECURITY FENCE	SPSF
IRON RAILING FENCE	IRF	TUBULAR STEEL RAIL FENCE	TSRF

REV.	NOTES	DWN	DATE
A	Additional information added to NW of Site - See RevA Layer	LCD	14/12/2

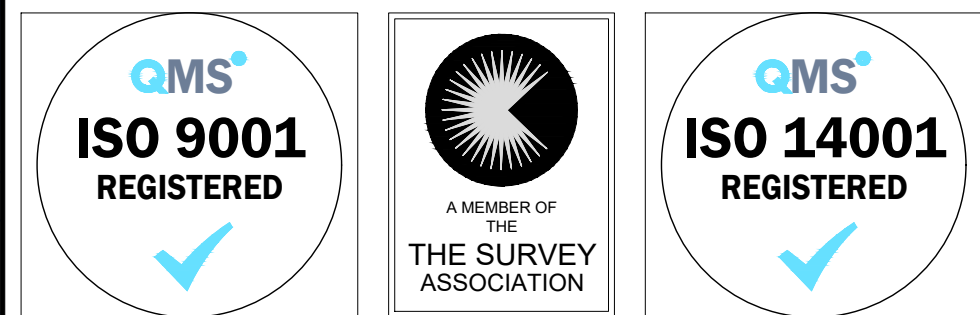

Notes:
Grid and levels relate to OS GPS Active Network.
Sheet is North orientated.
Ditch areas heavily overgrown, levels taken where access could be gained.
OS Mapping included for inaccessible areas (Shown in blue)

Maltby Surveys Ltd





2 QUEENS ROAD
HAYWARDS HEATH
WEST SUSSEX
RH16 1EB

Tel: 01444 416246
Fax: 01444 417697
E-Mail: mis@maltbysurveys.com
Web Site: <http://www.maltbysurveys.com>

SURVEYED	LCD	CLIENT
DRAWN	LCD	WSP
CHECKED	AKM	
		SCALE
		1/500 (A1 Sheet)

Grevatts Lane, Littlehampton, BN17 5RE

TOPOGRAPHICAL SURVEY									
Job No	Rev	Drawing Number							
21/271	A	20/271/100-N							
Date : Sept 2021									

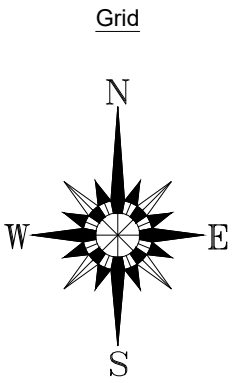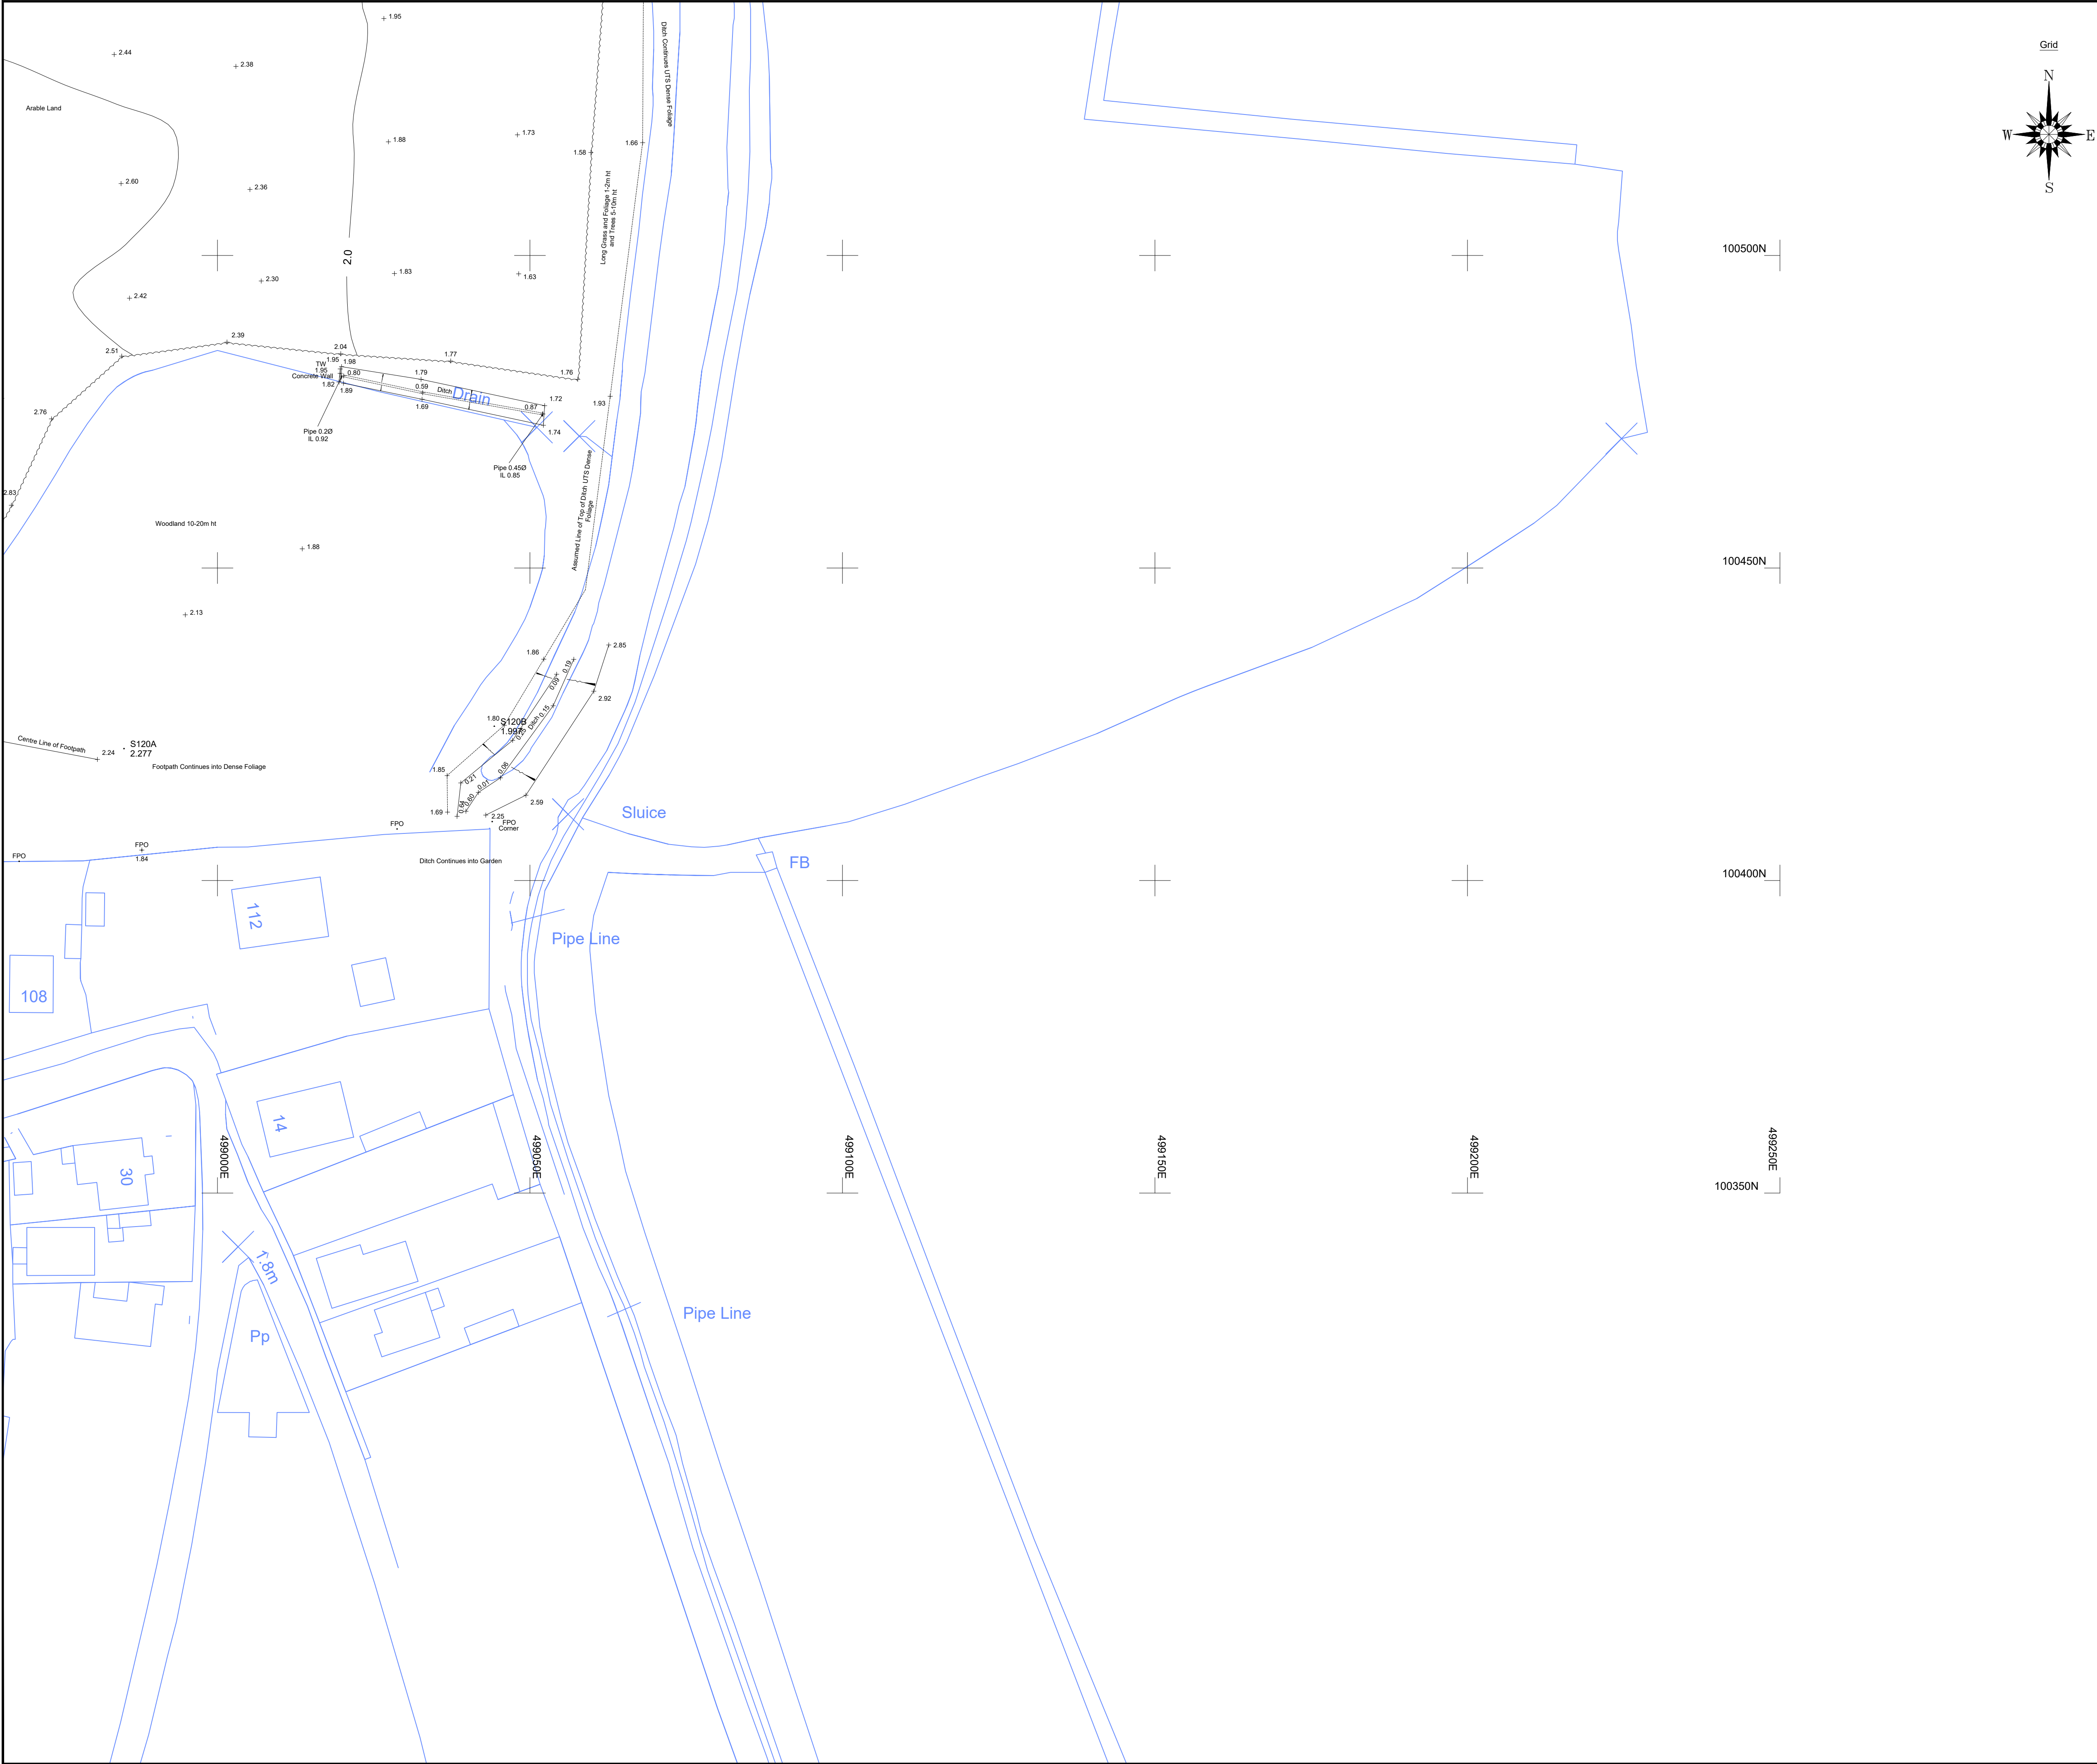

Sheet Layout			
21271-100-Q	21271-100-R	21271-100-A	21271-100-B
21271-100-S	21271-100-C	21271-100-D	21271-100-E
	21271-100-F	21271-100-G	21271-100-H
	21271-100-J	21271-100-K	21271-100-L
21271-100-M	21271-100-N	21271-100-P	

LEGEND

BANKING

BUSHES & HEDGES

TREES

MT / 3T / 0.2 / 6

GATES

WALL

Width shown to scale

BUILDING

OPEN SIDED BUILDING

GLASS ROOFED

CONTOURS

25.00

ABBREVIATIONS (WHERE APPLICABLE)

ARCH HEAD HEIGHT	AHH	MARKER	MKR
ARCH HEAD LEVEL	AHL	MONITORING WELL	MW
ARCH SPRINGER HEIGHT	ASH	NOTICE BOARD	NB
ARCH SPRINGER LEVEL	ASL	NAME PLATE	NP
AIR VALVE	AV	OVERHEAD WIRES	OHW
BED LEVEL	BL	PARKING METER	PM
BELISHA BEACON	BB	RIDGE LEVEL	RL
BOLLARD	B	ROOF LEVEL	RL
BRITISH TELECOM BOX	BTB	ROAD SIGN	RS
BRITISH TELECOM MANHOLE	BTMH	RODDING EYE	RE
BRICKWORK	BRWK	ROTATING WALL	RTW
BUS STOP	BS	RAIN WATER PIPE	RWP
CABLE TV	CATV	SLUICE VALVE	SV
COVER LEVEL	CL	STOP COCK	SC
CABLE MARKER	CM	SOFFIT LEVEL	SOF
COLUMN	Col	STRUCTURAL SLAB LEVEL	SSL
CONCRETE POST	CP	TREE STUMP	ST
EAVES LEVEL	EAV	SOIL AND VENT PIPE	SUP
ELECTRICAL COVER	ELEC	THRESHOLD LEVEL	THL
ELECTRICITY CONTROL BOX	ECB	TELEGRAPH POLE	TP
ELECTRICITY POLE	EP	TELEPHONE CALL BOX	TCB
EARTH ROD	ER	TOP OF KERB	TK
FLOWER BED	FB	TURNSTILE	TS
FINISHED FLOOR LEVEL	FFL	TRAFFIC LIGHT	TL
FIRE HYDRANT	FH	TOP OF WALL	TW
FLOOR LEVEL	FL	UNABLE TO LIFT	UTL
FLAG STAFF	FS	UNABLE TO SURVEY	UTS
GAS PIPE	GP	VENT PIPE	VP
GAS VALVE	GV	WATER METER	WM
GULLY	G	WATER LEVEL	WL
GATE STOP	GS	WASH OUT	WO
INSPECTION COVER	IC	WASTE PIPE	WP
INVERT LEVEL	IL	WATER TANK	WT
LAMP POST	LP	WATER VALVE	WV

FENCES

BARBED WIRE FENCE	BWF	LARCH LAP FENCE	LLF
CORRUGATED IRON FENCE	CIF	METAL RAILING FENCE	MRF
CLOSE BOARD FENCE	CBF	POST AND CHAIN FENCE	PCF
CHAIN LINK FENCE	CLF	PICKET FENCE	PIF
CHESTNUT PALING FENCE	CHF	POST AND RAIL FENCE	PRF
FENCE POST	FPO	POST AND WIRE FENCE	PWF
INTERWOVEN FENCE	IWF	STEEL PALISADE SECURITY FENCE	SPSF
IRON RAILING FENCE	IRF	TUBULAR STEEL RAIL FENCE	TSRF

REV.	NOTES	DWN	DATE
A	Additional information added to NW of Site - See RevA Layer	LCD	14/12/21

Notes:

Grid and levels relate to OS GPS Active Network.

Sheet is North orientated.

Ditch areas heavily overgrown, levels taken where access could be gained.

OS Mapping included for inaccessible areas (Shown in blue)

Maltby Surveys Ltd


2 QUEENS ROAD
HAYWARDS HEATH
WEST SUSSEX
RH16 1EB

Tel: 01444 416246
Fax: 01444 417697
E-Mail: mls@maltbysurveys.com
WebSite: http://www.maltbysurveys.com

SURVEYED	LCD	CLIENT
DRAWN	LCD	WSP
CHECKED	AKM	SCALE
		1/500 (A1 Sheet)

Grevatts Lane, Littlehampton, BN17 5RE

TOPOGRAPHICAL SURVEY		
Job No	Rev	Drawing Number
21/271	A	20/271/100-P
Date : Sept 2021		

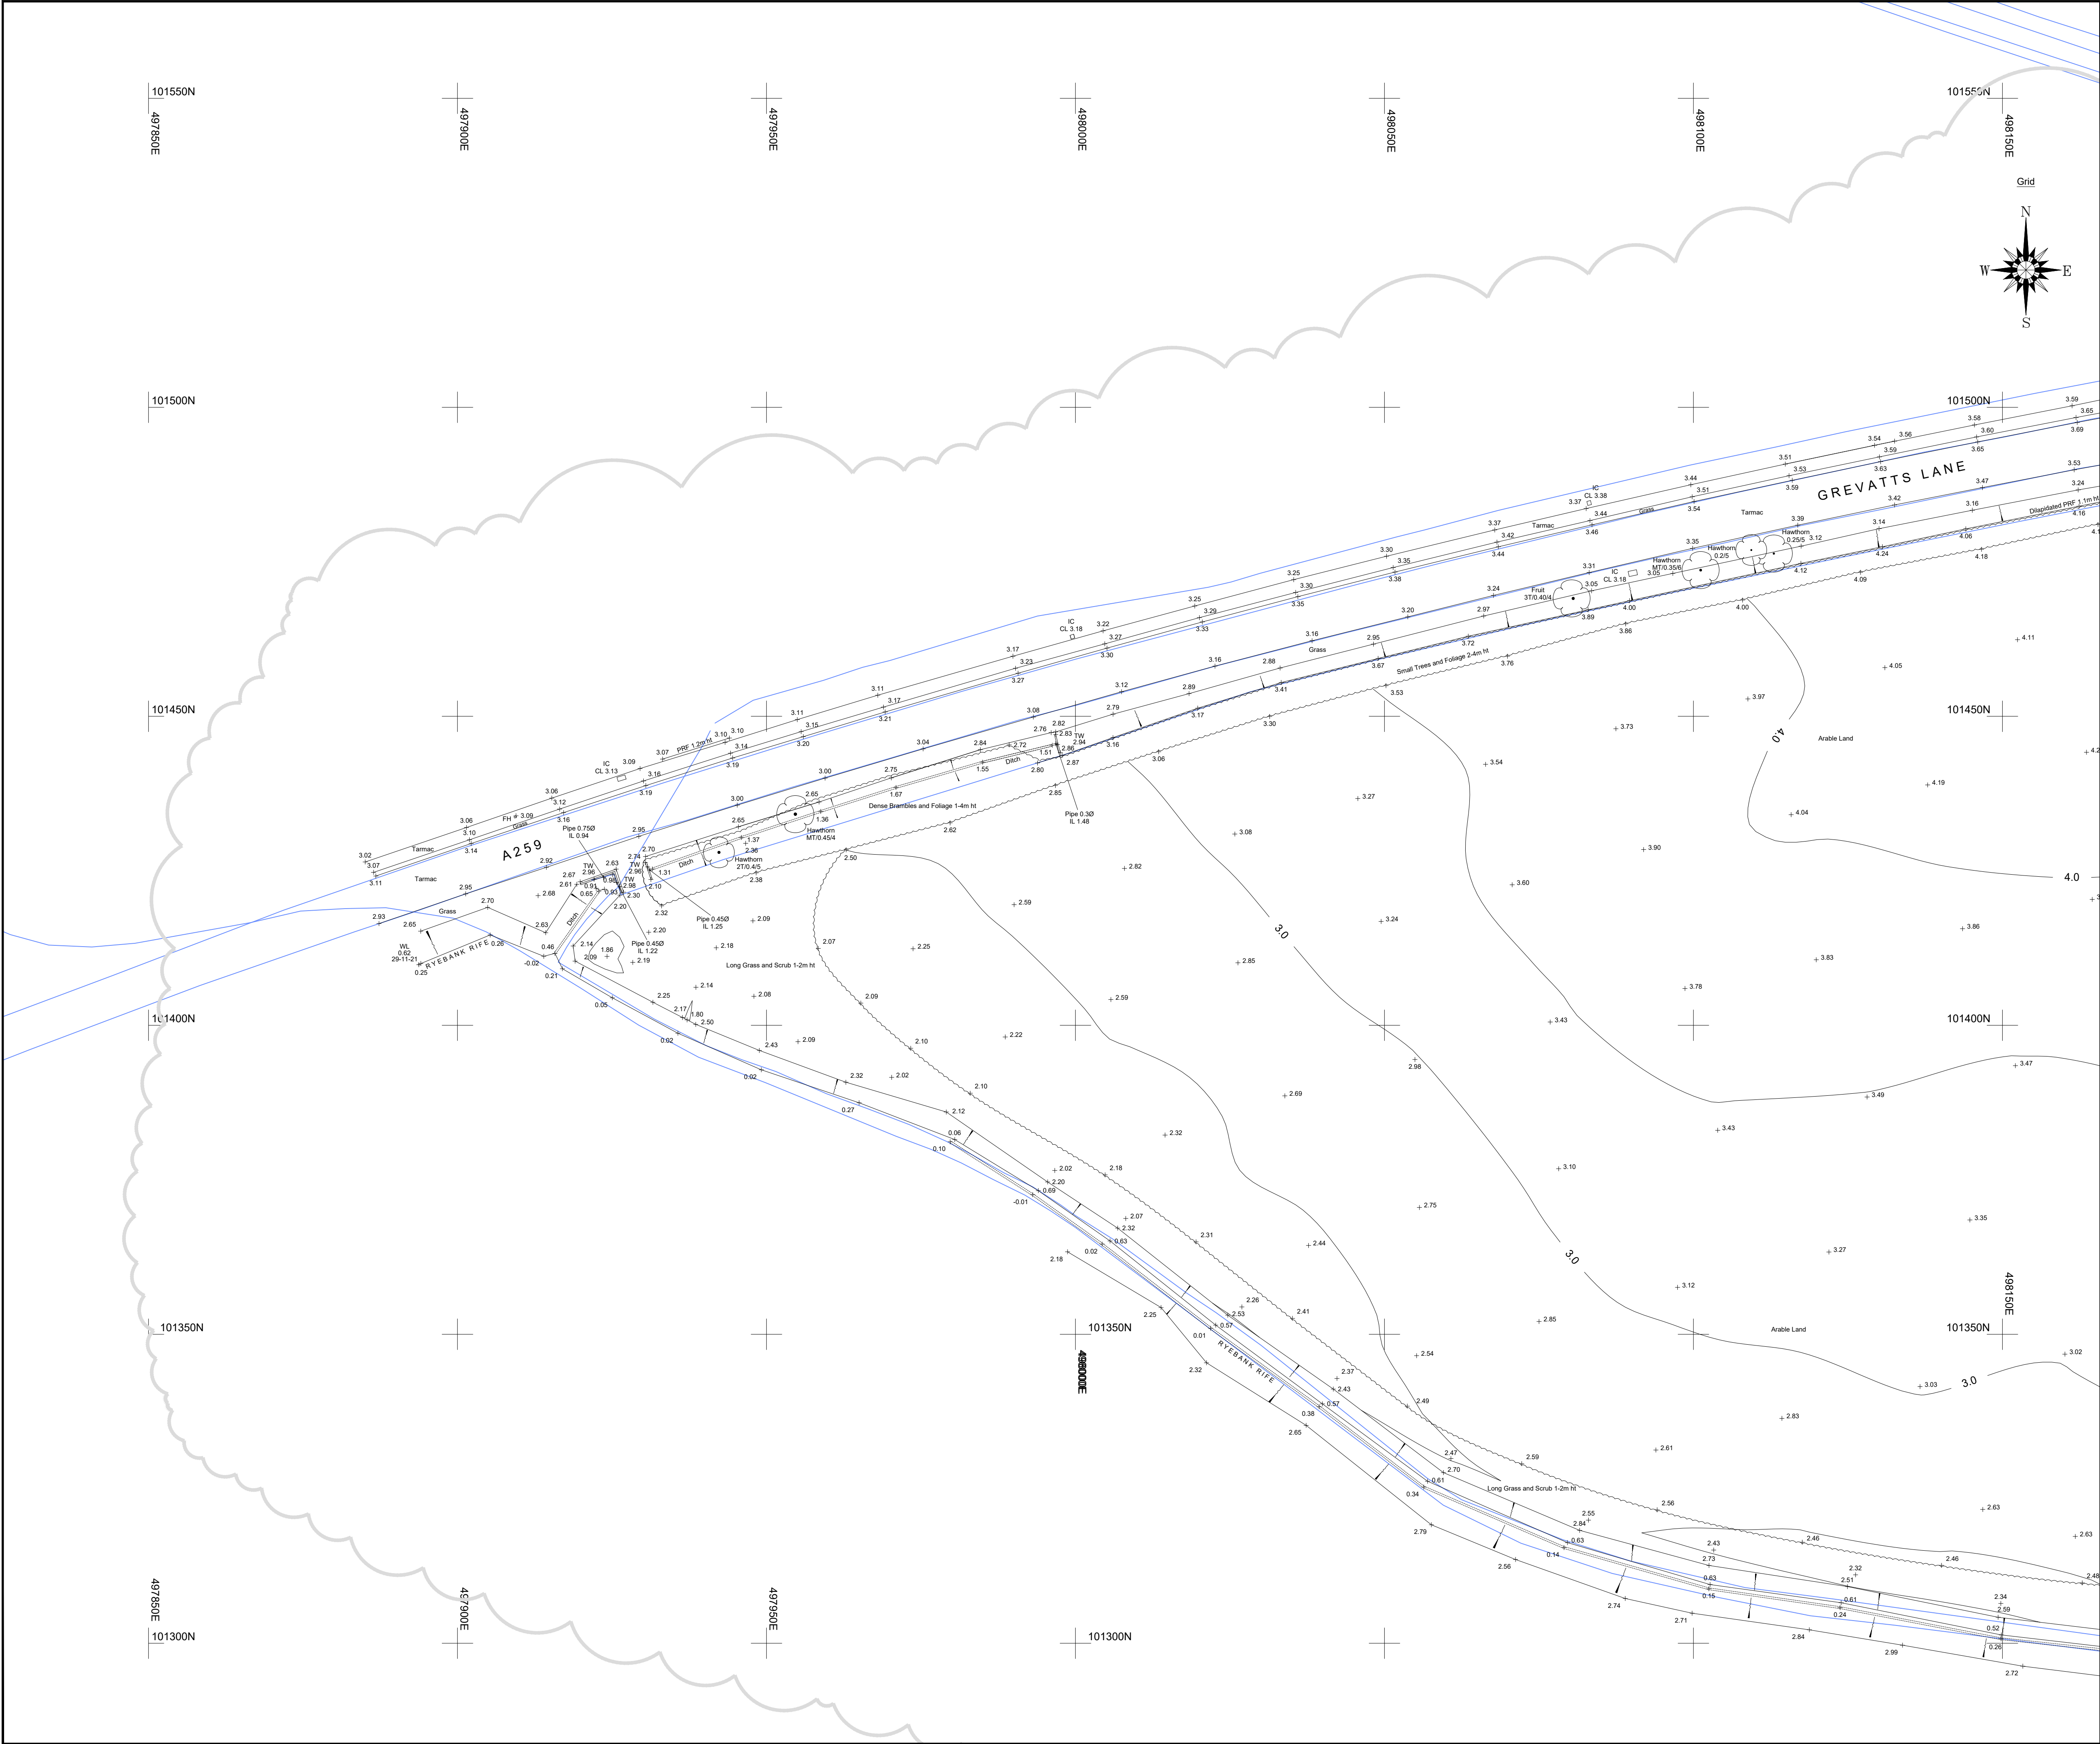

Sheet Layout

21271-100-Q	21271-100-R	21271-100-A	21271-100-B
21271-100-S	21271-100-C	21271-100-D	21271-100-E
	21271-100-F	21271-100-G	21271-100-H
	21271-100-J	21271-100-K	21271-100-L
	21271-100-M	21271-100-N	21271-100-P

LEGEND

BANKING

BUSHES & HEDGES

TREES

GATES

WALL

BUILDING

OPEN SIDED BUILDING

GLASS ROOFED

CONTOURS

ABBREVIATIONS (WHERE APPLICABLE)

ARCH HEAD HEIGHT	AHH	MARKER	MKR
ARCH HEAD LEVEL	AHL	MONITORING WELL	MW
ARCH SPRINGER HEIGHT	ASH	NOTICE BOARD	NB
ARCH SPRINGER LEVEL	ASL	NAME PLATE	NP
AIR VALVE	AV	OVERHEAD WIRES	OHW
BED LEVEL	BL	PARKING METER	PM
BELISHA BEACON	BB	RIDGE LEVEL	RL
BOLLARD	B	ROOF LEVEL	RO
BRITISH TELECOM BOX	BTB	ROAD SIGN	RS
BRITISH TELECOM MANHOLE	BTMH	RODDING EYE	RE
BRICKWORK	BRWK	RETAINING WALL	RTW
BUS STOP	BS	RAIN WATER PIPE	RWP
CABLE TV	CATV	SUICIDE VALVE	SV
COVER LEVEL	CL	STOP COCK	SC
CABLE MARKER	CM	SOFFIT LEVEL	SCF
COLUMN	Col	STRUCTURAL SLAB LEVEL	SSL
CONCRETE POST	CP	TREE STUMP	ST
EAVES LEVEL	EAV	SOIL AND VENT PIPE	SUP
ELECTRICAL COVER	ELEC	THRESHOLD LEVEL	THL
ELECTRICITY CONTROL BOX	ECB	TELEGRAPH POLE	TP
ELECTRICITY POLE	EP	TELEPHONE CALL BOX	TCB
EARTH ROD	ER	TOP OF KERB	TK
FLOWER BED	FB	TURNSTILE	TS
FINISHED FLOOR LEVEL	FFL	TRAFFIC LIGHT	TL
FIRE HYDRANT	FH	TOP OF WALL	TW
FLOOR LEVEL	FL	UNABLE TO LIFT	UTL
FLAG STAFF	FS	UNABLE TO SURVEY	UTS
GAS PIPE	GP	VENT PIPE	VP
GAS VALVE	GV	WATER METER	WM
GULLY	G	WATER LEVEL	WL
GATE STOP	GS	WASH OUT	WO
INSPECTION COVER	IC	WASTE PIPE	WP
INVERT LEVEL	IL	WATER TANK	WT
LAMP POST	LP	WATER VALVE	WV

FENCES

BARBED WIRE FENCE	BWF	LARCH LAP FENCE	LLF
CORRUGATED IRON FENCE	CIF	METAL RAILING FENCE	MRF
CLOSE BOARD FENCE	CBF	POST AND CHAIN FENCE	PCF
CHAIN LINK FENCE	CLF	PICKET FENCE	PIF
CHESTNUT PALING FENCE	CPF	POST AND RAIL FENCE	PRF
FENCE POST	FPO	POST AND WIRE FENCE	PWF
INTERWOVEN FENCE	IWF	STEEL PALISADE SECURITY FENCE	SPSF
IRON RAILING FENCE	IRF	TUBULAR STEEL RAIL FENCE	TSRF

REV.	NOTES	DWN	DATE
A	Additional information added to NW of Site - See Rev A Layer	LCD	14/12/21

ISO 9001 REGISTERED

THE SURVEY ASSOCIATION

ISO 14001 REGISTERED

Notes:

Grid and levels relate to OS GPS Active Network.
Sheet is North orientated.
Ditch areas heavily overgrown, levels taken where access could be gained.
OS Mapping included for inaccessible areas (Shown in blue)

Maltby Surveys Ltd

2 QUEENS ROAD
HAYWARDS HEATH
WEST SUSSEX
RH16 1EB
Tel: 01444 416246
Fax: 01444 417697
E-Mail: mls@maltbysurveys.com
WebSite: http://www.maltbysurveys.com


SURVEYED	LCD	CLIENT
DRAWN	LCD	WSP
CHECKED	AKM	SCALE
		1/500 (A1 Sheet)

Grevatts Lane, Littlehampton, BN17 5RE

TOPOGRAPHICAL SURVEY

Job No	Rev	Drawing Number
21/271	A	20/271/100-Q

Date : Sept 2021

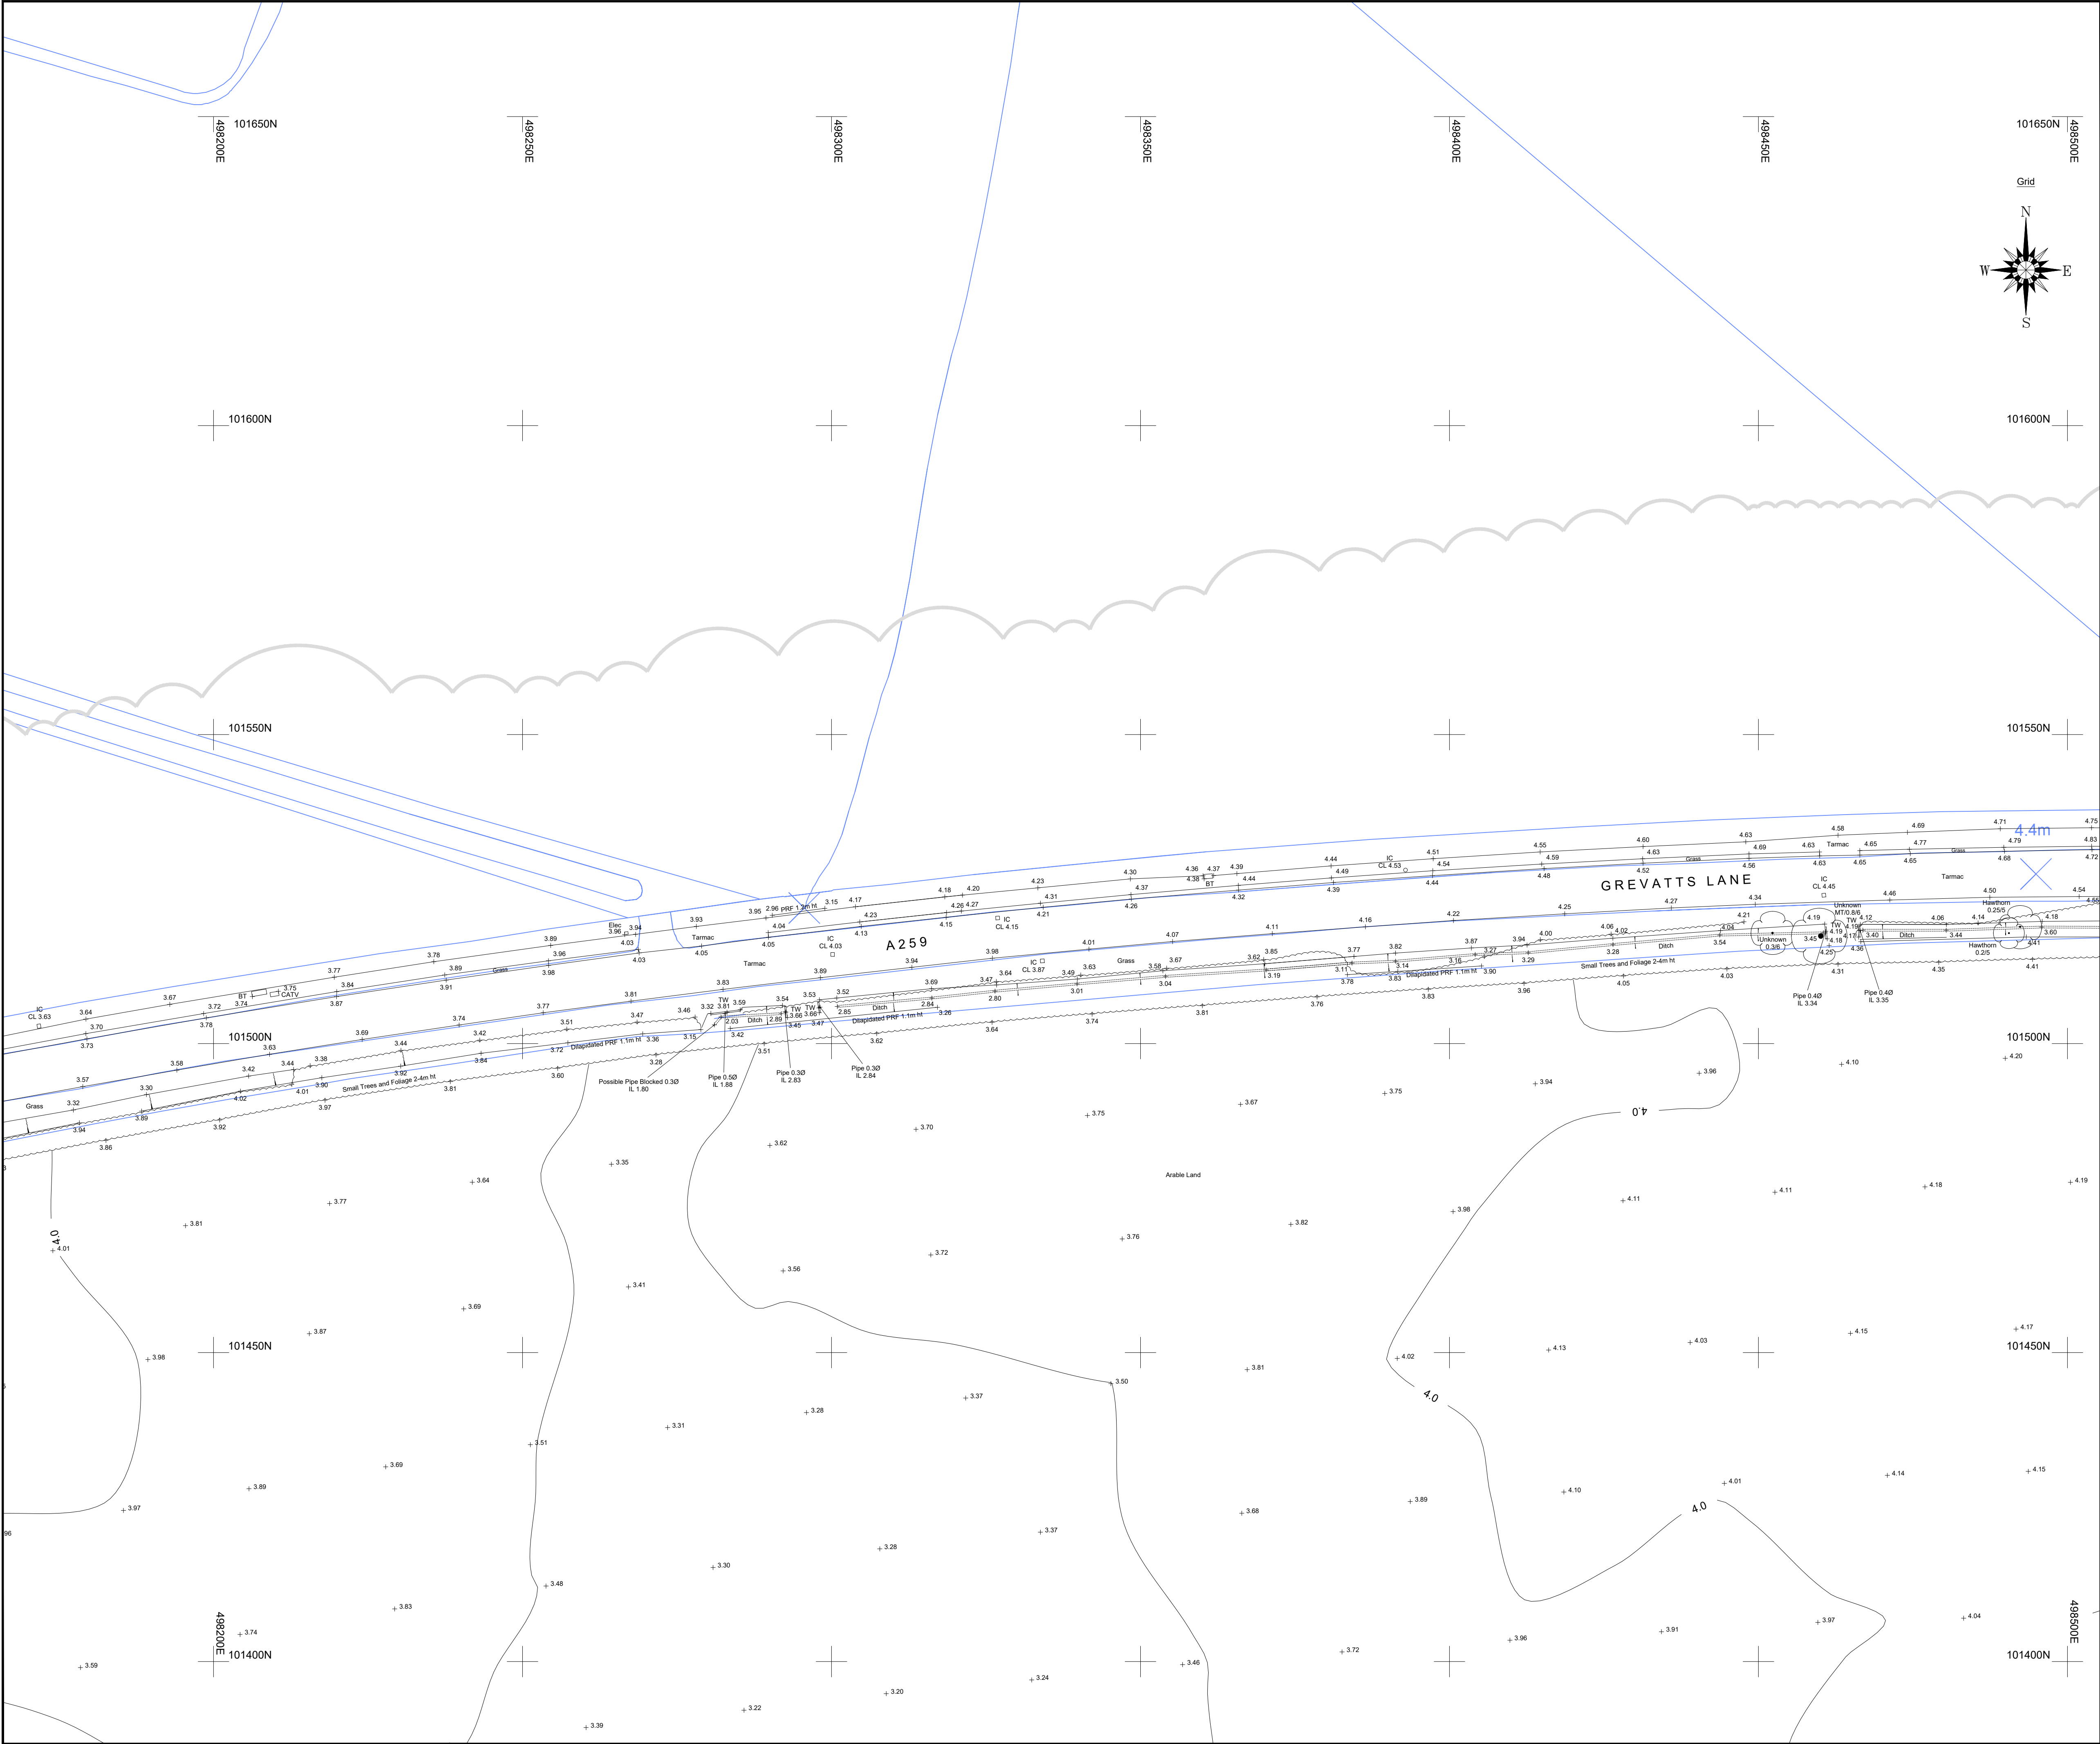

Sheet Layout

21271-100-Q	21271-100-R	21271-100-A	21271-100-B
21271-100-S	21271-100-C	21271-100-D	21271-100-E
	21271-100-F	21271-100-G	21271-100-H
	21271-100-J	21271-100-K	21271-100-L
	21271-100-M	21271-100-N	21271-100-P

LEGEND

BANKING: Top, Bottom

BUSHES & HEDGES: [Symbol]

TREES: MT / 3T / 0.2 / 6

GATES: Single, Double

WALL: Width shown to scale

BUILDING: [Symbol]

OPEN SIDED BUILDING: [Symbol]

GLASS ROOFED: [Symbol]

CONTOURS: 25.00

ABBREVIATIONS (WHERE APPLICABLE)

ARCH HEAD HEIGHT	AHH	MARKER	MKR
ARCH HEAD LEVEL	AHL	MONITORING WELL	MW
ARCH SPRINGER HEIGHT	ASH	NOTICE BOARD	NB
ARCH SPRINGER LEVEL	ASL	NAME PLATE	NP
AIR VALVE	AV	OVERHEAD WIRES	OHW
BED LEVEL	BL	PARKING METER	PM
BELISHA BEACON	BB	RIDGE LEVEL	RL
BOLLARD	B	ROOF LEVEL	RL
BRITISH TELECOM BOX	BTB	ROAD SIGN	RS
BRITISH TELECOM MANHOLE	BTMH	RODDING EYE	RE
BRICKWORK	BRWK	RETAINING WALL	RTW
BUS STOP	BS	RAIN WATER PIPE	RWP
CABLE TV	CATV	SUICIDE VALVE	SV
COVER LEVEL	CL	STOP COCK	SC
CABLE MARKER	CM	SOFFIT LEVEL	SOF
COLUMN	Col	STRUCTURAL SLAB LEVEL	SSL
CONCRETE POST	CP	TREE STUMP	ST
EAVES LEVEL	EAV	SOIL AND VENT PIPE	SUP
ELECTRICAL COVER	ELEC	THRESHOLD LEVEL	THL
ELECTRICITY CONTROL BOX	ECB	TELEGRAPH POLE	TP
ELECTRICITY POLE	EP	TELEPHONE CALL BOX	TCB
EARTH ROD	ER	TURNSTILE	TS
FLOWER BED	FB	TRAFFIC LIGHT	TL
FINISHED FLOOR LEVEL	FFL	TOP OF WALL	TW
FIRE HYDRANT	FH	UNABLE TO LIFT	UTL
FLOOR LEVEL	FL	UNABLE TO SURVEY	UTS
FLAG STAFF	FS	VENT PIPE	VP
GAS PIPE	GP	WATER METER	WM
GAS VALVE	GV	WATER LEVEL	WL
GULLY	G	WASH OUT	WO
GATE STOP	GS	WASTE PIPE	WP
INSPECTION COVER	IC	WATER TANK	WT
INVERT LEVEL	IL	WATER VALVE	WV
LAMP POST	LP		

FENCES

BARBED WIRE FENCE	BWF	LARCH LAP FENCE	LLF
CORRUGATED IRON FENCE	CIF	METAL RAILING FENCE	MRF
CLOSE BOARD FENCE	CBF	POST AND CHAIN FENCE	PCF
CHAIN LINK FENCE	CLF	PICKET FENCE	PIF
CHESTNUT PALING FENCE	CHF	POST AND RAIL FENCE	PRF
FENCE POST	FPO	POST AND WIRE FENCE	PWF
INTERWOVEN FENCE	IWF	STEEL PALISADE SECURITY FENCE	SPSF
IRON RAILING FENCE	IRF	TUBULAR STEEL RAIL FENCE	TSRF

REV. NOTES

A	Additional information added to NW of Site - See RevA Layer	DWN	LCD	DATE	14/12/21
---	---	-----	-----	------	----------

ISO 9001 REGISTERED

ISO 14001 REGISTERED

Notes:

Grid and levels relate to OS GPS Active Network.

Sheet is North orientated.

Ditch areas heavily overgrown, levels taken where access could be gained.

OS Mapping included for inaccessible areas (Shown in blue)

Maltby Surveys Ltd

2 QUEENS ROAD
HAYWARDS HEATH
WEST SUSSEX
RH16 1EB

Tel: 01444 416246
Fax: 01444 417697
E-Mail: mls@maltbysurveys.com
WebSite: http://www.maltbysurveys.com


SURVEYED	LCD	CLIENT
DRAWN	LCD	WSP
CHECKED	AKM	SCALE
		1/500 (A1 Sheet)

Grevatts Lane, Littlehampton, BN17 5RE

TOPOGRAPHICAL SURVEY

Job No	Rev	Drawing Number
21/271	A	20/271/100-R

Date : Sept 2021

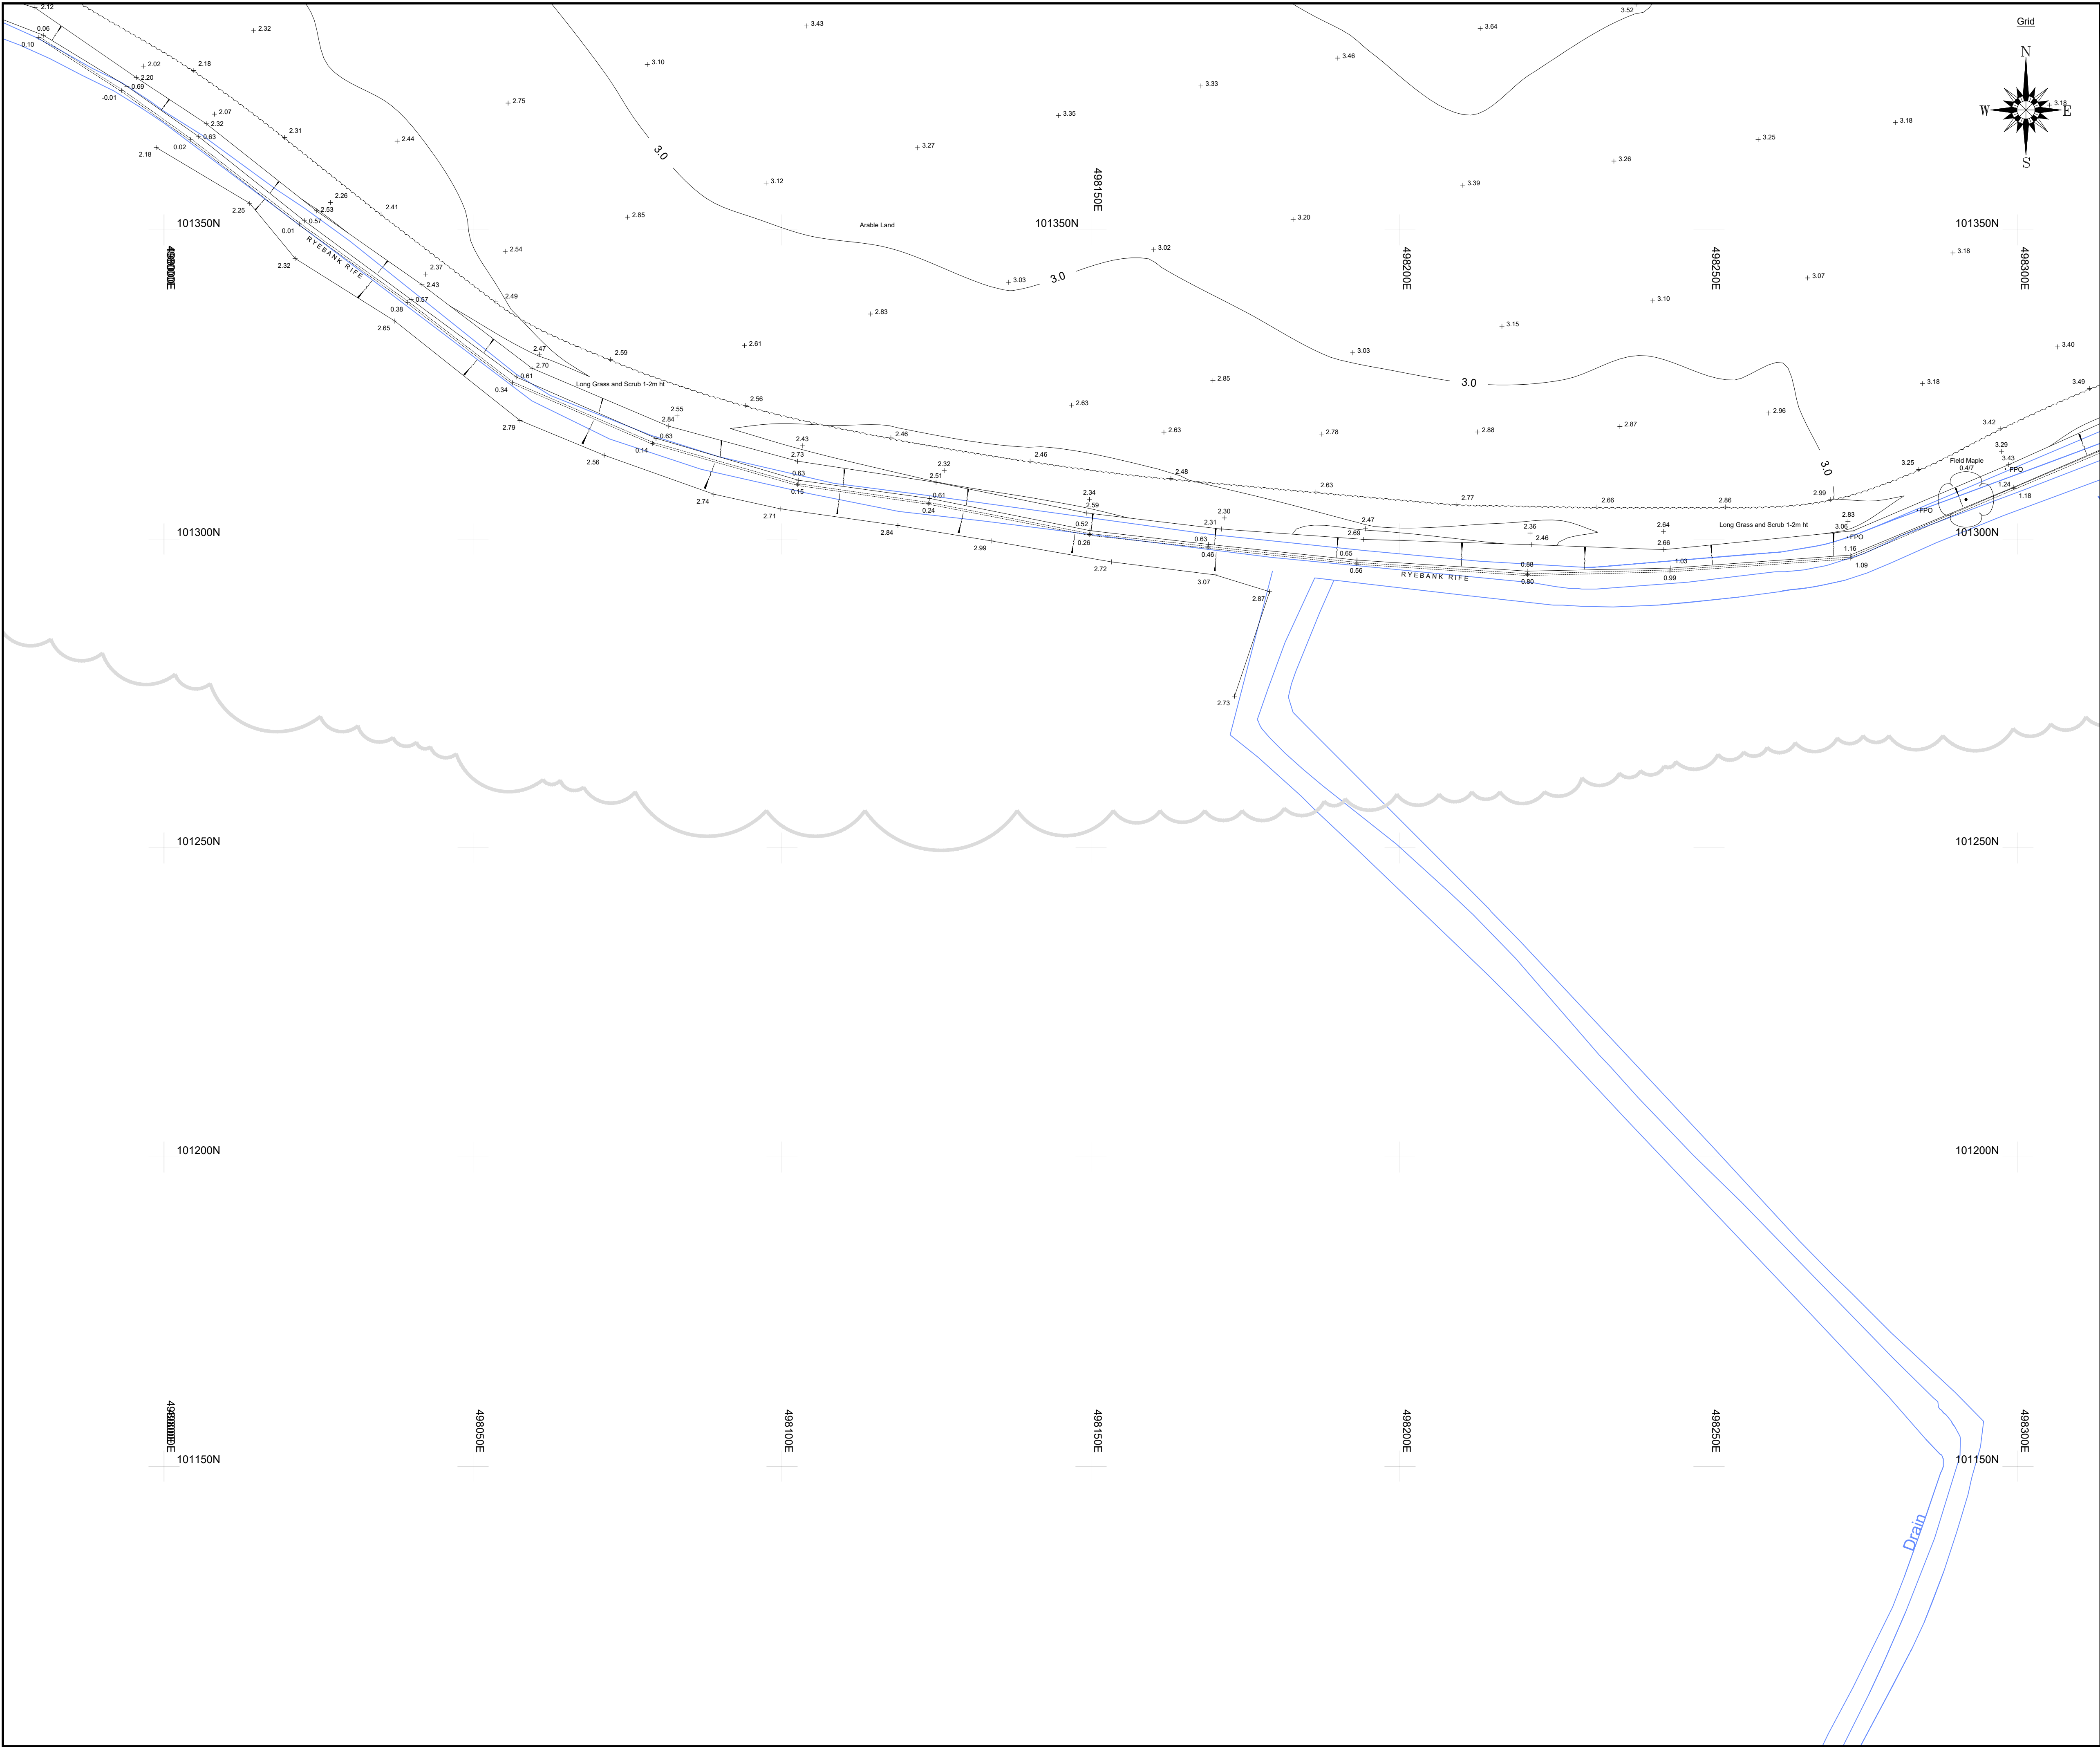

Sheet Layout

21271-100-G	21271-100-R	21271-100-A	21271-100-B
21271-100-S	21271-100-C	21271-100-D	21271-100-E
	21271-100-F	21271-100-G	21271-100-H
	21271-100-J	21271-100-K	21271-100-L
	21271-100-M	21271-100-N	21271-100-P

LEGEND

BANKING

BUSHES & HEDGES

TREES

GATES

WALL

BUILDING

OPEN SIDED BUILDING

GLASS ROOFED

CONTOURS

ABBREVIATIONS (WHERE APPLICABLE)

ARCH HEAD HEIGHT	AHH	MARKER	MKR
ARCH HEAD LEVEL	AHL	MONITORING WELL	MW
ARCH SPRINGER HEIGHT	ASH	NOTICE BOARD	NB
ARCH SPRINGER LEVEL	ASL	NAME PLATE	NP
AIR VALVE	AV	OVERHEAD WIRES	OHW
BED LEVEL	BL	PARKING METER	PM
BELISHA BEACON	BB	RIDGE LEVEL	RL
BOLLARD	B	ROOF LEVEL	RS
BRITISH TELECOM BOX	BTB	ROAD SIGN	RS
BRITISH TELECOM MANHOLE	BTMH	RODDING EYE	RE
BRICKWORK	BRWK	RETAINING WALL	RTW
BUS STOP	BS	RAIN WATER PIPE	RWP
CABLE TV	CATV	SUICIDE VALVE	SV
COVER LEVEL	CL	STOP COCK	SC
CABLE MARKER	CM	SOFFIT LEVEL	SOF
COLUMN	Col	STRUCTURAL SLAB LEVEL	SSL
CONCRETE POST	CP	TREE STUMP	ST
EAVES LEVEL	EAV	SOIL AND VENT PIPE	SUP
ELECTRICAL COVER	ELEC	THRESHOLD LEVEL	THL
ELECTRICITY CONTROL BOX	ECB	TELEGRAPH POLE	TP
ELECTRICITY POLE	EP	TELEPHONE CALL BOX	TCS
EARTH ROD	ER	TOP OF KERB	TK
FLOWER BED	FB	TURNSTILE	TS
FINISHED FLOOR LEVEL	FFL	TRAFFIC LIGHT	TL
FIRE HYDRANT	FH	TOP OF WALL	TW
FLOOR LEVEL	FL	UNABLE TO LIFT	UTL
FLAG STAFF	FS	UNABLE TO SURVEY	UTS
GAS PIPE	GP	VENT PIPE	VP
GAS VALVE	GV	WATER METER	WM
GULLY	G	WATER LEVEL	WL
GATE STOP	GS	WASH OUT	WO
INSPECTION COVER	IC	WASTE PIPE	WP
INVERT LEVEL	IL	WATER TANK	WT
LAMP POST	LP	WATER VALVE	WV

FENCES

BARBED WIRE FENCE	BWF	LARCH LAP FENCE	LLF
CORRUGATED IRON FENCE	CIF	METAL RAILING FENCE	MRF
CLOSE BOARD FENCE	CBF	POST AND CHAIN FENCE	PCF
CHAIN LINK FENCE	CLF	PICKET FENCE	PIF
CHESTNUT PALING FENCE	CHF	POST AND RAIL FENCE	PRF
FENCE POST	FPO	POST AND WIRE FENCE	PWF
INTERWOVEN FENCE	IWF	STEEL PALISADE SECURITY FENCE	SPSF
IRON RAILING FENCE	IRF	TUBULAR STEEL RAIL FENCE	TSRF

REV.

NOTES

DWN

DATE

A

Additional information added to NW of Site - See RevA Layer

LCD

14/12/21

ISO 9001 REGISTERED

THE SURVEY ASSOCIATION

ISO 14001 REGISTERED

Notes:

Grid and levels relate to OS GPS Active Network.

Sheet is North orientated.

Ditch areas heavily overgrown, levels taken where access could be gained.

OS Mapping included for inaccessible areas (Shown in blue)

Maltby Surveys Ltd

2 QUEENS ROAD
HAYWARDS HEATH
WEST SUSSEX
RH16 1EB
Tel: 01444 416246
Fax: 01444 417697
E-Mail: mls@maltbysurveys.com
WebSite: http://www.maltbysurveys.com

SURVEYED	LCD	CLIENT
DRAWN	LCD	WSP
CHECKED	AKM	SCALE
		1/500 (A1 Sheet)

Grevatts Lane, Littlehampton, BN17 5RE

TOPOGRAPHICAL SURVEY

Job No	Rev	Drawing Number
21/271	A	20/271/100-S

Date : Sept 2021