


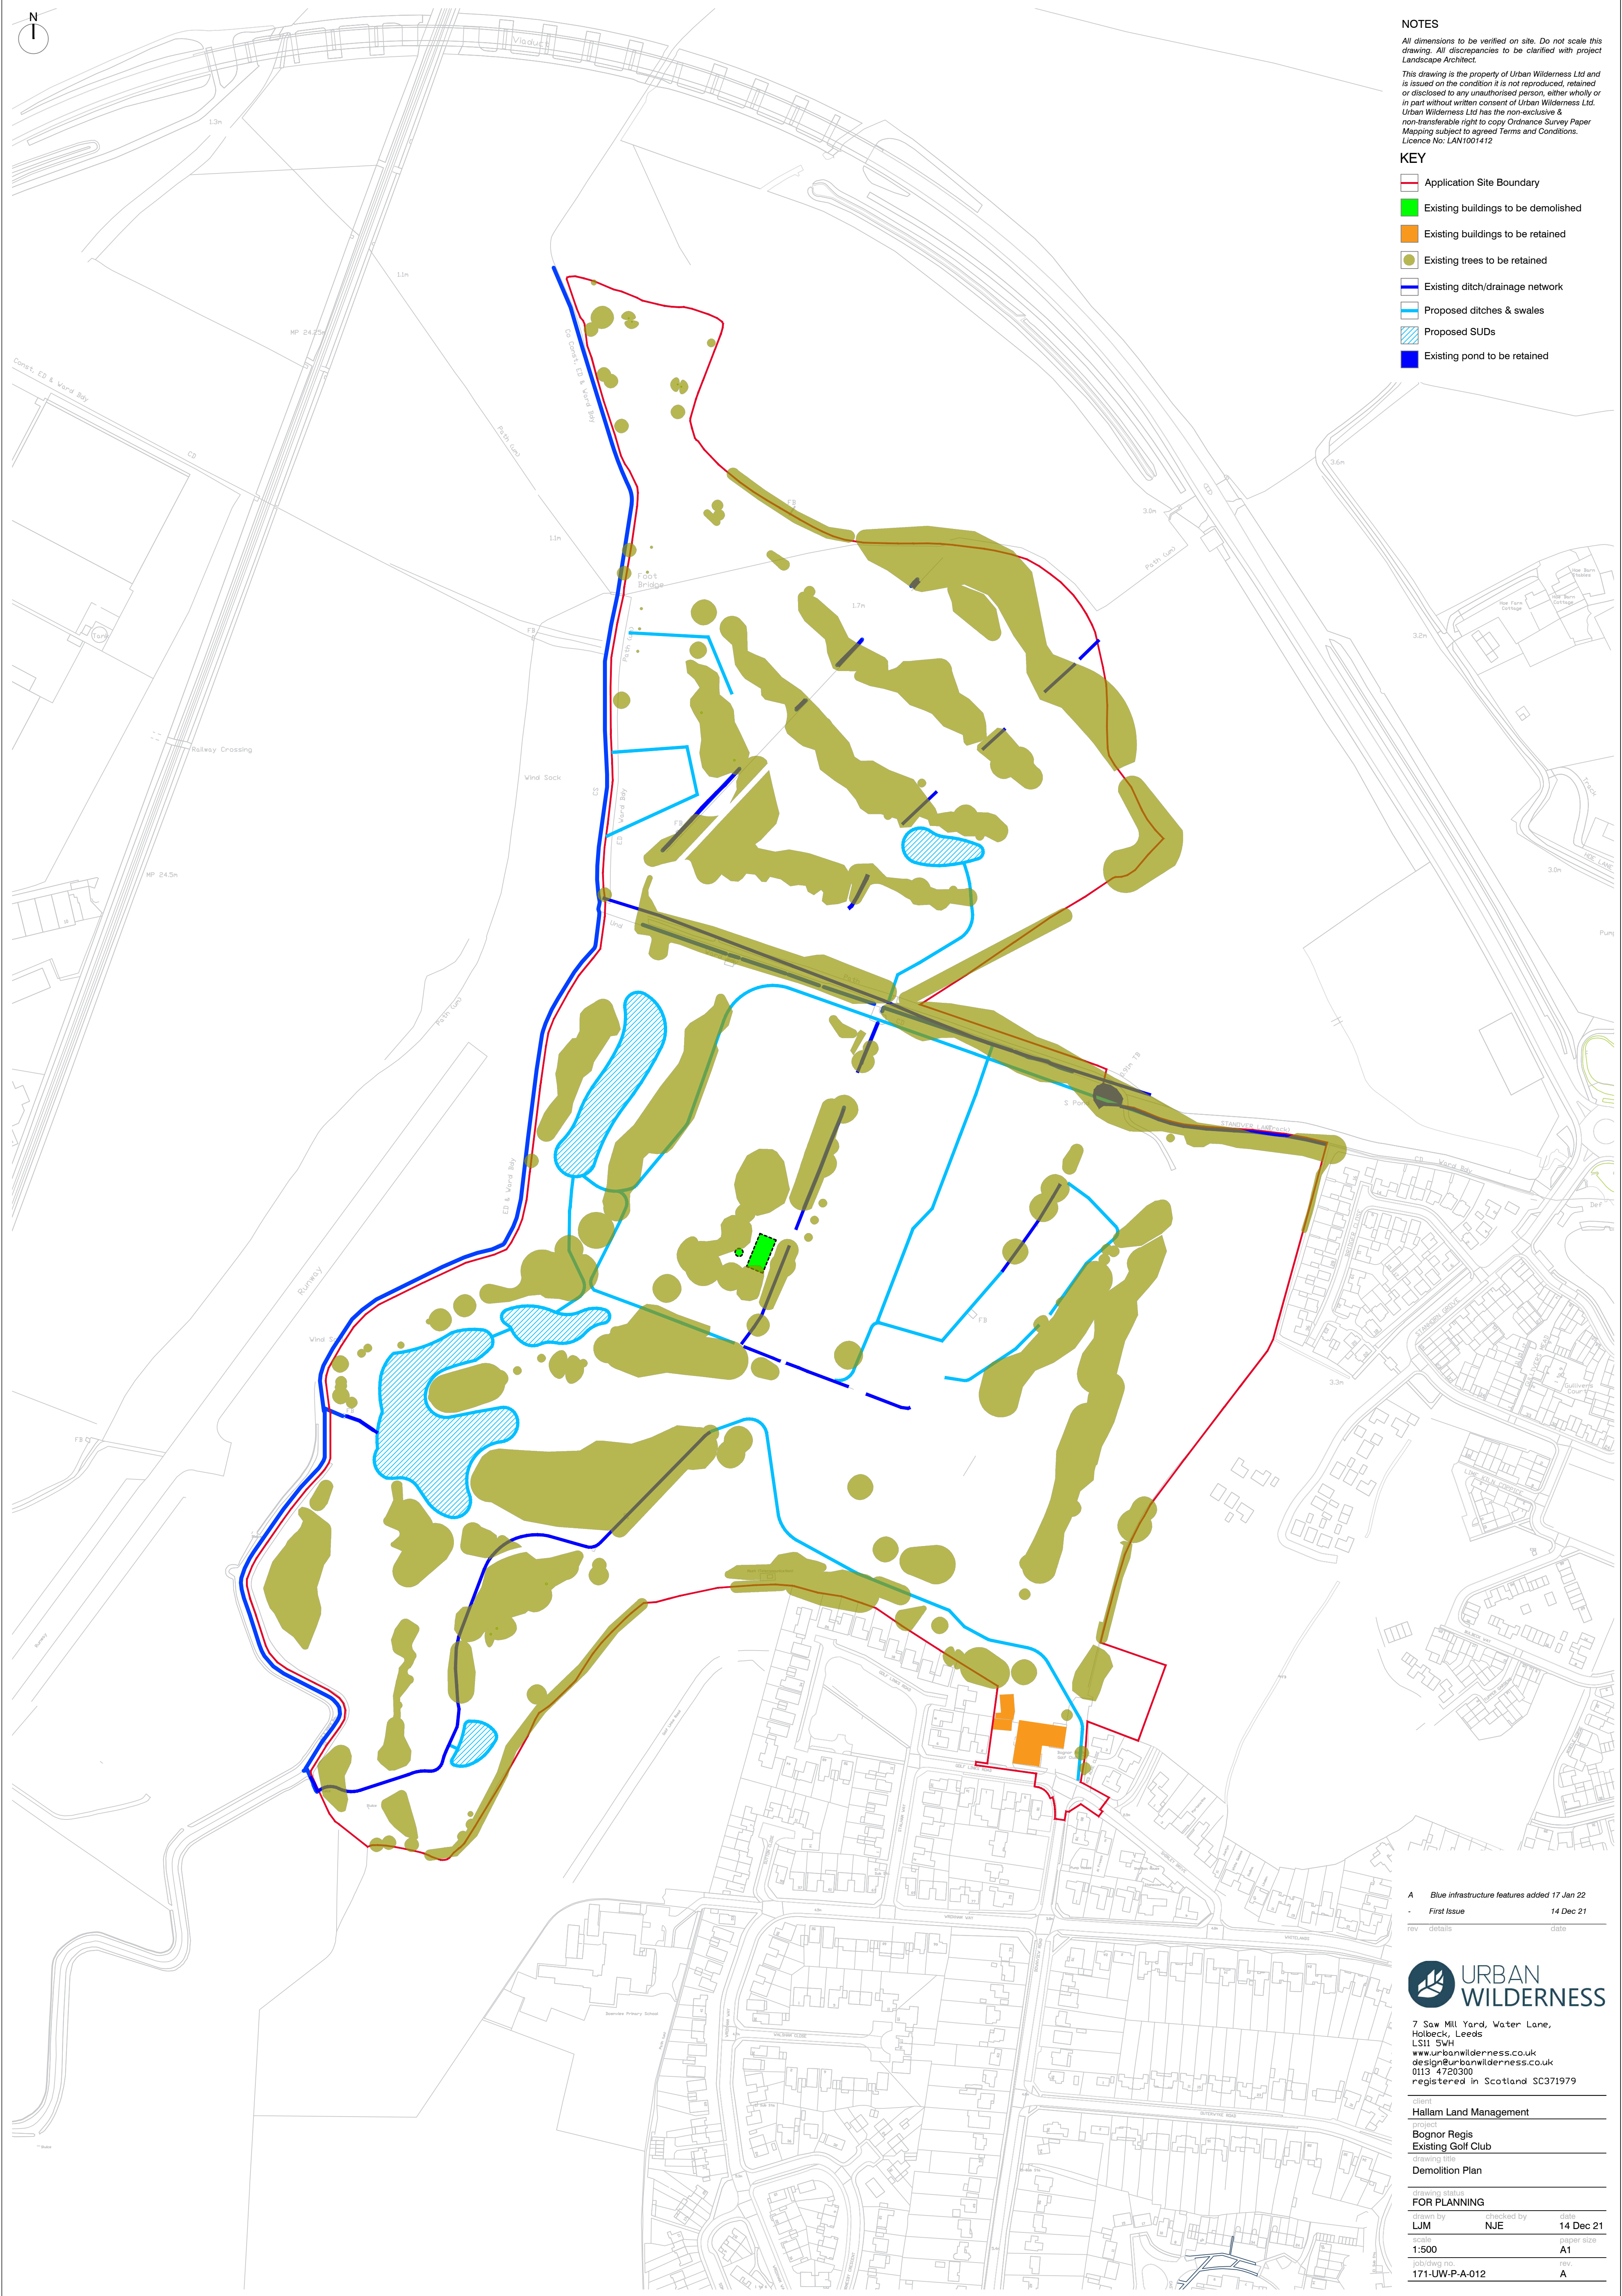

**NOTES**  
All dimensions to be verified on site. Do not scale this drawing. All discrepancies to be clarified with project Landscape Architect.  
This drawing is the property of Urban Wilderness Ltd and is issued on the condition it is not reproduced, retained or disclosed to any unauthorised person, either wholly or in part without written consent of Urban Wilderness Ltd. Urban Wilderness Ltd has the non-exclusive & non-transferable right to copy Ordnance Survey Paper Mapping subject to agreed Terms and Conditions. Licence No: LAN1001412

- KEY**
- Application Site Boundary
  - Existing buildings to be demolished
  - Existing buildings to be retained
  - Existing trees to be retained
  - Existing ditch/drainage network
  - Proposed ditches & swales
  - Proposed SUDs
  - Existing pond to be retained

|     |                                              |           |
|-----|----------------------------------------------|-----------|
| A   | Blue infrastructure features added 17 Jan 22 |           |
| -   | First Issue                                  | 14 Dec 21 |
| rev | details                                      | date      |

**URBAN WILDERNESS**  
7 Saw Mill Yard, Water Lane,  
Holbeck, Leeds  
LS11 5WH  
www.urbanwilderness.co.uk  
design@urbanwilderness.co.uk  
0113 4720300  
registered in Scotland SC371979

|                        |            |            |
|------------------------|------------|------------|
| Hallam Land Management |            |            |
| project                |            |            |
| Bognor Regis           |            |            |
| Existing Golf Club     |            |            |
| drawing title          |            |            |
| Demolition Plan        |            |            |
| drawing sheets         |            |            |
| FOR PLANNING           |            |            |
| drawn by               | checked by | date       |
| LJM                    | NJE        | 14 Dec 21  |
| scale                  |            | paper size |
| 1:500                  |            | A1         |
| job/dwg no.            |            | rev.       |
| 171-UW-P-A-012         |            | A          |