


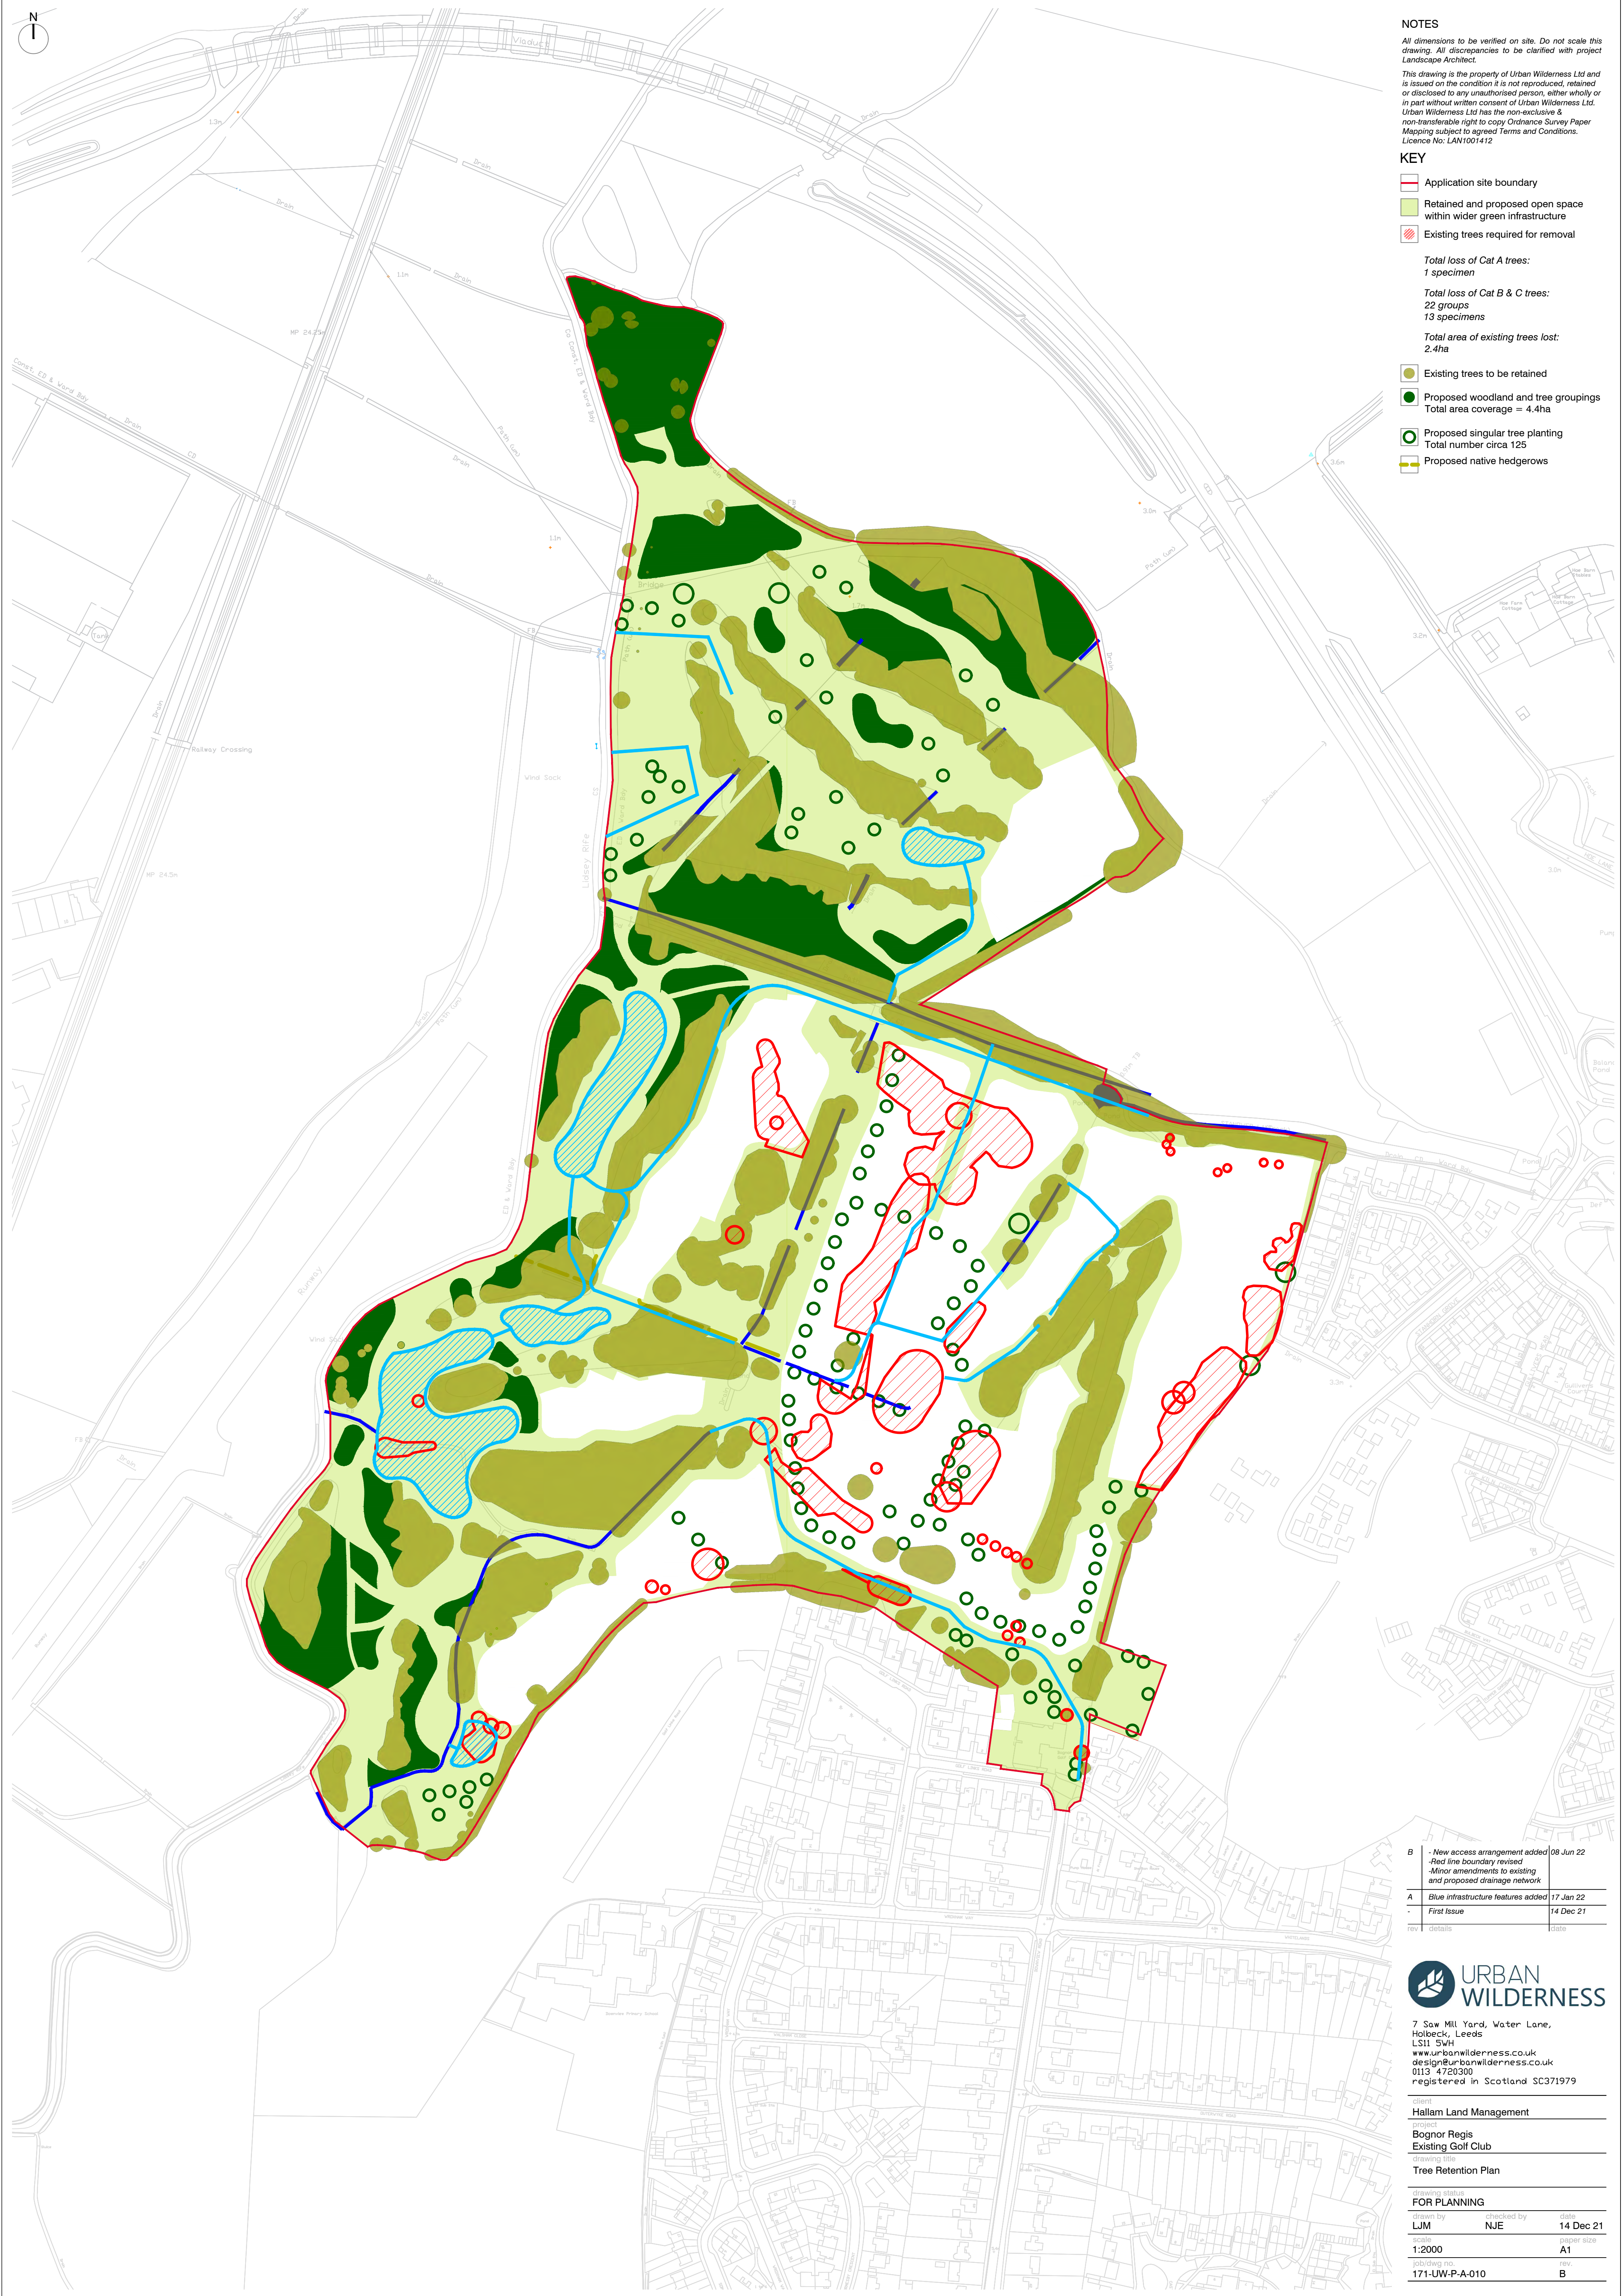

NOTES

All dimensions to be verified on site. Do not scale this drawing. All discrepancies to be clarified with project Landscape Architect.

This drawing is the property of Urban Wilderness Ltd and is issued on the condition it is not reproduced, retained or disclosed to any unauthorised person, either wholly or in part without written consent of Urban Wilderness Ltd. Urban Wilderness Ltd has the non-exclusive & non-transferable right to copy Ordnance Survey Paper Mapping subject to agreed Terms and Conditions. Licence No: LAN1001412

KEY

- Application site boundary
- Retained and proposed open space within wider green infrastructure
- Existing trees required for removal

Total loss of Cat A trees:
1 specimen

Total loss of Cat B & C trees:
22 groups
13 specimens

Total area of existing trees lost:
2.4ha

- Existing trees to be retained
- Proposed woodland and tree groupings
Total area coverage = 4.4ha
- Proposed singular tree planting
Total number circa 125
- Proposed native hedgerows

B	- New access arrangement added	08 Jun 22
	- Red line boundary revised	
A	- Minor amendments to existing and proposed drainage network	
	- Blue infrastructure features added	17 Jan 22
-	First Issue	14 Dec 21
REV	Details	Date



7 Saw Mill Yard, Water Lane,
Holbeck, Leeds
LS11 5WH
www.urbanwilderness.co.uk
design@urbanwilderness.co.uk
0113 4720300
registered in Scotland SC371979

Urban
Hallam Land Management
Bognor Regis
Existing Golf Club
drawing title
Tree Retention Plan

FOR PLANNING		
checked by	checked by	date
LJM	NJE	14 Dec 21
scale	paper size	
1:2000	A1	
job/dwg no.	rev.	
171-UW-P-A-010	B	