



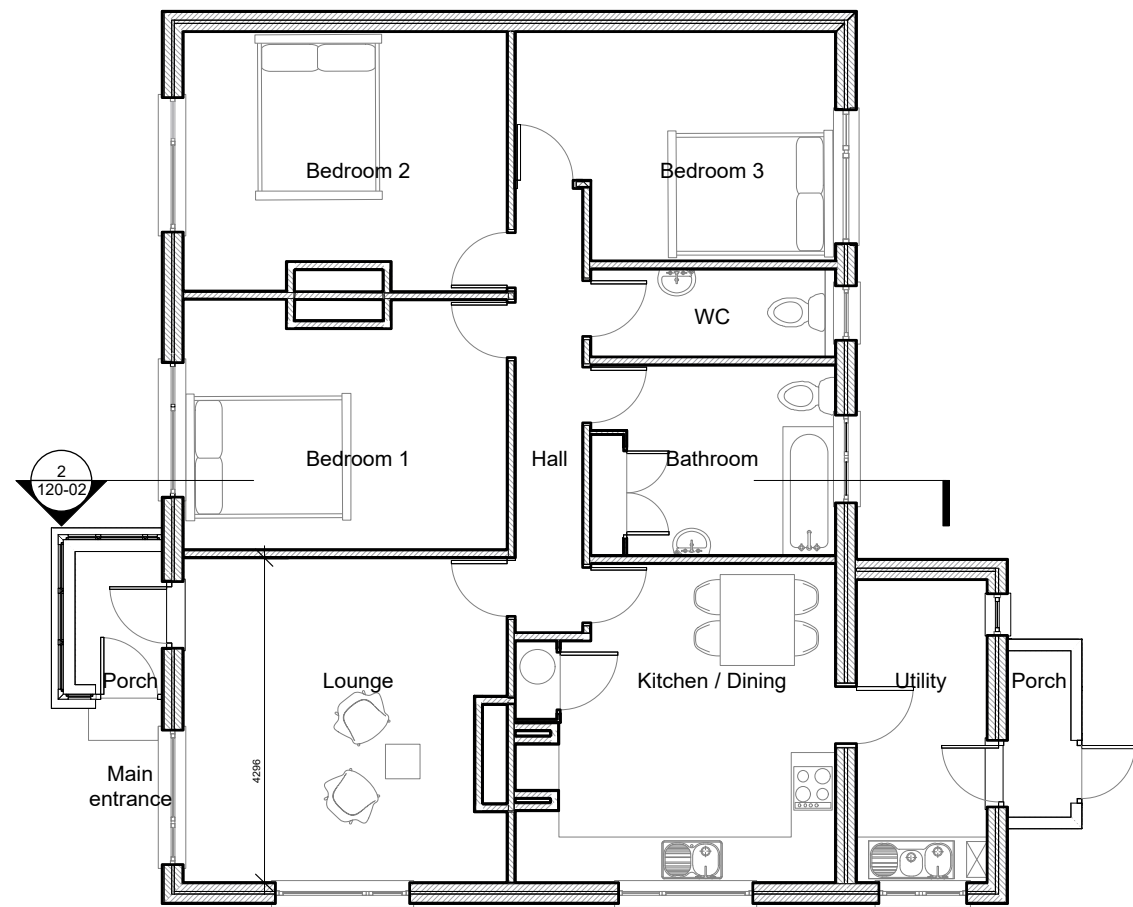


1 Ground floor plan - Existing
1:100

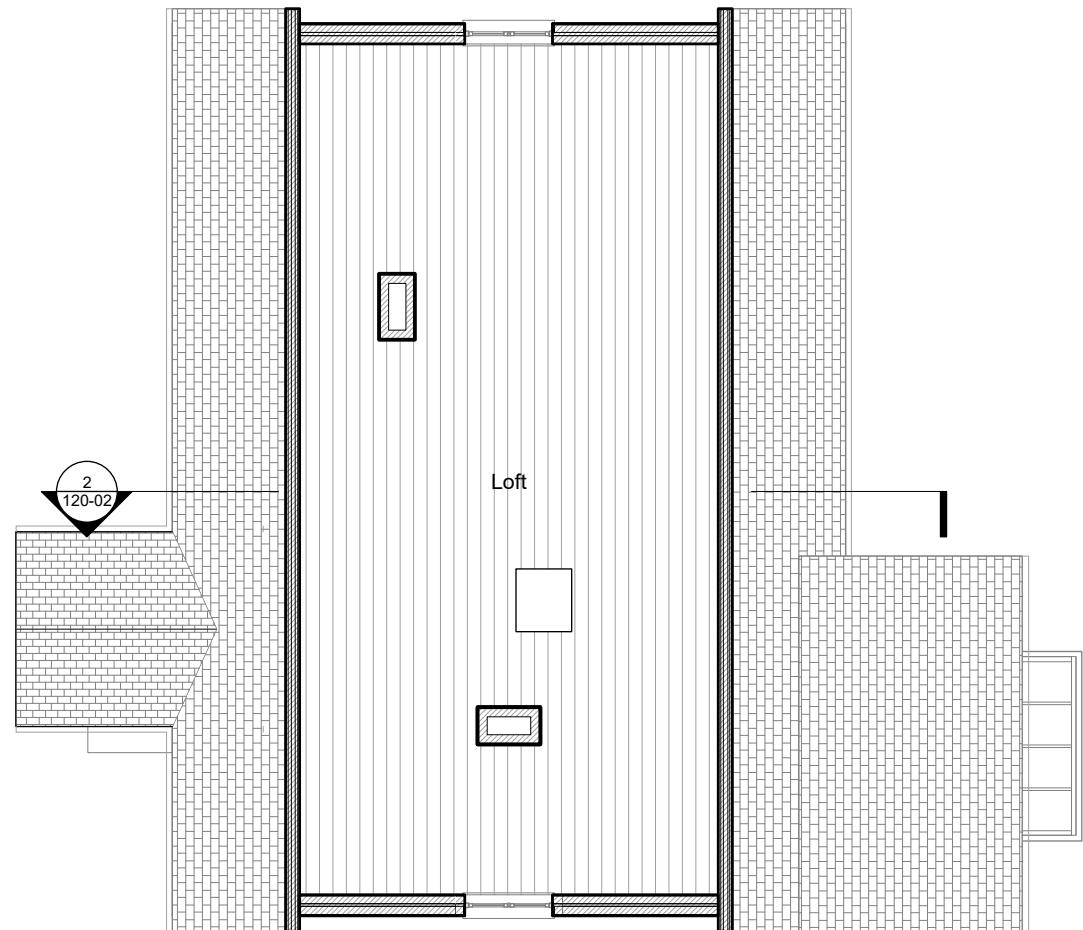

2 Loft plan - Existing
1:100

REVISION	DATE	DRAWN	CHECKED	DESCRIPTION
01	20/11/17	ICH	UVK	

NOTES
This is a drawing/ document intended for planning purposes, do not use this as Construction information unless it is issued for Construction. This drawing is copyright by STUDIO VK Ltd.

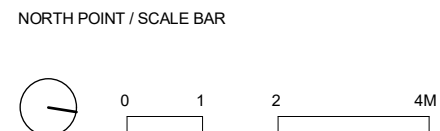

KEY

client Carol & Robbie Jackson 119 Felpham Way, Felpham , West Sussex, PO22 8QB	project 119 Felpham Way	drawing title Existing floor plans
scale at A3 1:100	project number 17-01	drawing number 120-01
revision 01	date 20/11/17	project status Planning issue
		drawn by ICH