



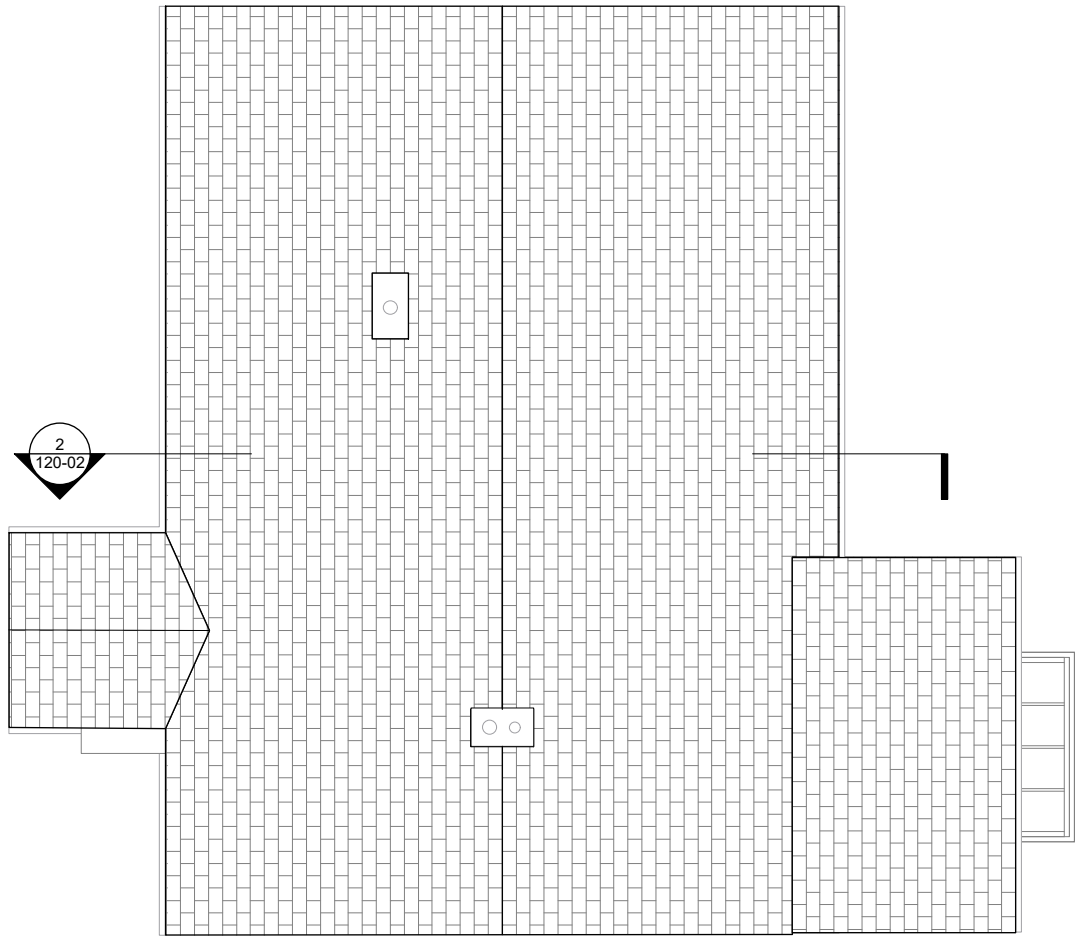

1 Roof plan - Existing
1:100

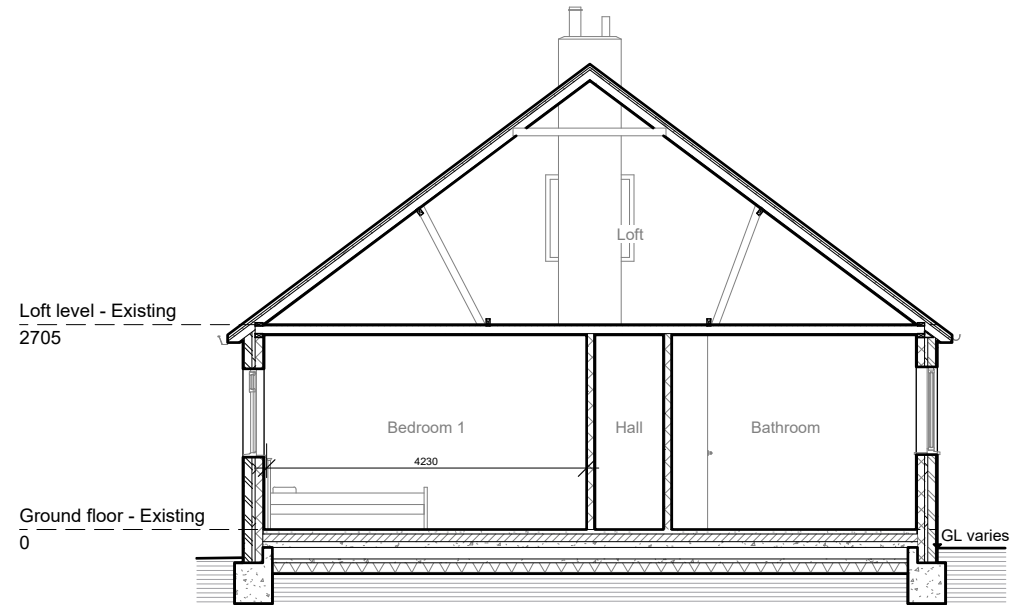

2 Cross section - Existing
1:100