

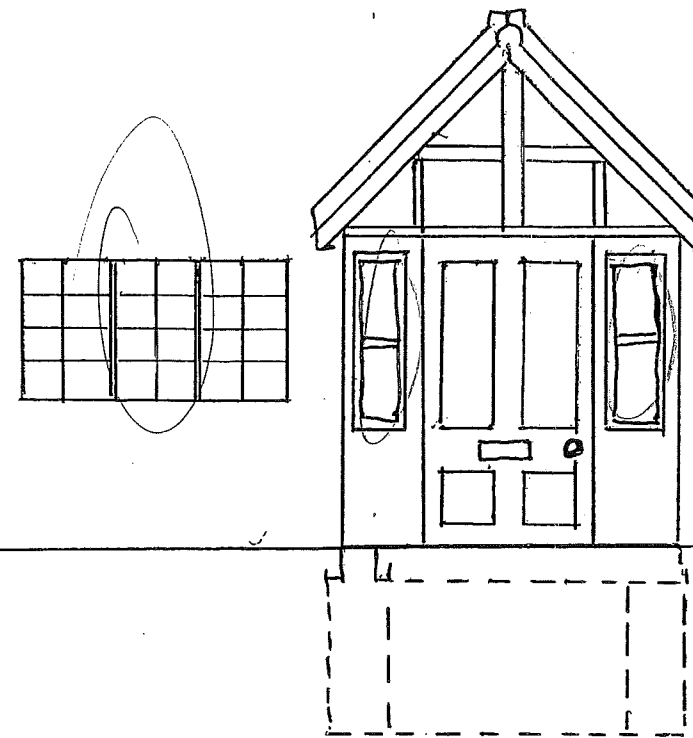


PROPOSED FRONT DOOR
PORCH FOR:
12 THE MIDWAY,
FELPHAM PO22 7HA

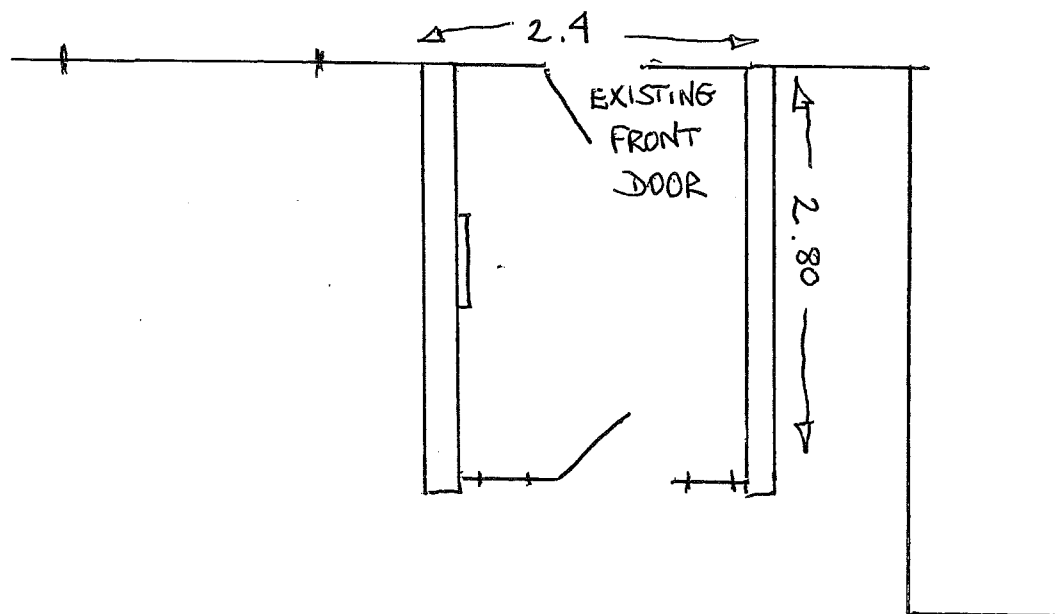

ELEVATION

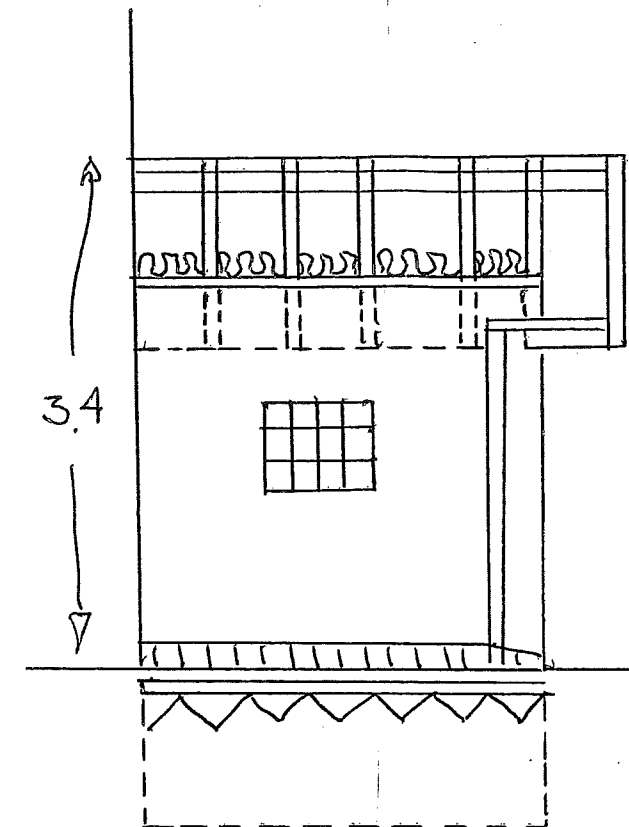

PLAN

SCALE: 1:50

SPECIFICATION

FOUNDATION

600mm WIDE & 600mm DEEP.
TRENCH FILLED WITH CONCRETE.

OVERSITE

150mm SUB BASE.
1200 GAUGE MEMBRANE.
100mm CONCRETE.
75mm SCREED.
FINISHED WITH QUARRY TILES.

WINDOW & DOOR FASCIA

BESPOKE TIMBER WITH
DOUBLE GLAZED UNITS AS
SHOWN.

WALLS

INSIDE 100mm THERMALITE.
EXTERIOR 100mm THERMALITE.
100mm CAVITY INFILLED
WITH ROCKWOOL BATTS.

ROOF

100mm X 50mm SAWN,
TREATED RAFTERS
FINISHED WITH UNDERLAY
AND ROOF TILES TO
MATCH EXISTING.