


EAST ELEVATION SHOWING PROPOSED GATES BROWN TREATED TIMBER
TO MATCH FENCE



EAST ELEVATION OF PROPOSED FENCE TO ROAD BOUNDARY (RUSTIC SPLIT RAIL)

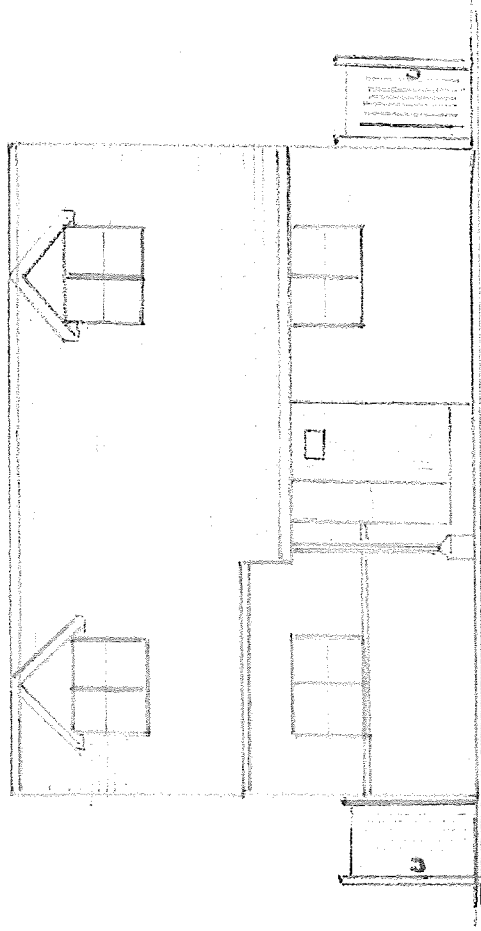

0 1 2 3 4 5
SCALE 1:100
METRES

FP/21/17/02 31 RICE WAY