


This drawing and its contents are the strict copyright of Architectura Design. No reproduction without permission. Do not scale. Written dimensions to be used where given. All dimensions and details to be checked on site. FOR PLANNING PURPOSES ONLY

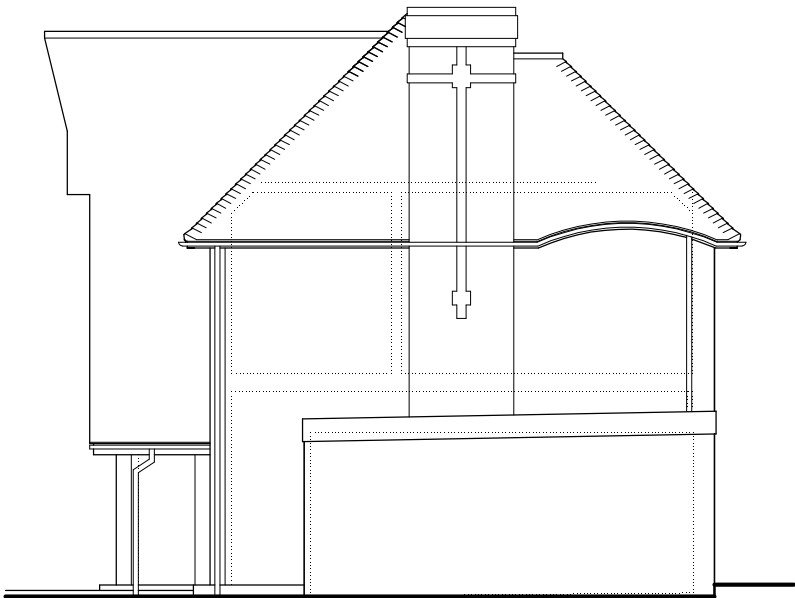


North East Elevation




North West Elevation



South East Elevation

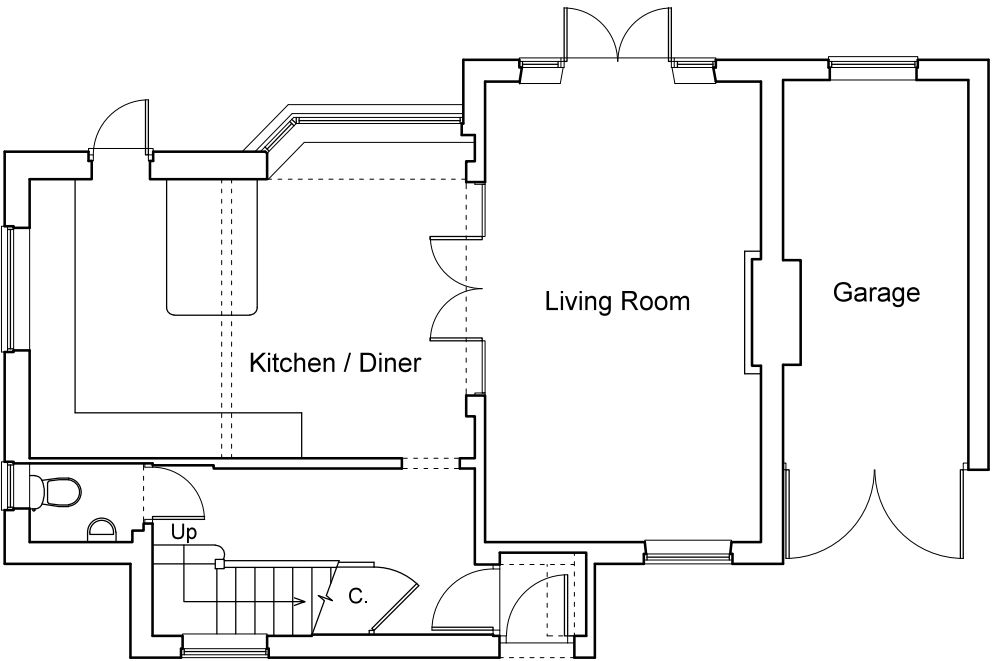

Ground Floor Plan

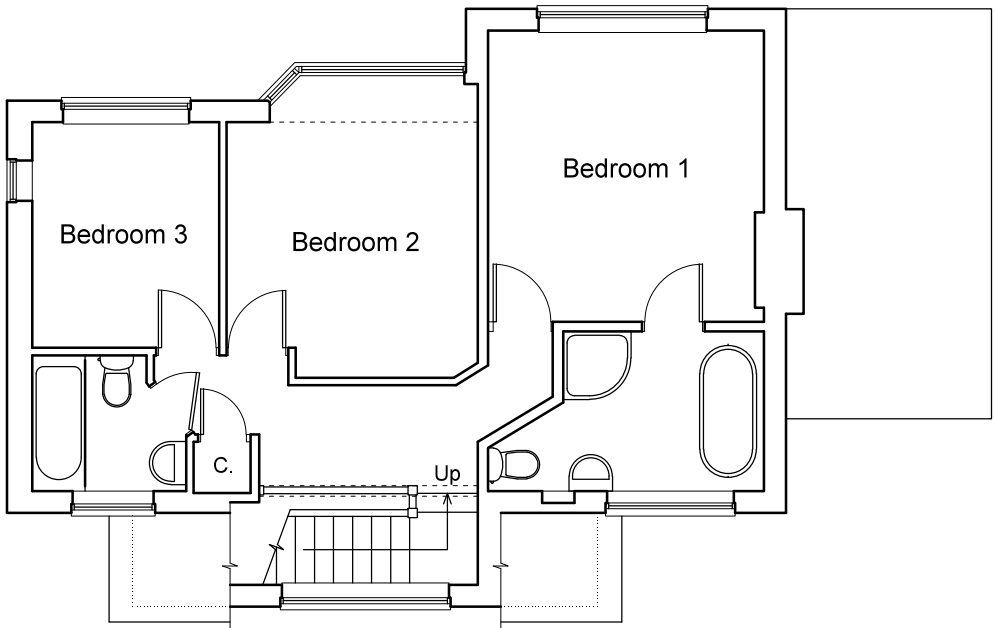

First Floor Plan

0 1 2 3 4 metres

Architectura
Architectural Design & Drawing Service

Proposed Extension and Alterations
at 50 Crossbush Road, Felpham
for Mr B Brogan
Drawing S01 October 2017 Scale 1:100 @ A3
Survey Drawing - Floor Plans & NE, NW & SE Elevations