



This drawing and its contents are the strict copyright of Architectura Design. No reproduction without permission. Do not scale. Written dimensions to be used where given. All dimensions and details to be checked on site. FOR PLANNING PURPOSES ONLY

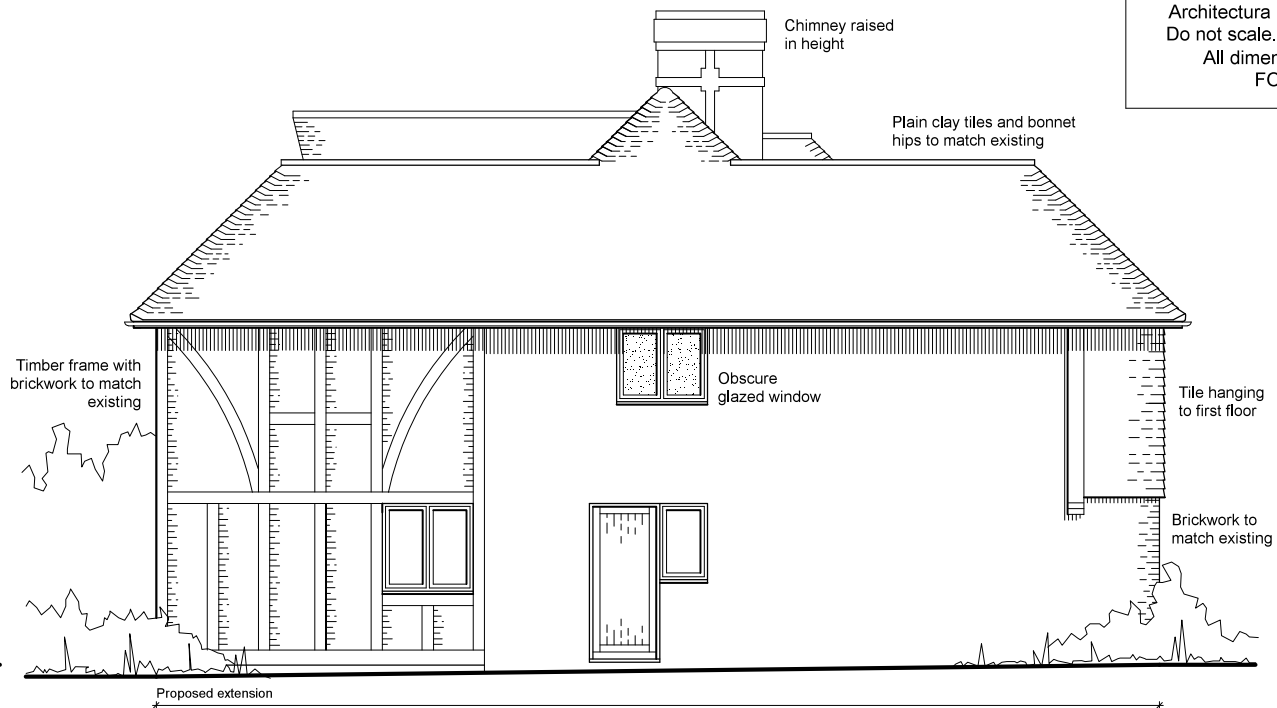


South West Elevation




North West Elevation

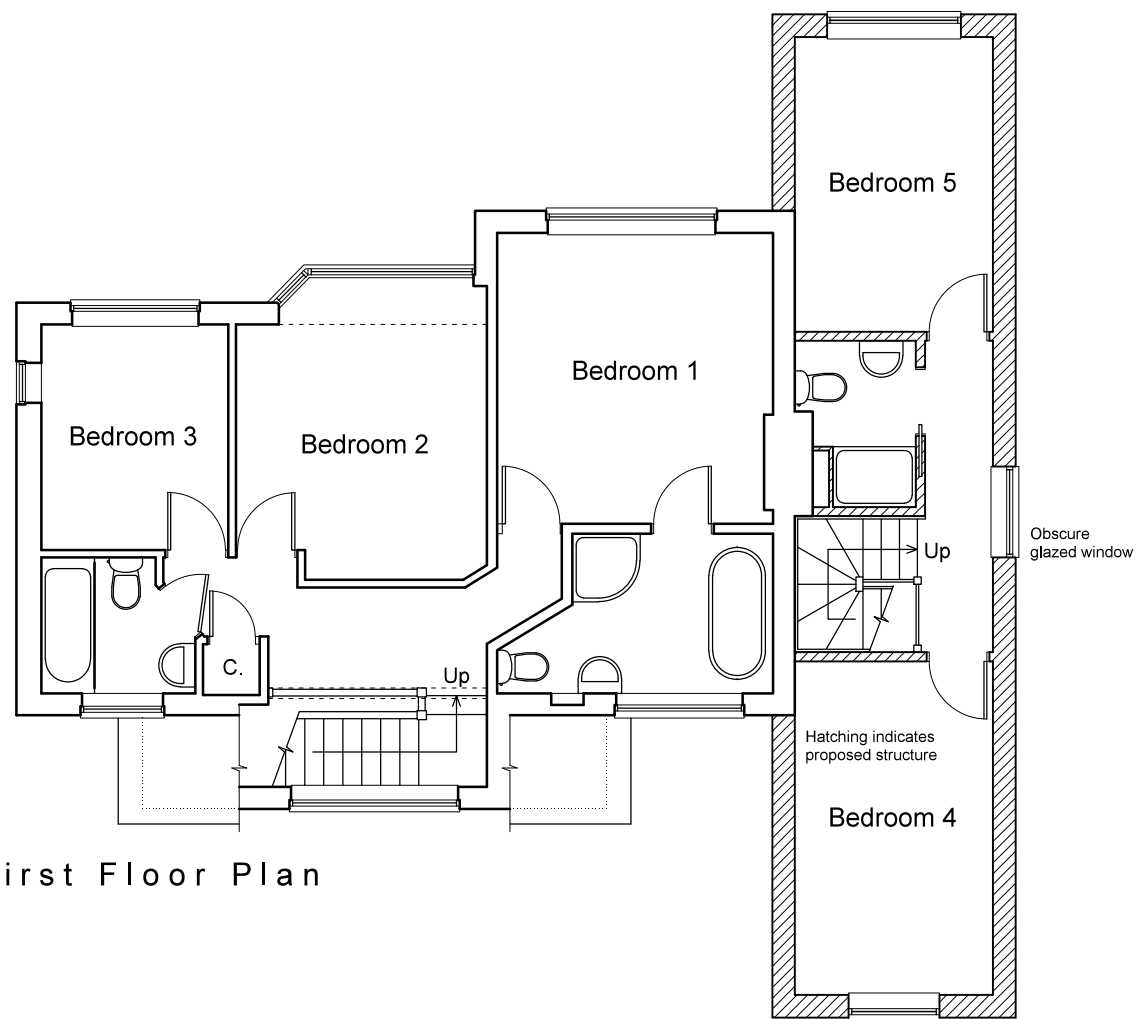

First Floor Plan

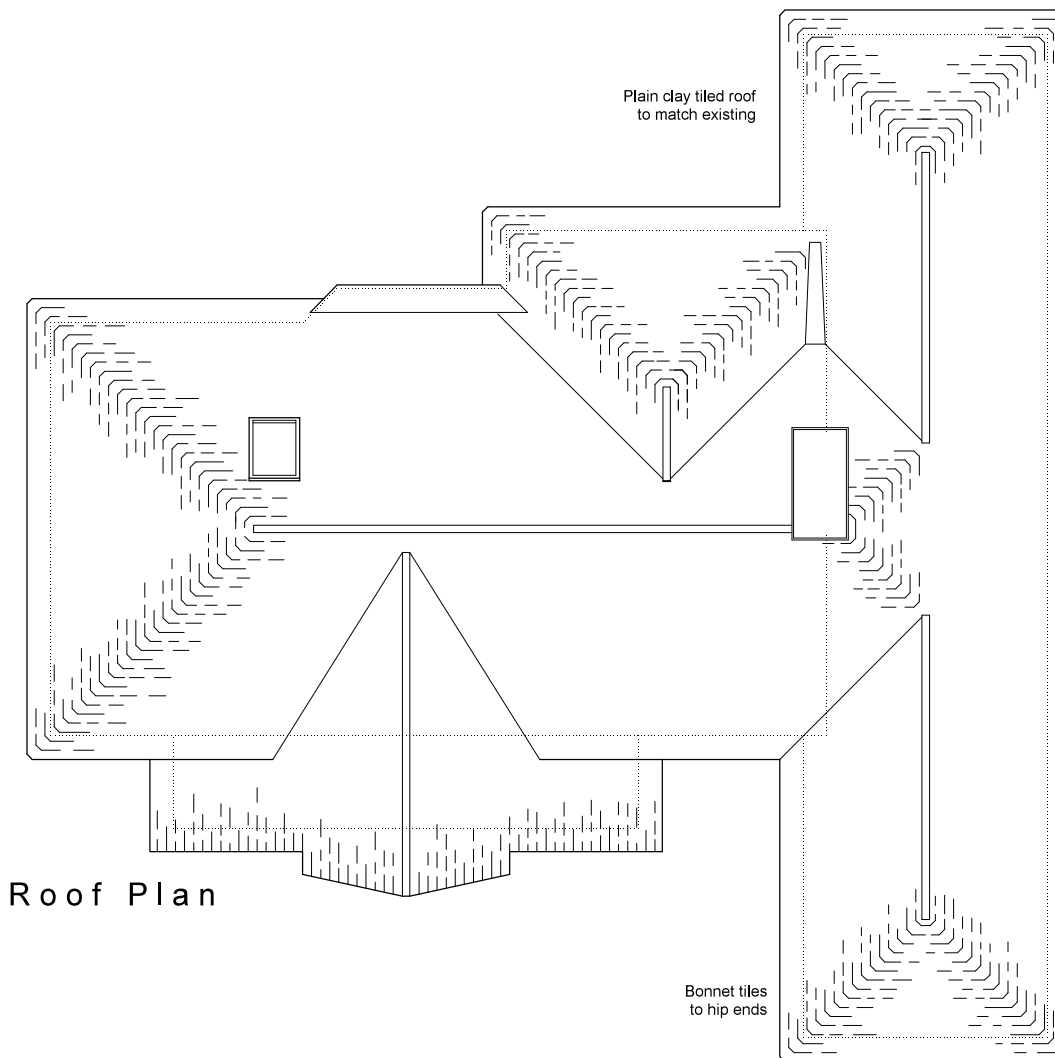

Roof Plan

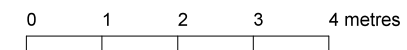

Architectura
Architectural Design & Drawing Service

Proposed Extension and Alterations
at 50 Crossbush Road, Felpham
for Mr B Brogan
Drawing P03 December 2017 Scale 1:100 @ A3
Planning Drawing - First Floor & Roof Plan & Elevations