
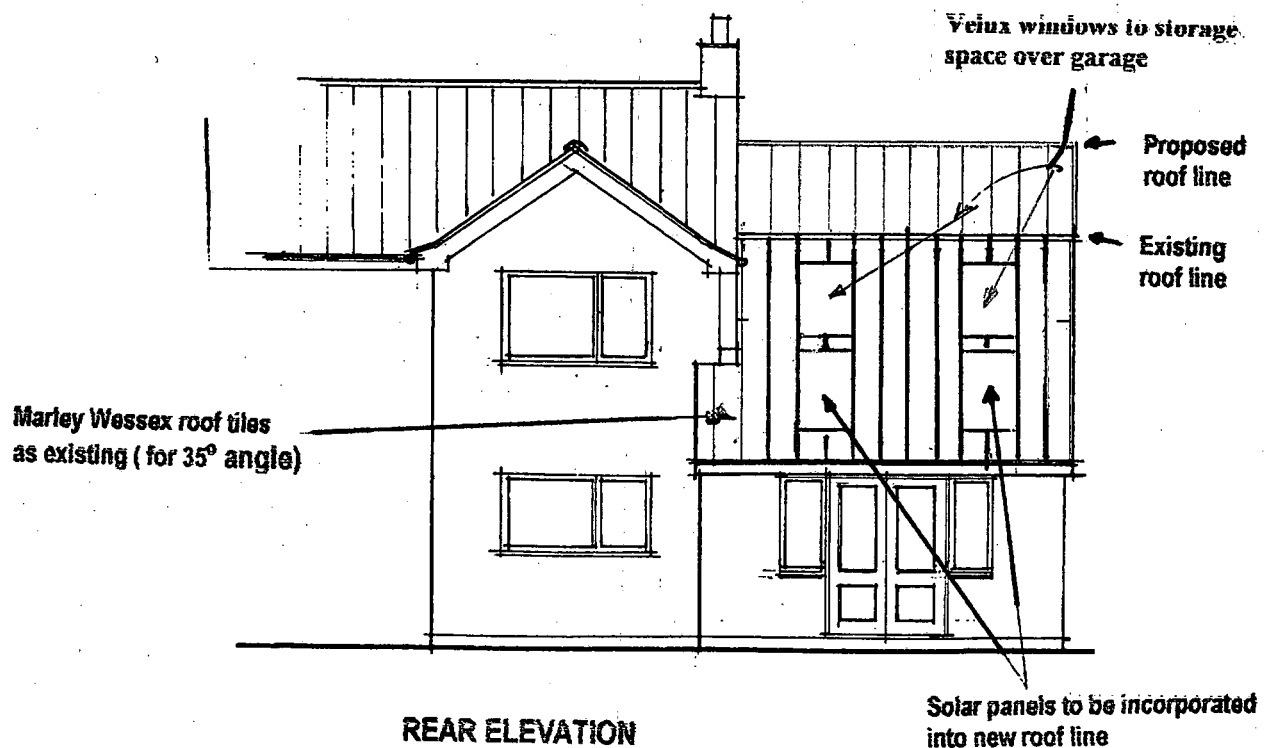


2/3

Proposed alteration to roofline to :-

- Provide 35° angle to accommodate Solar Panels
- Provide additional storage space over garage
- Incorporate Velux Windows
- Improve visual impact of gable end by removing change in roof angle

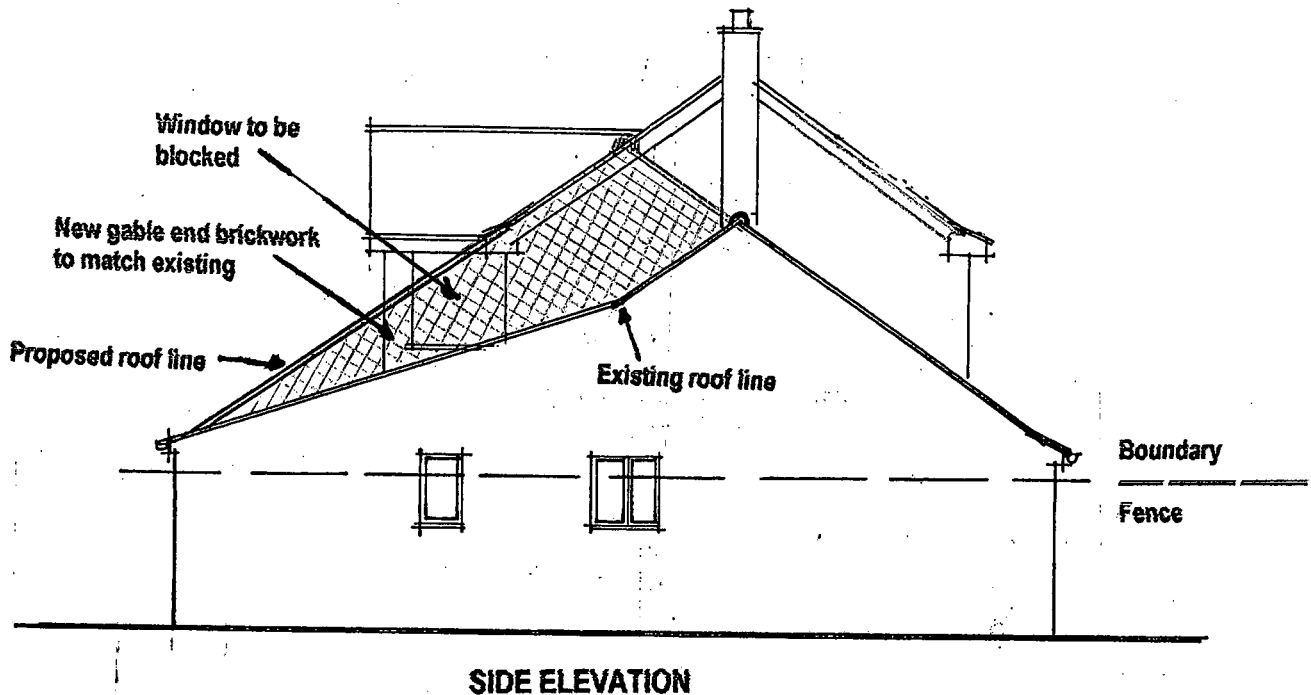

0 1 2 3 4 5
SCALE IN METRES.