


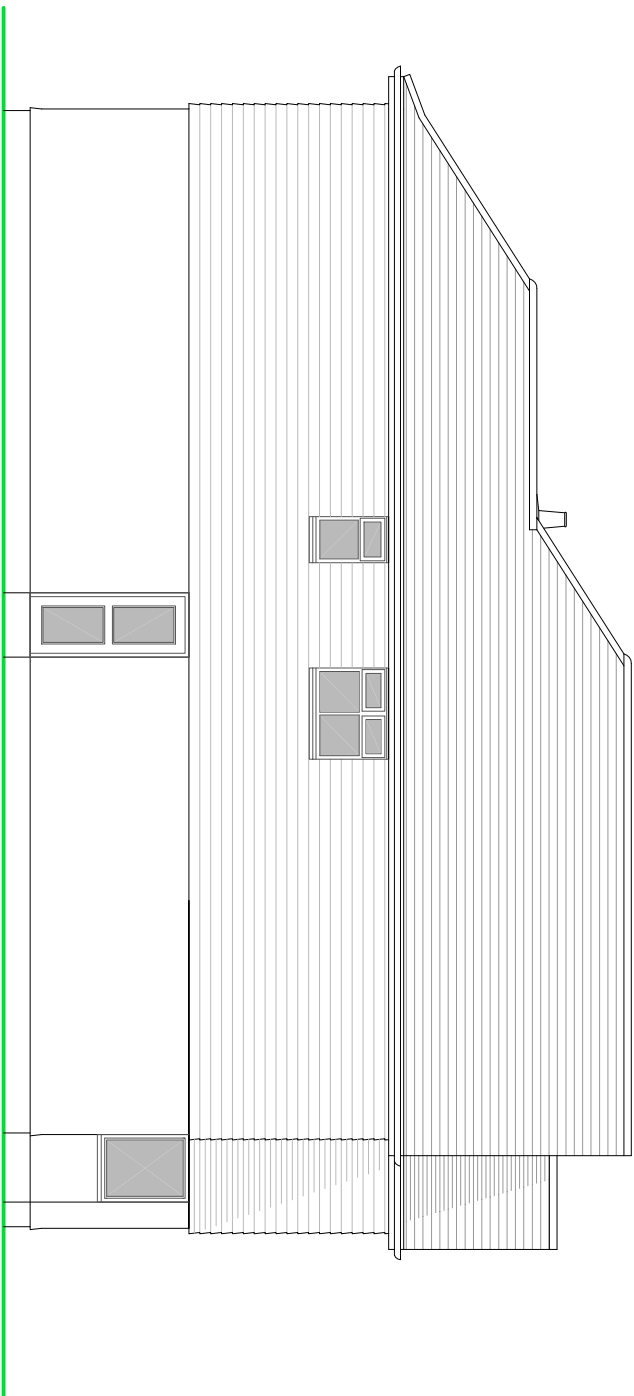

SIDE (NORTH) ELEVATION


NOTES

ROOF - 'Marley Rivendale' interlocking man-made slate tiles to pitched roof.


WALLS - Mixture of smooth painted render to lower elevations and light grey cement based 'New England' style boarding to upper elevations.

WINDOWS - White framed PVC double glazed units.

DOORS - Main front and side personnel doors to be composite construction to client choice, folding doors to be white powder coated aluminium framed double glazed units.

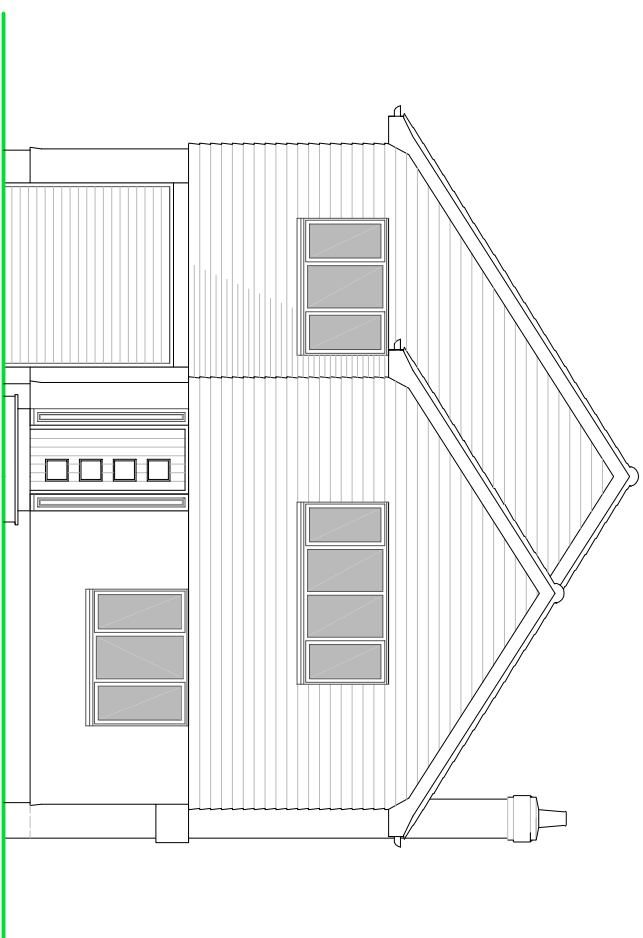

FRONT (WEST) ELEVATION

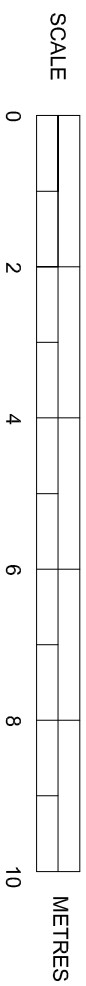

PROPOSED ELEVATIONS

SUSSEX BUILDING CONSULTANCY LIMITED

10 SECOND AVENUE, FELPHAM,
BOGNOR REGIS, WEST SUSSEX.

SCALE - 1/100 REV - B DATE - 12/03/2021

 **LABC**
partner

3 NORTHGATE ROAD
BOGNOR REGIS
PO21 8LZ

TEL - (01243) 861379