


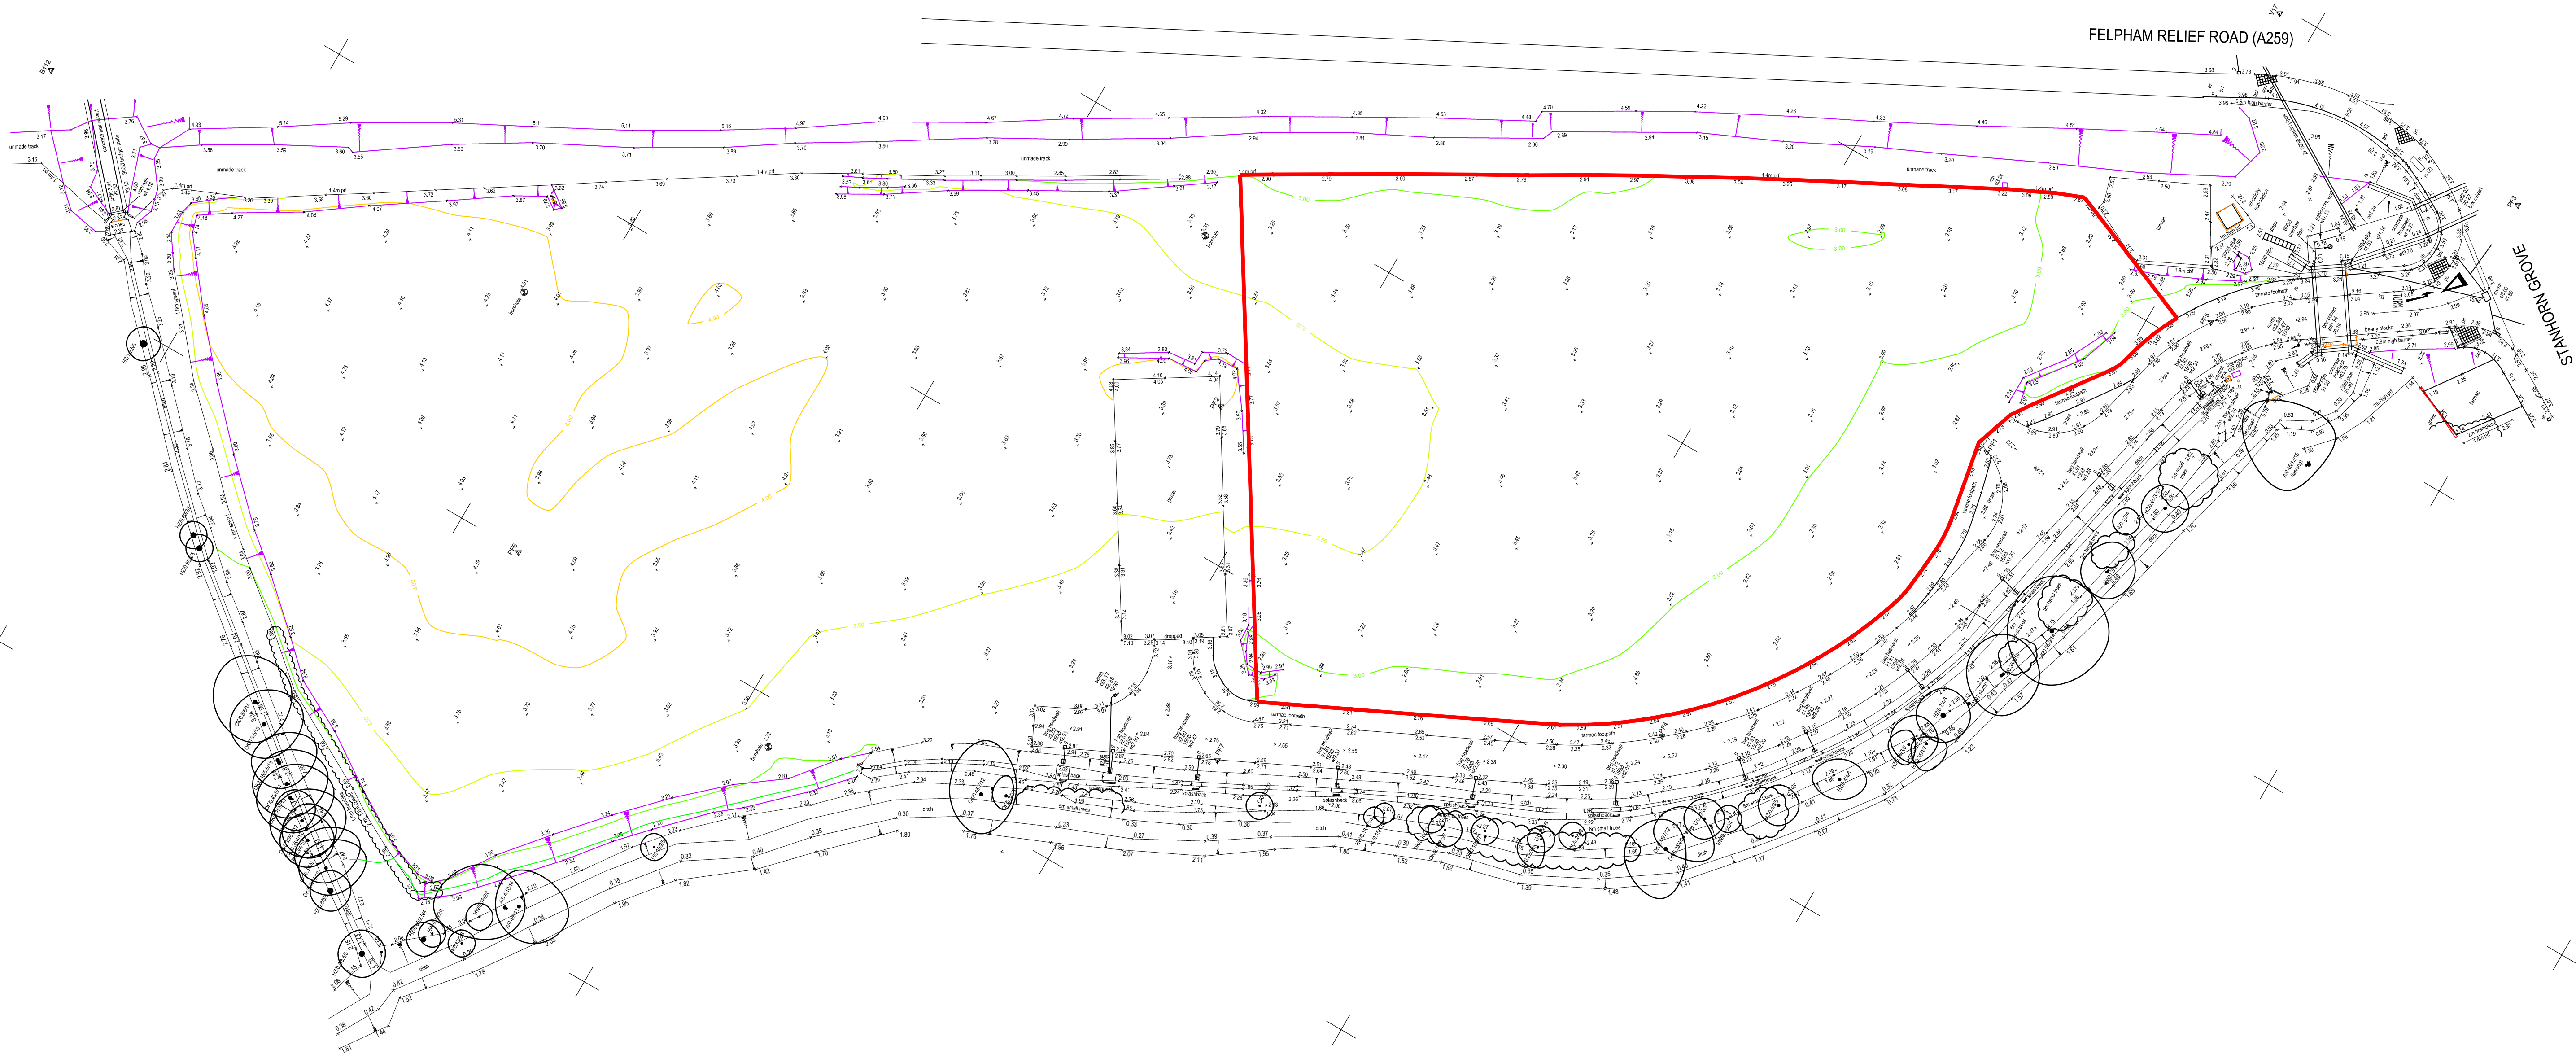

Notes:
This drawing is to be read in conjunction with all other relevant architectural drawings.
Drawing not to be scaled, use figured dimensions only. All dimensions to be checked on site by the contractor prior to the commencement of any work or specialist production drawing. Any discrepancies to be notified to Hay Associates and further instructions obtained before work is commenced.
Copyright © Hay Associates Limited

KEY TO SYMBOLS	
	APPLICATION BOUNDARY LINE



A PLANNING ISSUE		11.03.2025
Rev.	Note:	Date:
		Hay Associates Limited 4100 Park Approach Thorpe Park Leeds LS15 8GB
Client		Halebourne Care Group Ltd.
Project		Stanhorn Grove, Felpham PO22 8FA
Title		Existing Site - Location Plan
Scale	1:500 @ A1	Date March 2025
Drawn by	mh	Checked by mh
Project No.	H229	Drawing No. S73-L01
Revision	A	Status PLANNING