

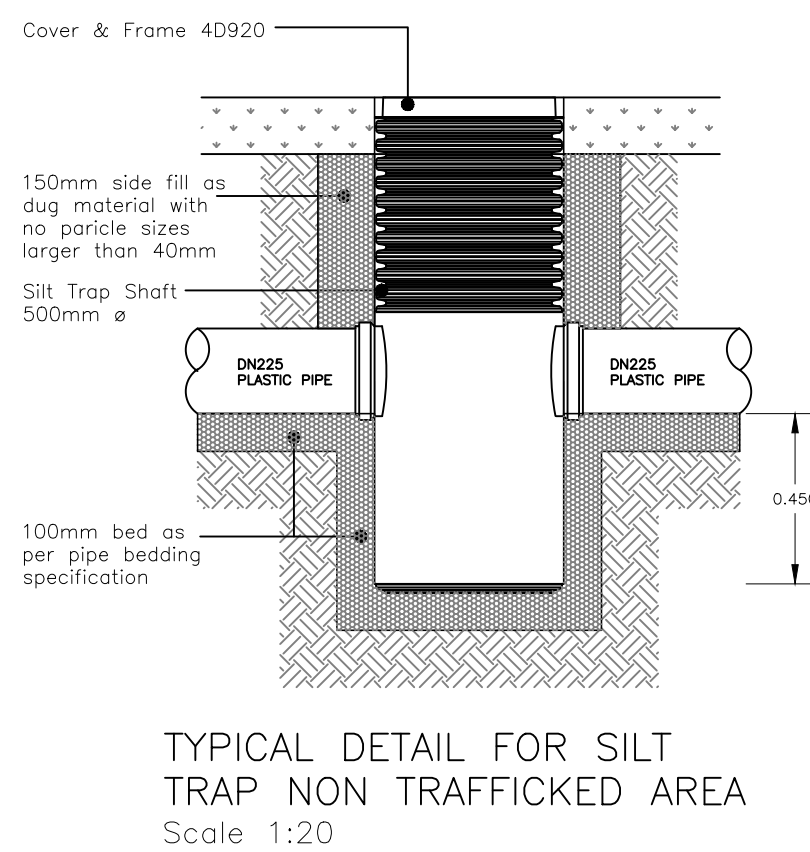
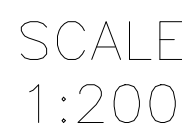
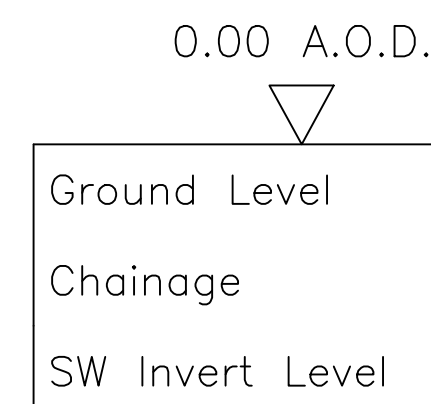


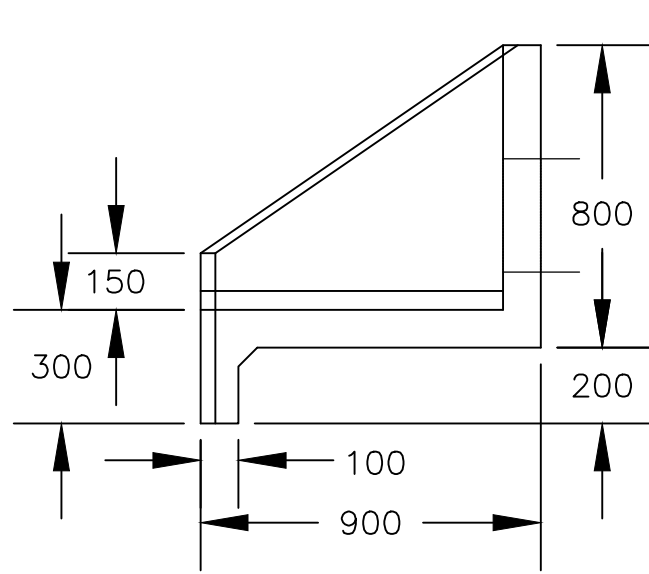

JKH SPILLWAY HEADWALL
300 SERIES (DRAINAGE OUTFALL)
Scale 1:20

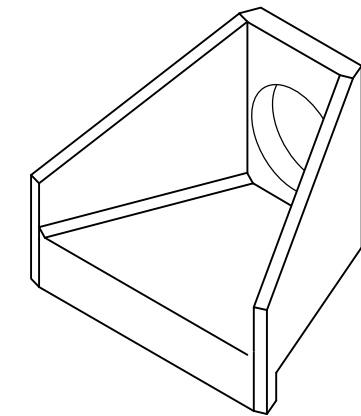

Material: Reinforced
concrete
Weight approximately 540kg
All dimensions in mm

PLANNING				
C	21/11/16	Land drain reduced in length & outfall position amended.		HJS
B	09/11/16	Update following Arun DC comments.		HJS
A	09/11/16	Update following Arun DC comments.		HJS
REV. No.	DATE	DESCRIPTION		INITIALS
Client				
				
Project		58-62 Oak Street, Abingdon Oxon, OX14 5BZ Tel: 01235 655173 Fax: 01235 523228		
Phase 5E Felpham, Bognor Regis				
Title	Phase 5E Land Drain Section & Details		Scale As Shown @A0 Check Drawn HJS	Date July 16 Drawn HJS
			Drawing No.	Rev
			4347:901	C