


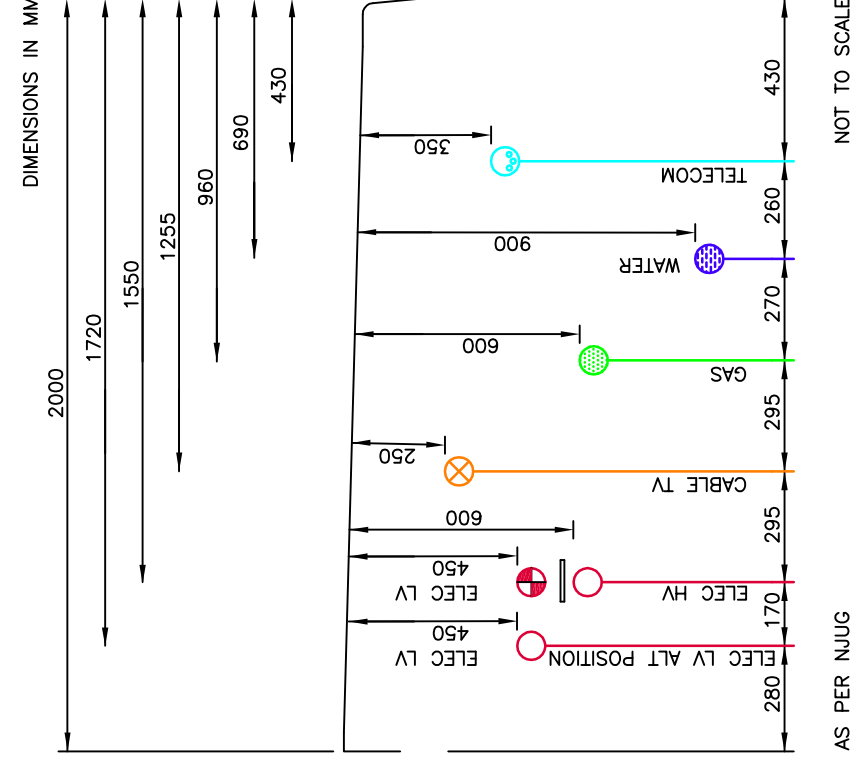

STANDARD UNDERTAKERS' KEY	Plot number	DP identifier
POROSMOUTH WATER		
EXISTING MAIN		
PROPOSED MAIN		
SERVICE CONNECTION		
WASHOUT HYDRANT		
SOURCE VALVE		
EXISTING MAIN		
PROPOSED LP MAIN (SIZE AS SPECIFIED)		
INDUCTIVE SERVICE CONNECTIONS		
SSA ELECTRIC		
SERVICE CONNECTIONS		
QUENEACH BT		
EXISTING PVC DUCT		
PROPOSED 50mm PVC DUCT		
PROPOSED 50mm PVC DUCT		
PROPOSED JONTECH JBF104 BUILT TO BT SPECIFICATION		
DUCT REDUCER		
DUCT 54/DUCT 56 REDUCER		
DUCT TEE		
DISTRIBUTION POINT		

[illegible]

PRELIMINARY

REV. No.	DATE	DESCRIPTION	INITIALS
A	03/01/17	Feeder pillars removed.	DLT
B	02/08/17	5 No. x Feeder pillars added.	DLT



BARRATT

Client

Phase 5D & E
Felfham, Bognor Regis

Project

Phase 5D & E
Felfham, Bognor Regis

Title

Combined Services Layout
Sheet 1 of 2

Scale

1:250 @A0
Oncest

Drawing No.

4.348.1061

Date

Mar '17

Drawn By

DLT

Rev

B