



EXISTING 1:100

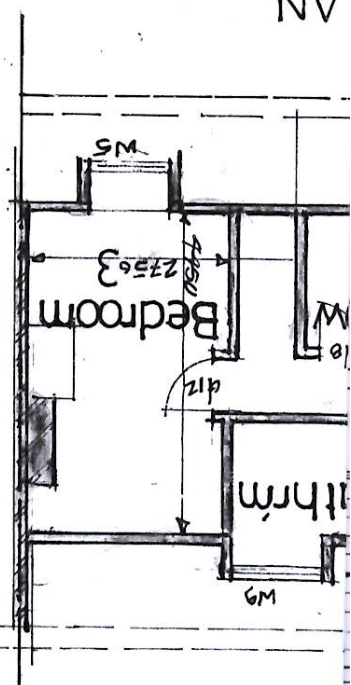


Drive


GROUND FLOOR PLAN

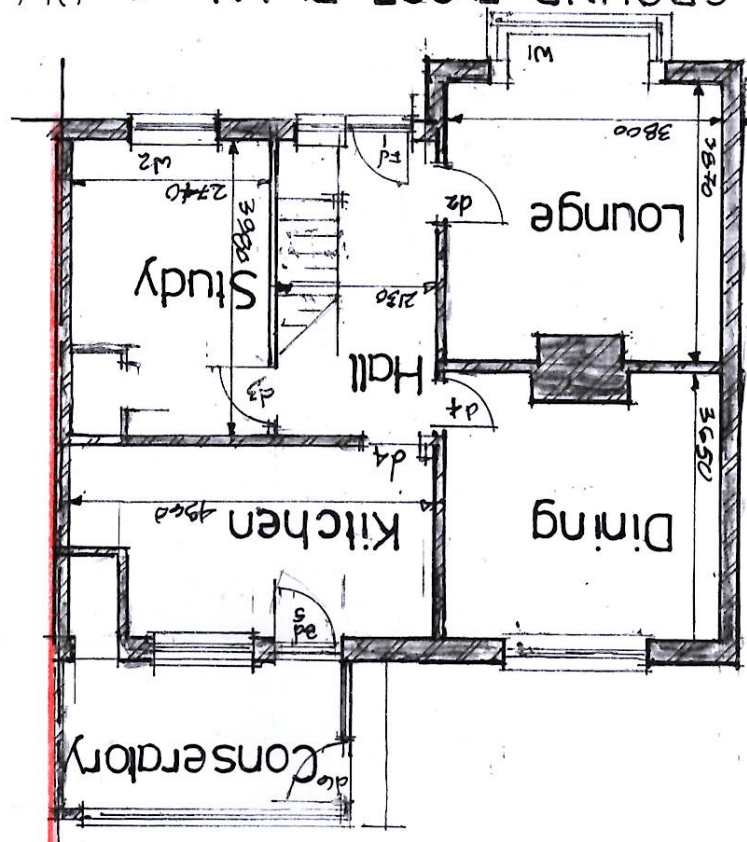

BLOCK .
PLAN 1:200

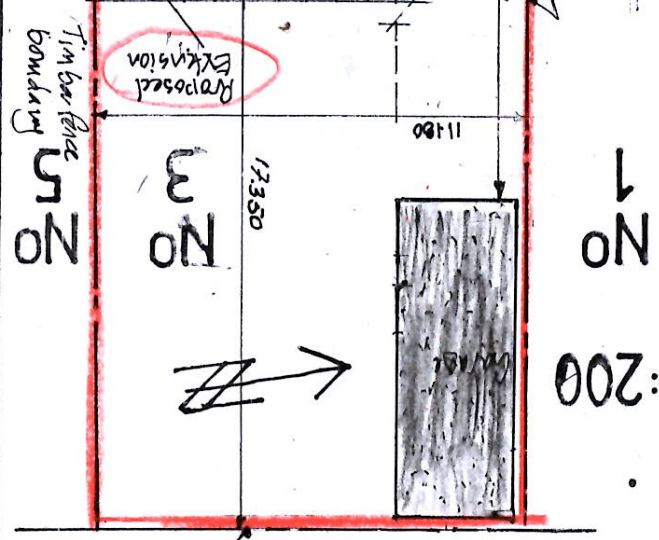

Lead flashings to gable of roof abutments
Larviks Tray
Panel
Existing Extension

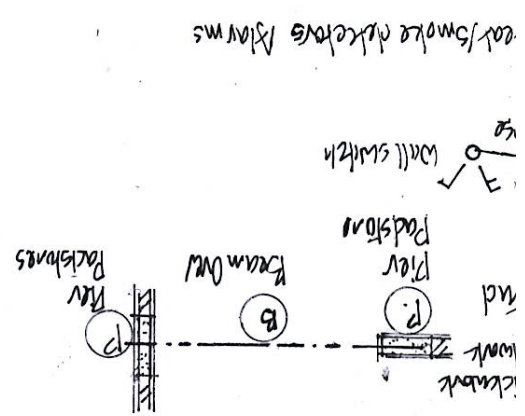

Lead flashings to gable of roof abutments