

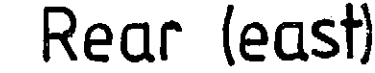
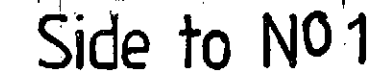


as existing

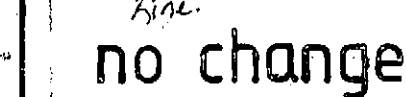

Hand-drawn sketch of a mechanical assembly, possibly a bracket or support structure. The drawing shows a cross-section of a component with a central horizontal section and a vertical section on the left. Dimensions are indicated with arrows and numbers: a vertical dimension of 100 on the left, a horizontal dimension of 100 at the top, and a horizontal dimension of 100 at the bottom. A label 'NB' is written above the central horizontal section. The drawing is a technical sketch, likely for a mechanical part.

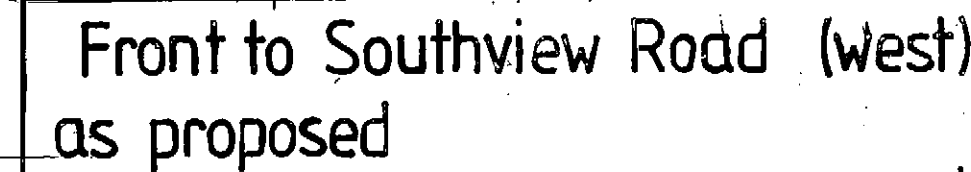

BLOCK
PLAN 1:200



N.B. Not Applicable for Planning Purposes
For Construction only
Do not scale this Plan: Check all measurements on
fig. Drawings to be read in conjunction with
Specification CMAS 05/20 sketch & local authorities
Approved with structural engineers recommendations

Clients: D.&L EVANS
Location: 3, Southview Road, Felpham, Bognor Regis. PO22 7JA
Description of works:- Proposed alterations and additions to ground floor.

Amendments	26/01/21: Will reduced to 500m. Then increase to 500m. NAJA will reduced to 500m.
A	
B	Change root to "Cumbrian" root bln Vellux root states Change division to ICT.

Sketch Plan.3.
Working Drawing

drg No
 C.M.G
 05/20B