



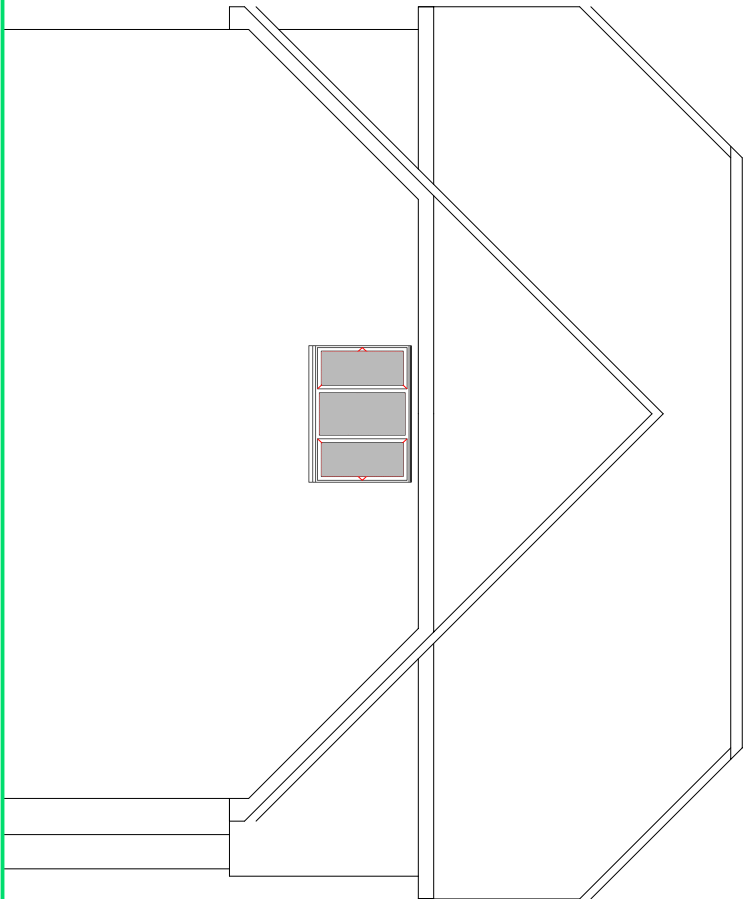

SIDE ELEVATION

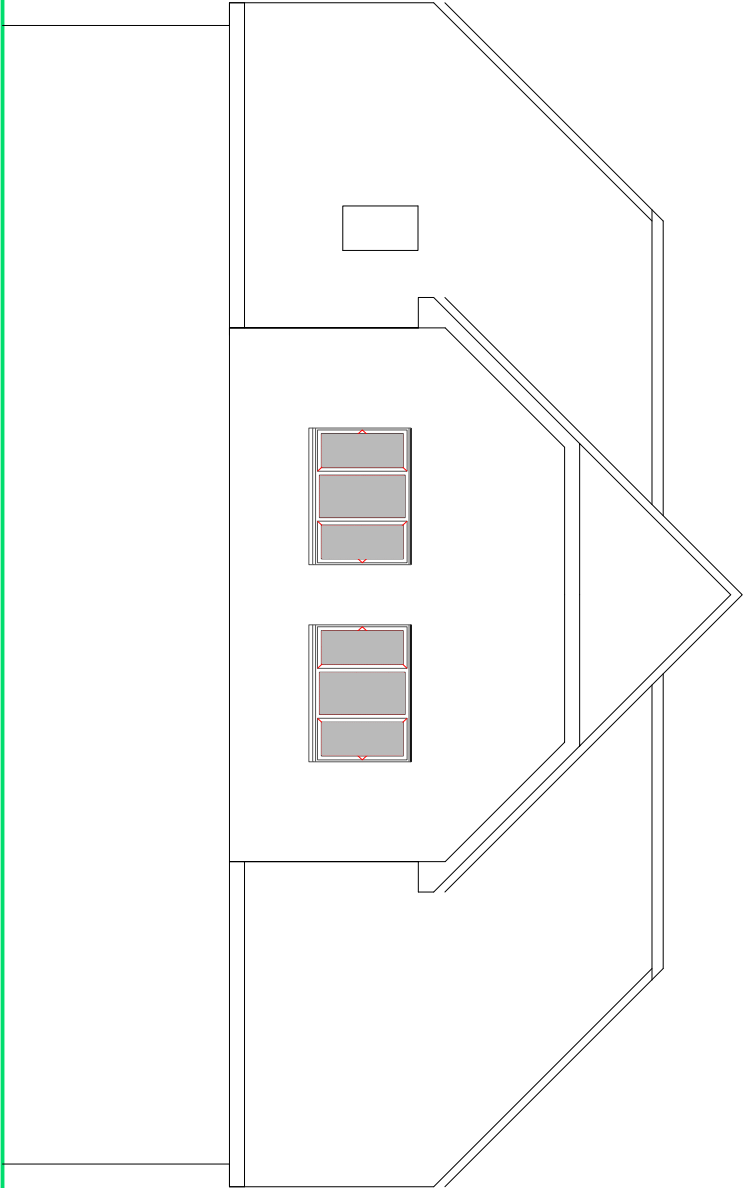


REAR ELEVATION

NOTES


ROOF - Plain clay tiles to pitched roof.

WALLS - Mixture of stained timber weatherboarding and face brick.


WINDOWS/DOORS - White framed PVC double glazed units.

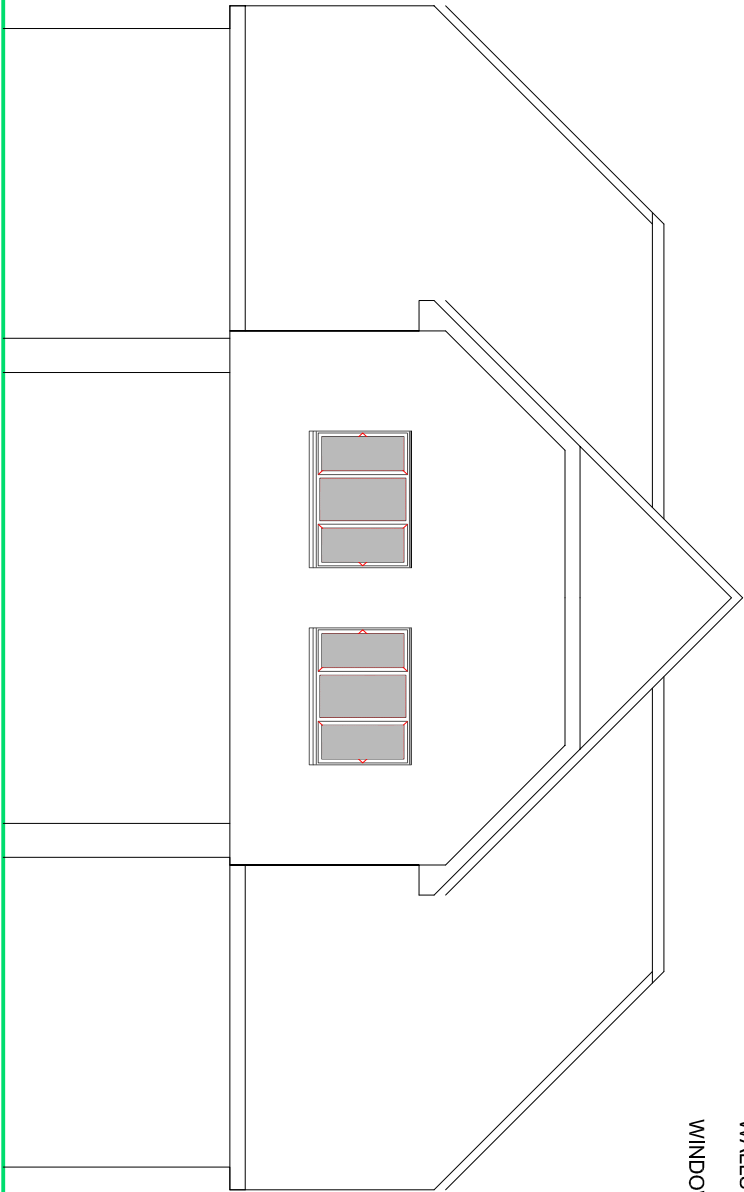

FRONT ELEVATION

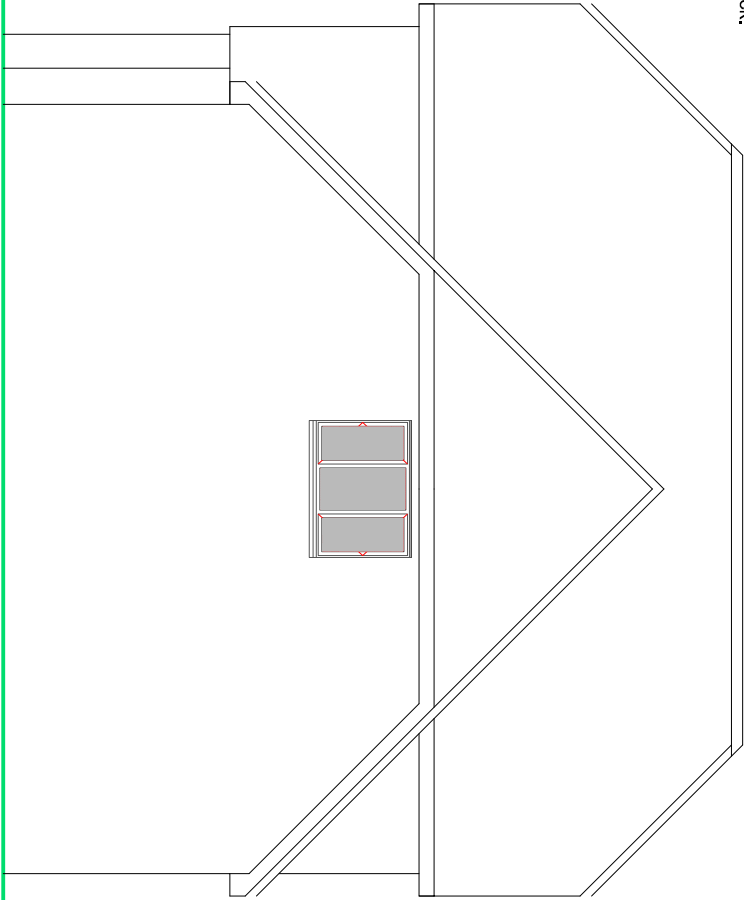

SIDE ELEVATION

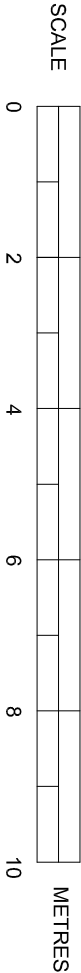

EXISTING ELEVATIONS

SUSSEX BUILDING CONSULTANCY LIMITED

44B SUMMERLEY LANE, FELPHAM,
BOGNOR REGIS, WEST SUSSEX.

SCALE - 1/100 REV - DATE - 21/03/2019

LABC
partner

3 MORTWORTH ROAD
BOGNOR REGIS
PO21 1SZ
TEL: 01243 863379