



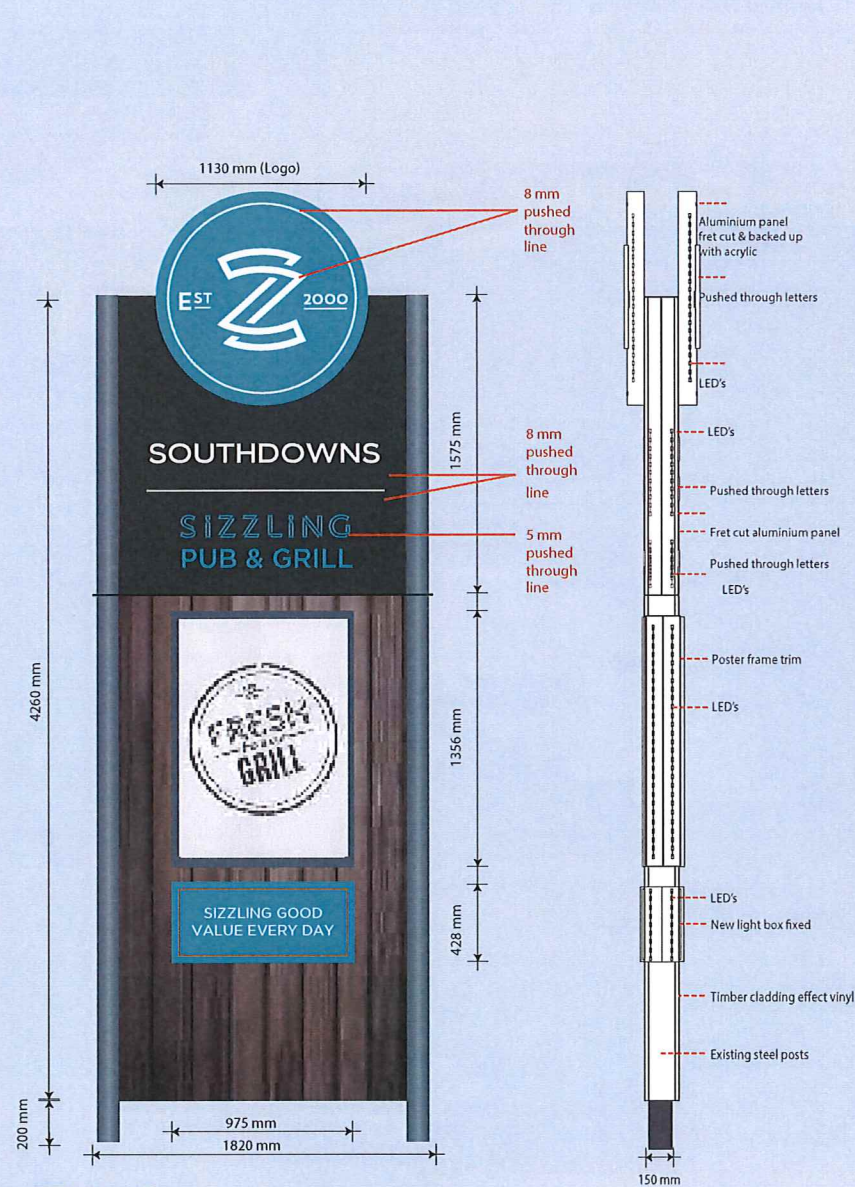

ITEM 4 (1 off)
REFURBISHMENT OF EXISTING TOTEM SIGN
Double sided totem sign.
Logo - An internally illuminated logo, with a pushed through 'Z' letter & outer circle.
The smaller letters to be fret cut & backed up in acrylic.
Main panel - An internally illuminated fret cut panel.
And a set of individual pushed through letters.
Light box panel - An internally illuminated image panel.
Steel posts. With timber cladding effect vinyl.
Scale 1:40
AGL:0

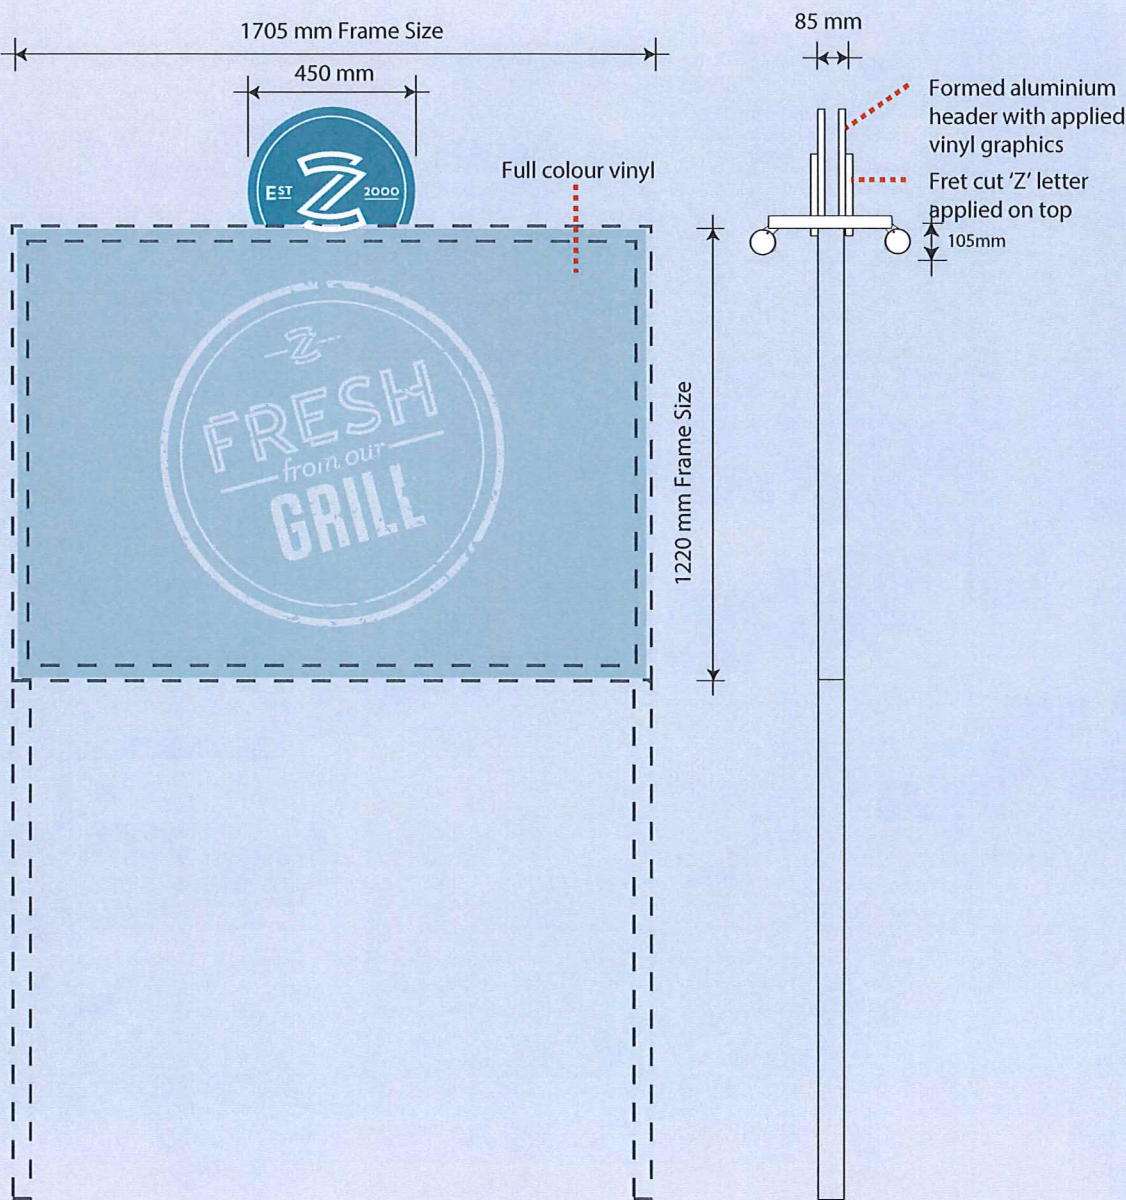

ITEM 5
Existing sign and post to be repainted with the addition of a
New sizzle icon applied to top of the existing landscape sign.
Existing trough light illumination to be retained.
AGL: 1380mm
Scale 1:20