



PLANNING

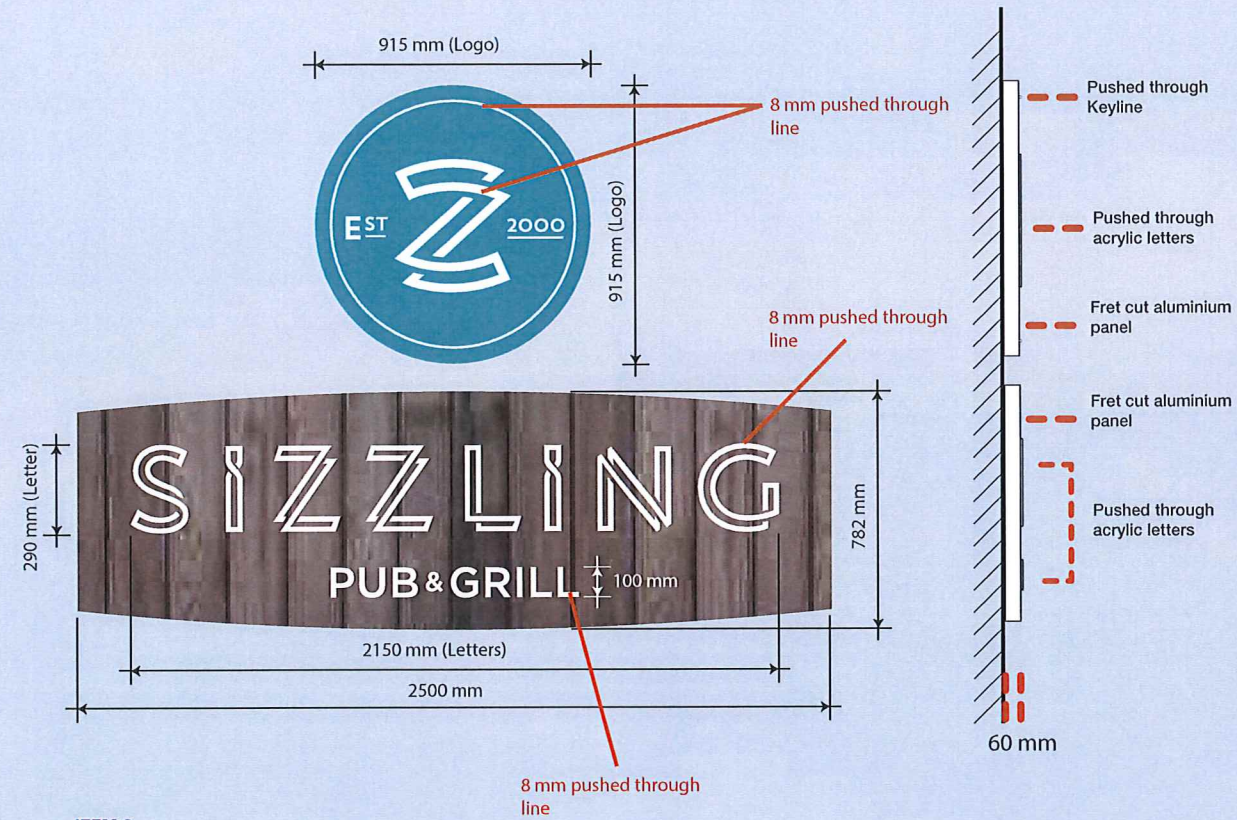

ITEM 6
An internally illuminated logo, with push through letters. With a set of individual, internally illuminated, pushed through letters. All mounted to a backboard, with timber cladding effect vinyl.
AGL: 3200mm
Scale 1:25 @ A3

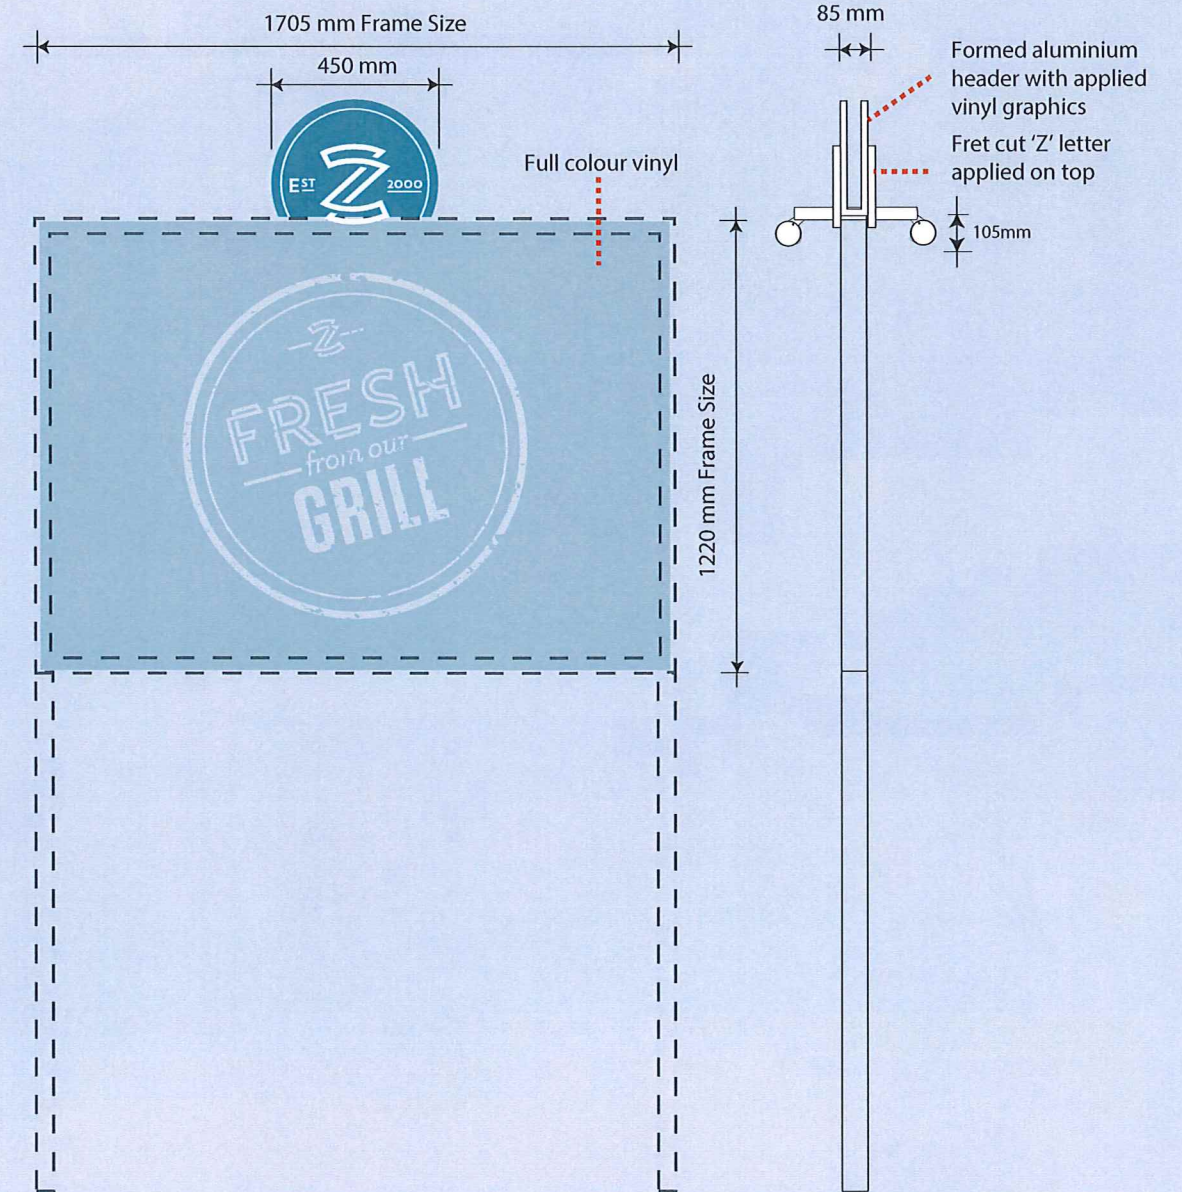

ITEM 10
Existing sign and post to be repainted with the addition of a New sizzle icon applied to top of the existing landscape sign. Existing trough light illumination to be retained.
AGL: 1380mm
Scale 1:20



ITEM 7
Sighwritten Stamp in blue
1200mm diameter
Illuminated by 1 off 30wt LED floodlight positioned above.
AGL: 2600mm
Scale 1: 20 @ A3



ITEM 8- QTY 1 off
Car Park Entrance sign
Flat aluminium coated grey with applied graphics.
Size: 400mm sq
Scale: 1:20 @ A3
AGL: 1200mm



ITEM 9 - QTY 1 off
Car Park Entrance sign
Flat aluminium coated grey with applied graphics.
Size: 400mm sq
Scale: 1:20 @ A3
AGL: 1200mm