



Frontage and other amenity grass areas to be seeded with Emorsgate EL1 Flowering Lawn mix or similar and approved.



Entrance road plots lined with formal Hornbeam or Beech hedging in front of lawn. Other plots planted with mix of low evergreen and flowering shrubs. Site frontage planting to include taller shrubs and standard trees for screening.




Proposed street trees to have strong form as well as seasonal interest through autumn colour. Inclusion of Acer 'Crimson King' will add a variation of summer colour.



Western boundary to be enhanced with native understorey trees and shrubs and seeded with Emorsgate EW1 Woodland mix or similar and approved.



Arisings from site tree works to be stacked as logpiles within native buffer on western boundary to create wildlife habitats.

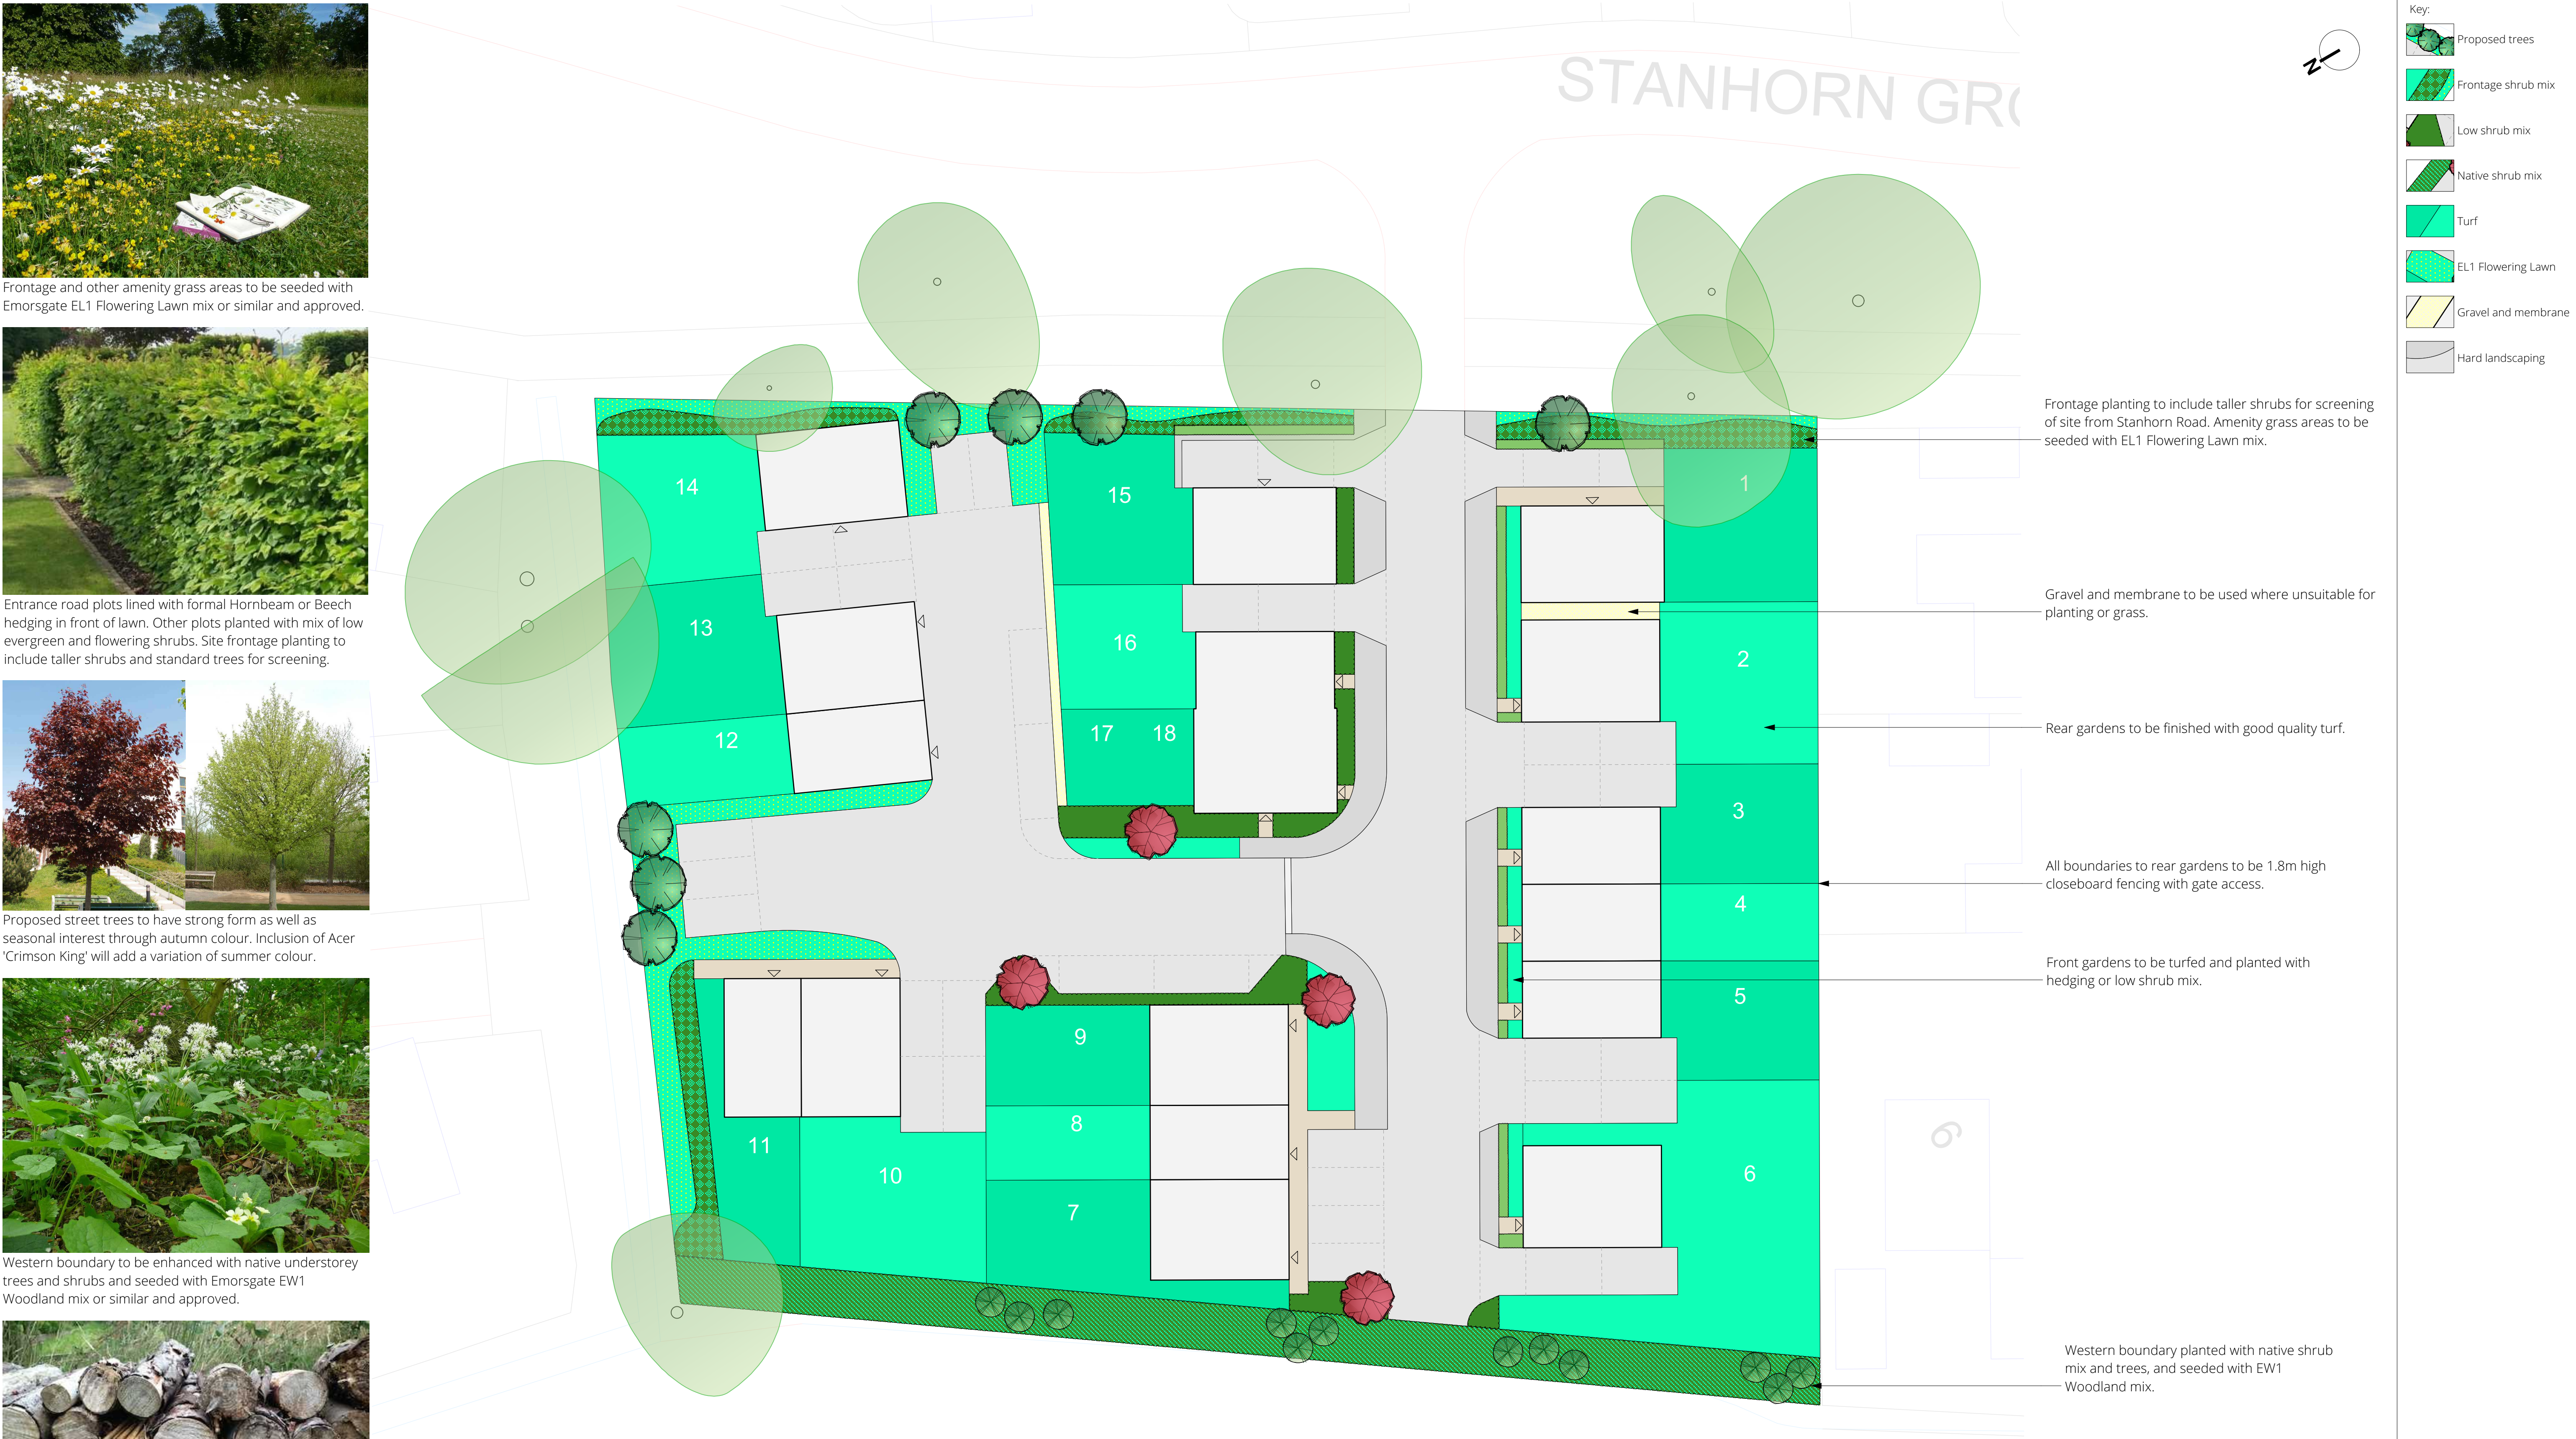

Key:

- Proposed trees
- Frontage shrub mix
- Low shrub mix
- Native shrub mix
- Turf
- EL1 Flowering Lawn
- Gravel and membrane
- Hard landscaping

Project: Wellers Close Hampshire Homes Group	
Drawing: Soft Landscaping Concept	
Date: May 2018	Drawn by: JA
Scale: 1:200 @ A1	Revision: -