


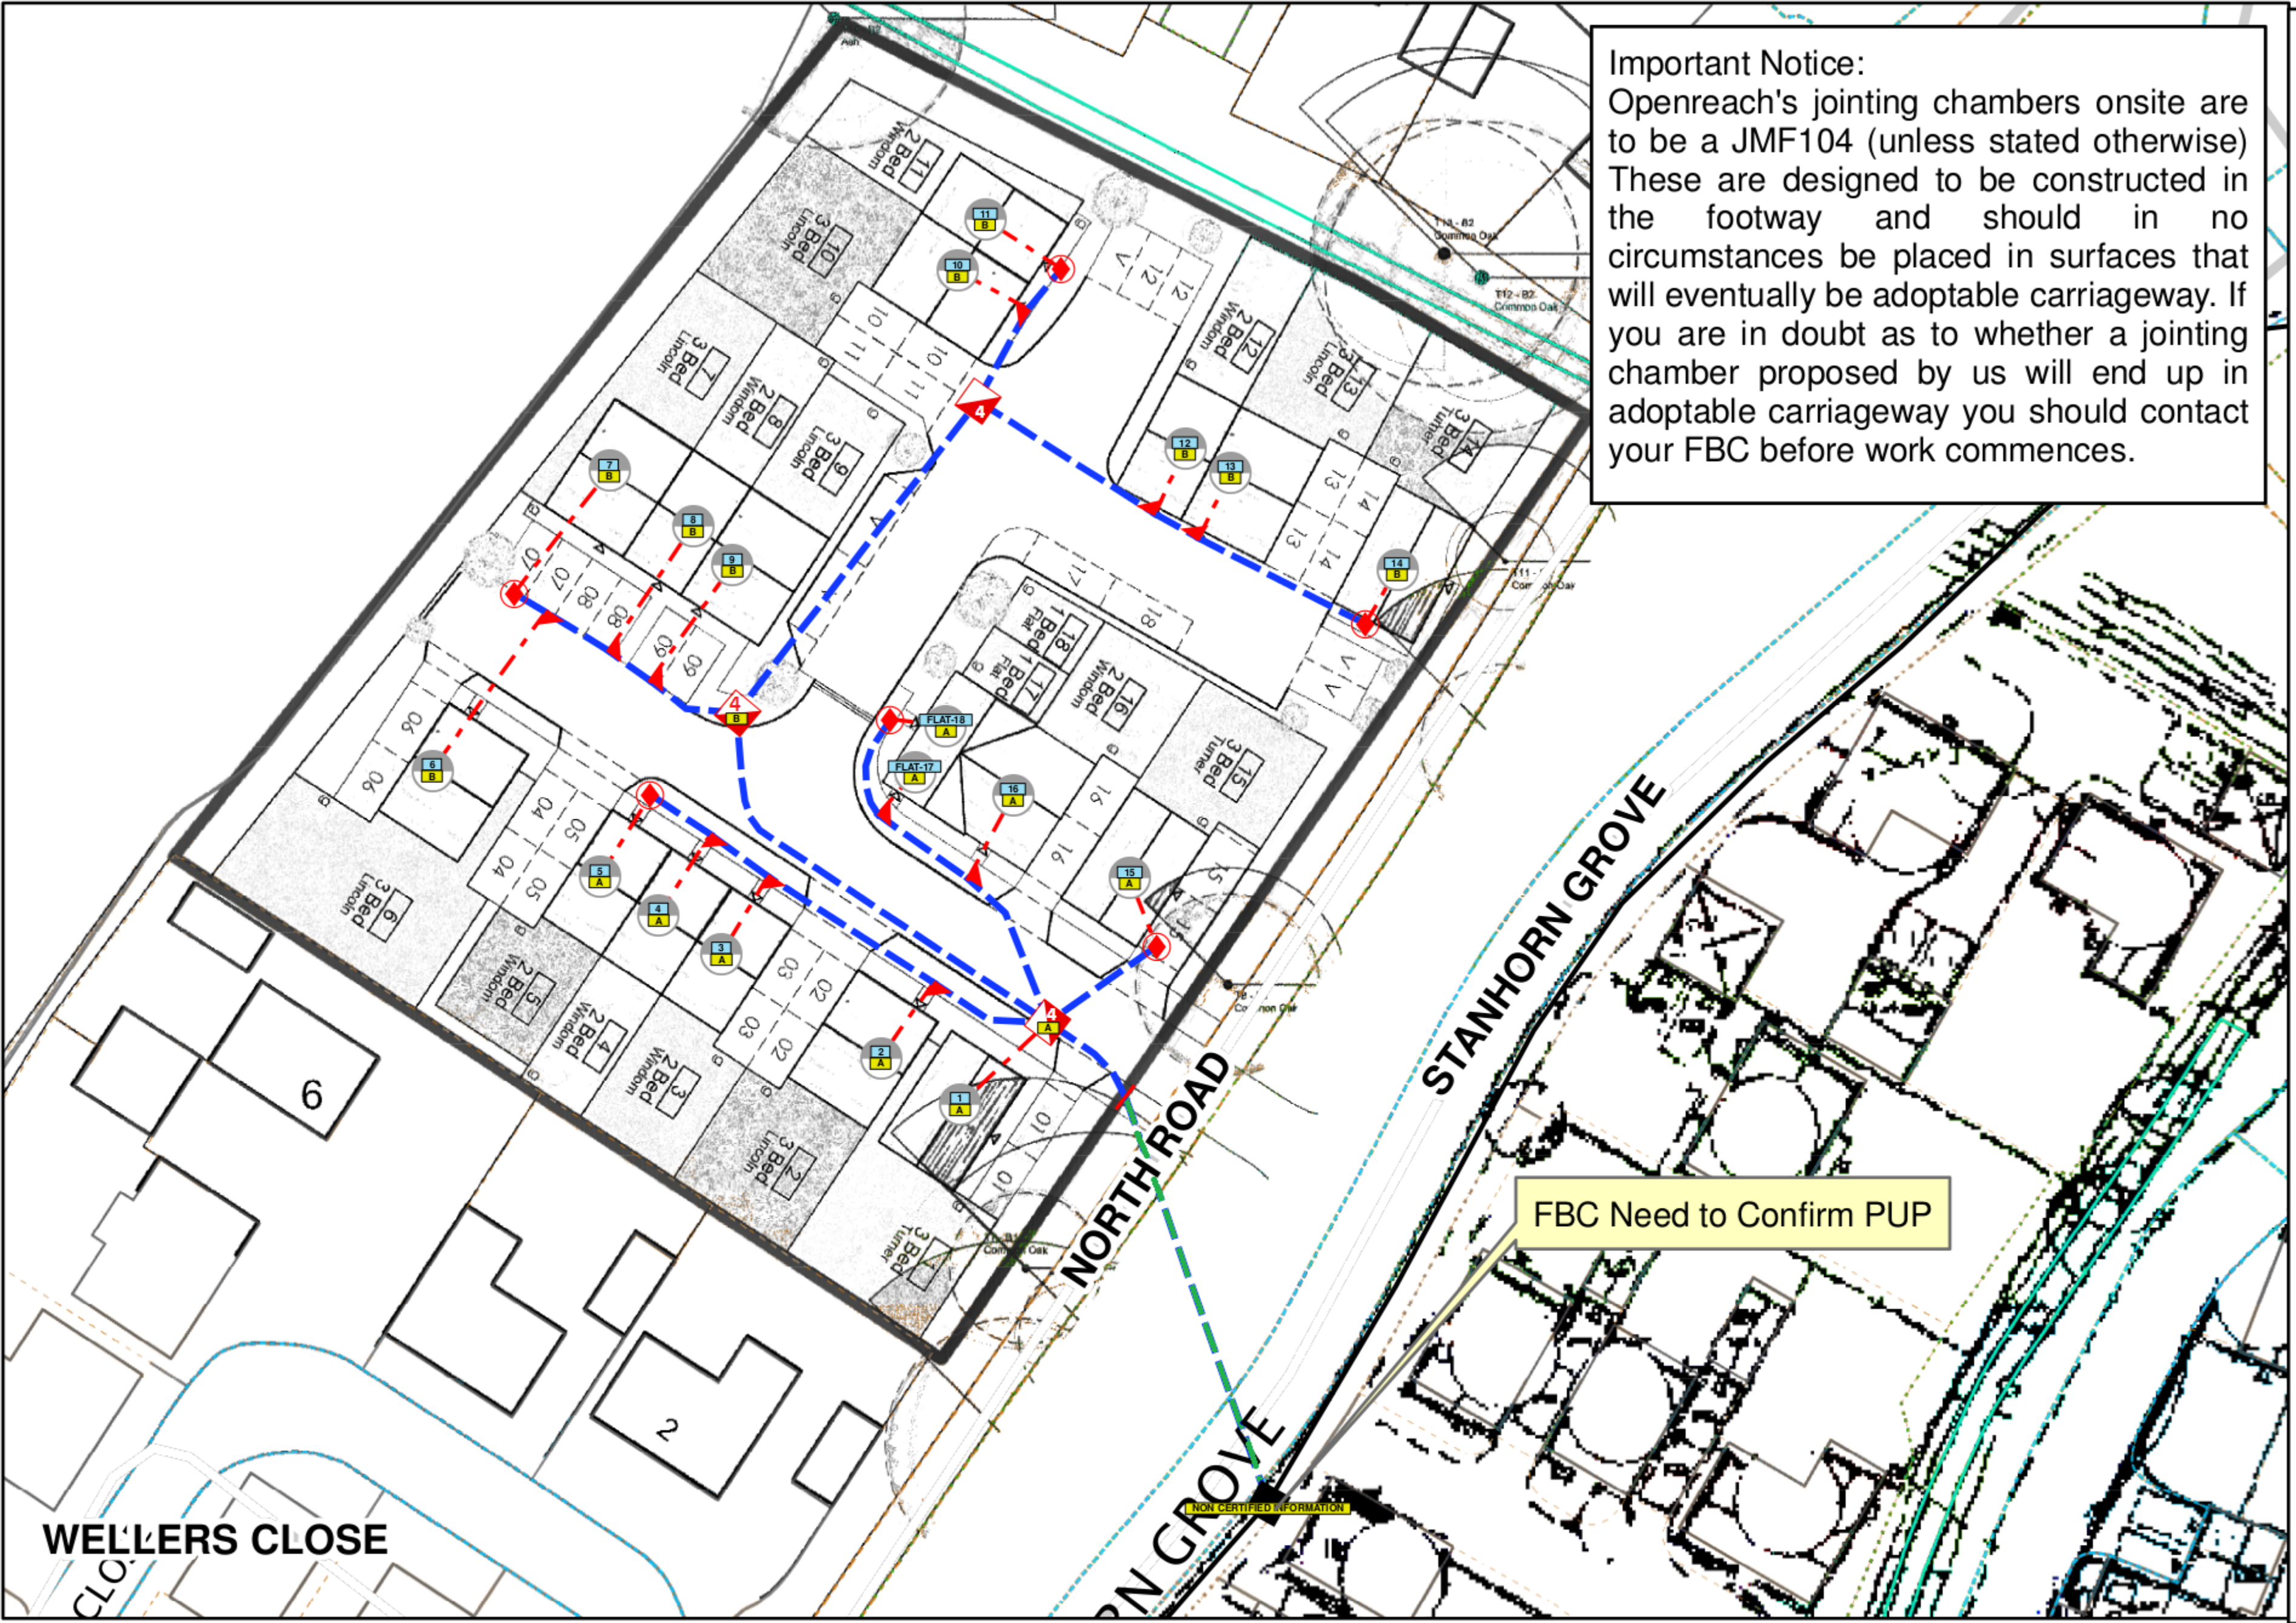

Important Notice:
Openreach's joining chambers onsite are to be a JMF104 (unless stated otherwise) These are designed to be constructed in the footway and should in no circumstances be placed in surfaces that will eventually be adoptable carriageway. If you are in doubt as to whether a joining chamber proposed by us will end up in adoptable carriageway you should contact your FBC before work commences.

Plant Symbols

Proposed Plant to be Laid by Developer

25mm PVC Duct

50mm PVC DuctA number in brackets above the duct will indicate where there is more than 1 bore. e.g.
(2)Joint Box built to Openreach SpecificationDuct TeeReducer**Plot information**

256

Plot Number

A

Distribution Point IdentifierJoint box

A

Distribution Point Location**Openreach Proposed Plant**DuctJoint boxManholePoleDuct TeeReducerCabinet**Openreach Existing Plant**DuctJoint BoxManholePoleDuct TeeReducerCabinet

Job Description:
Stanhorn Grove Development Felpham,
Land off Stanhorn Grove, Felpham, Bognor Regis, PO22 8FS

Copyright Information :
This material is Based upon Crown Copyright and is reproduced with the permission of Land and Property Services under delegated authority from the Controller of Her Majesty's Stationery Office, © Crown copyright and database rights Licence No 100,210

Notes :
Please note this proposal is subject to survey with the Openreach New Site Representative.FBC to also agree exact offsite duct link. Please note - This proposal assumes the developer will carry out all works as indicated on the plan and under the terms in the accompanying letter.If the developer is unable or unwilling to carry out these works as proposed. Openreach may alter the proposed layout and terms accordingly.



Exchange Area: MIDDLETON ON SEA	
Planned By: PANDIDURAI VENKADASAMY	
NSI: MZD/059	Issue No: 1
Map Reference: SU9501	
Date: 09-OCT-2018	Page No: 1 of 1