



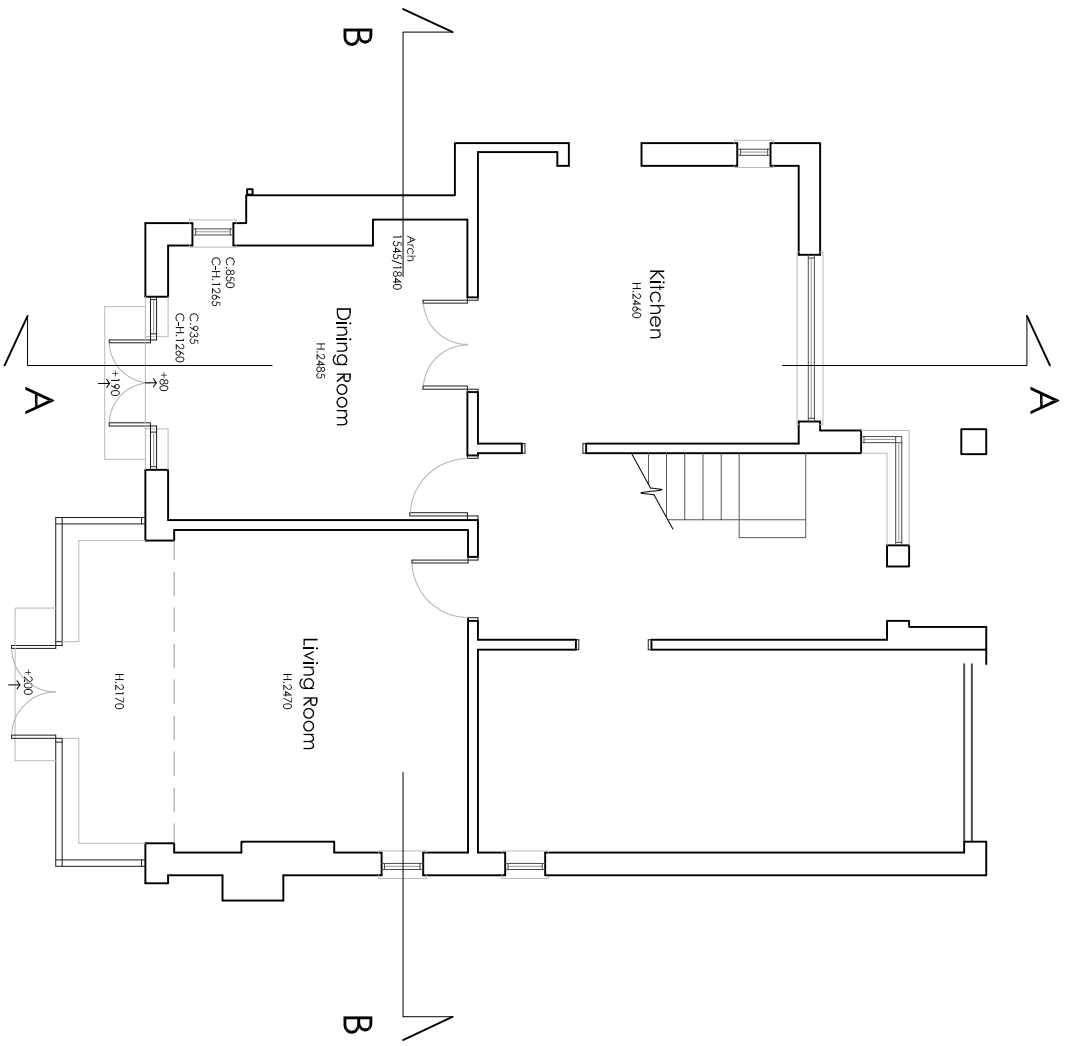


Ground floor Plan

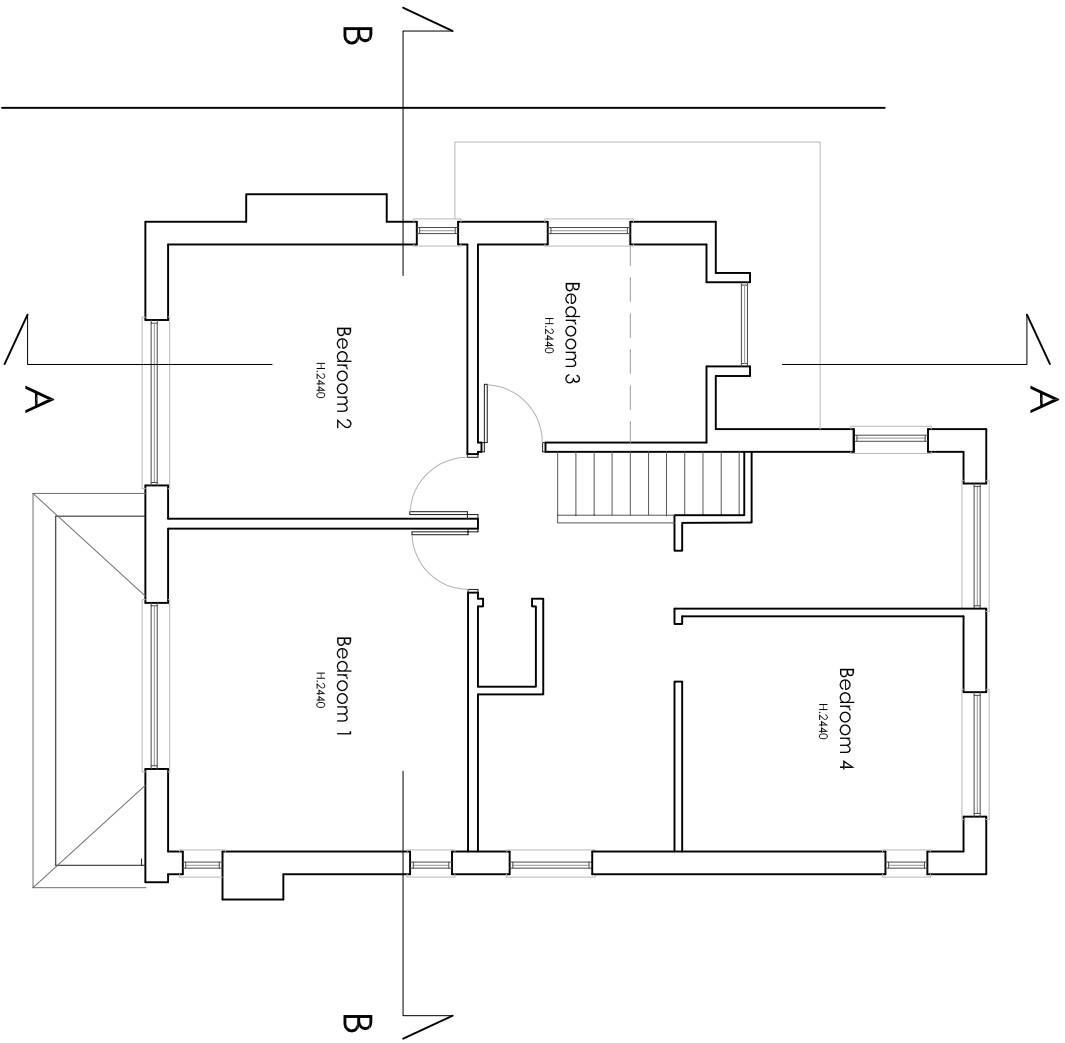

First floor Plan

Scale in metres

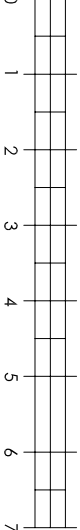

DRAWING	NUMBER	202106.Exg 02
As Existing	REVISION	
Floor plans	SCALE	1:100 @ A3
	DATE	September 2021

PROJECT

Proposed extensions and alterations at 38 Limmer Lane
Felpham, PO22 7EU

CLIENT

Pauline Yarwood

Benjamin Favier Architects

23 Twitten Way Worthing BN14 7JU T. 01903 209 635 M. 07946 380099

