



KEY TO WALLS

- Existing wall retained
- Existing wall taken down
- New wall

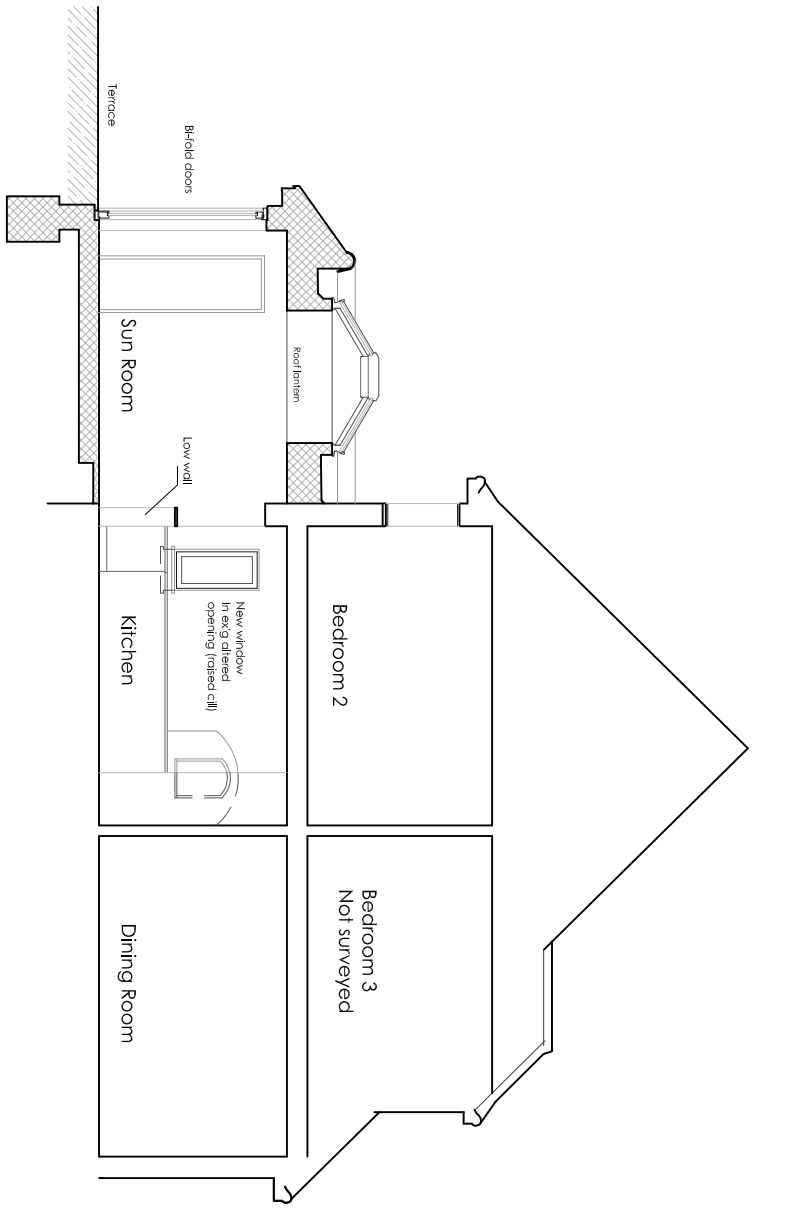

Cross-Section AA

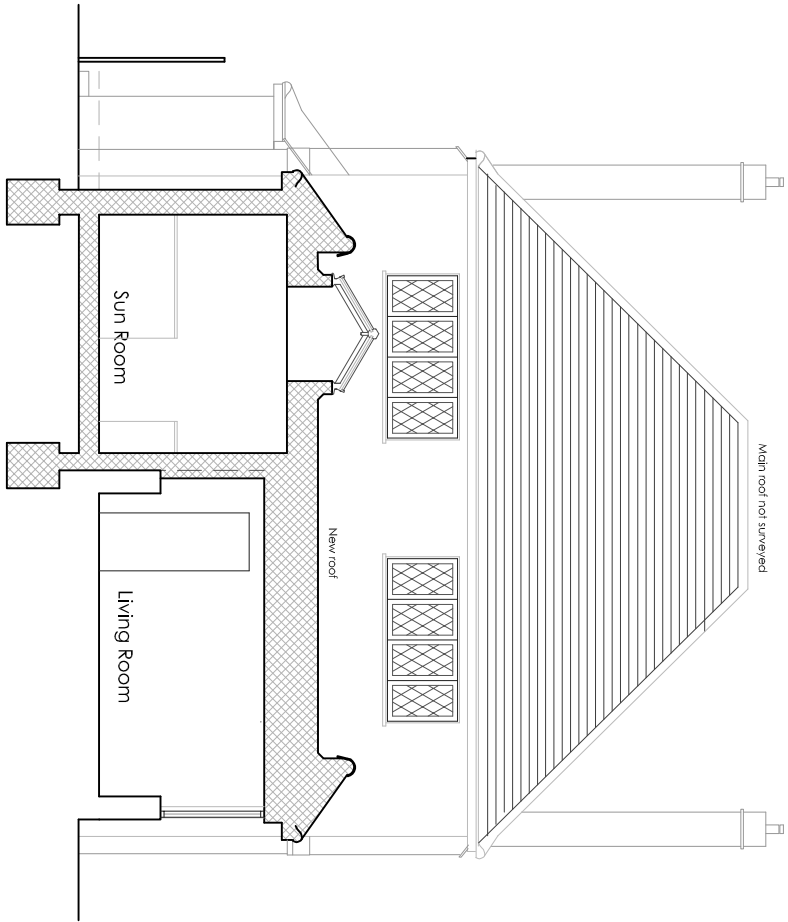

Cross-Section BB

Revisions

A: 17.03.22: Updated

DRAWING	NUMBER 202106.PAp 04
As Proposed	REVISION A
Cross-Sections AA and BB	SCALE 1:100 @ A3
	DATE March 2022

PROJECT

Proposed extensions and alterations at Briar Lodge,
38 Limmer Lane, Felpham, PO22 7EU

CLIENT

Pauline Yarwood

Benjamin Favier Architects

23 Twitten Way Worthing BN14 7JU T. 01903 209635 M. 07946 380099

