


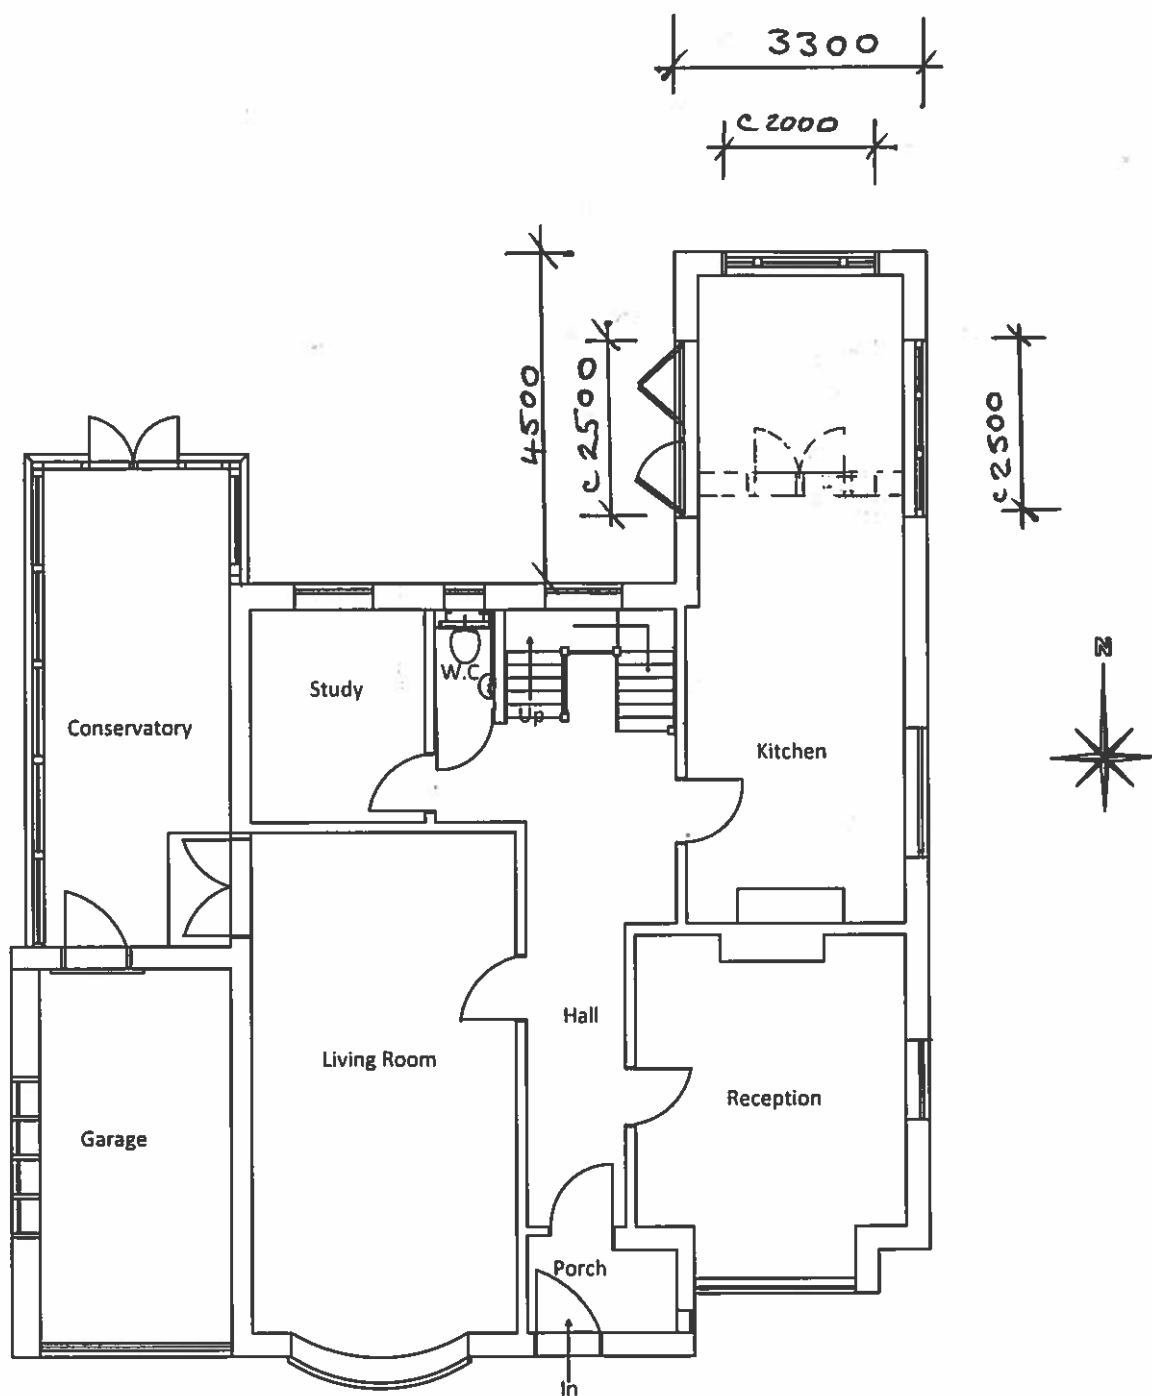

Proposed Ground Floor Plan

5 DAVENPORT ROAD
FELPHAM

DRAWING NO. 05 REV B

A: 28 02 2022
DIMENSIONS CLARIFIED
VELUX REMOVED
B: 01 04 2022
DIMENSIONS