




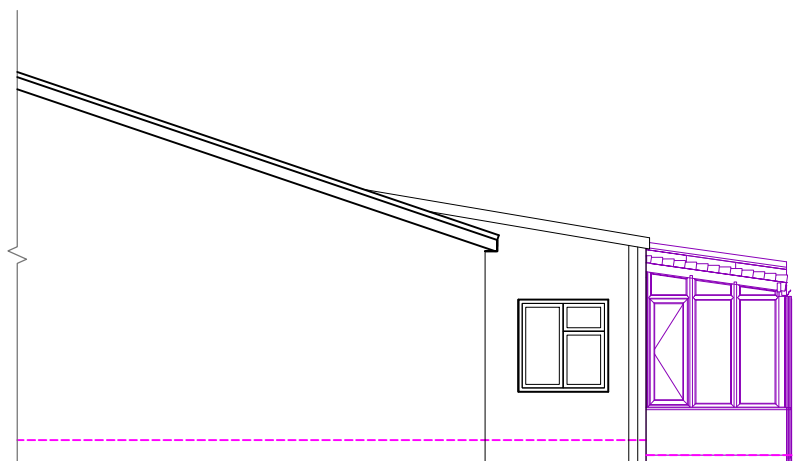


Proposed right elevation

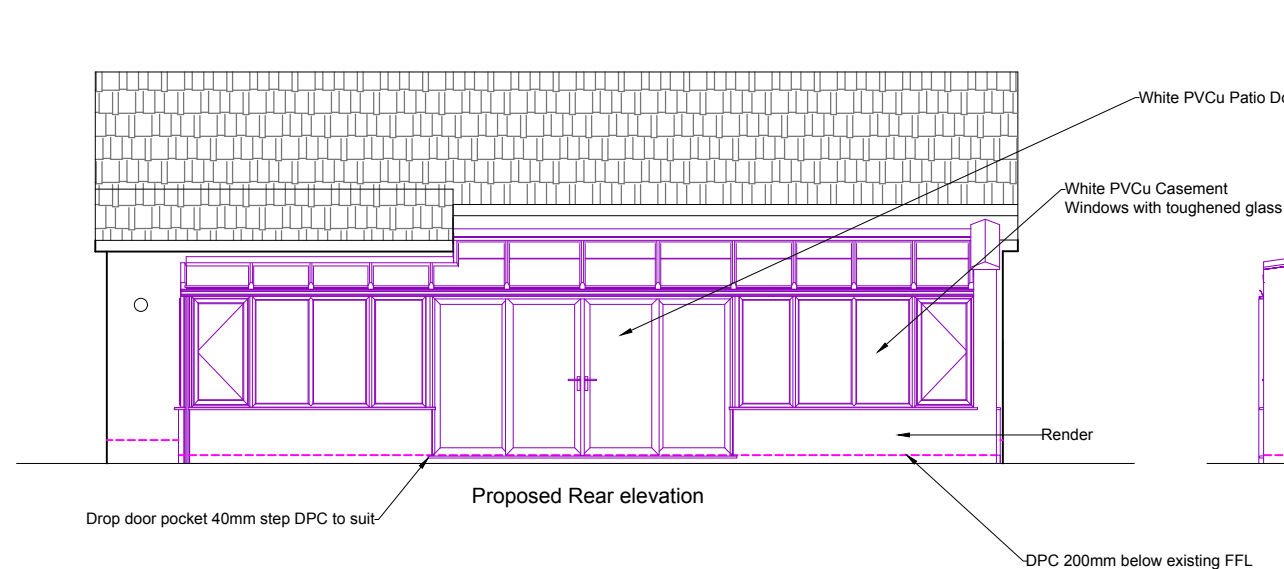


Proposed Rear elevation

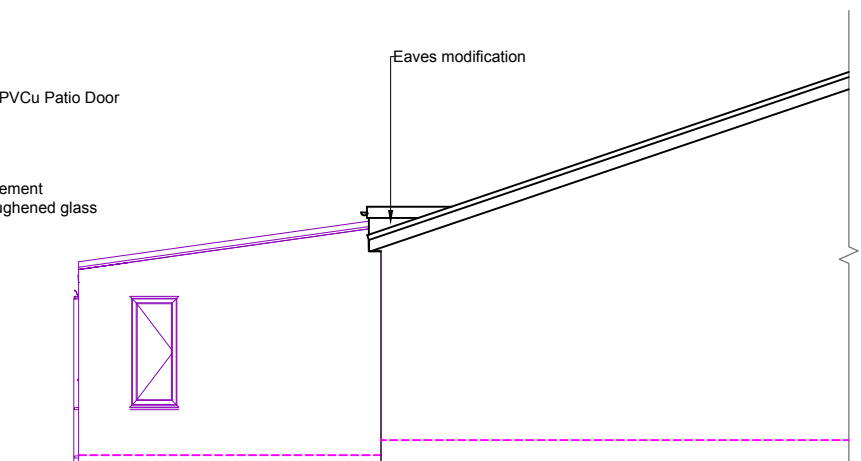

Proposed left elevation

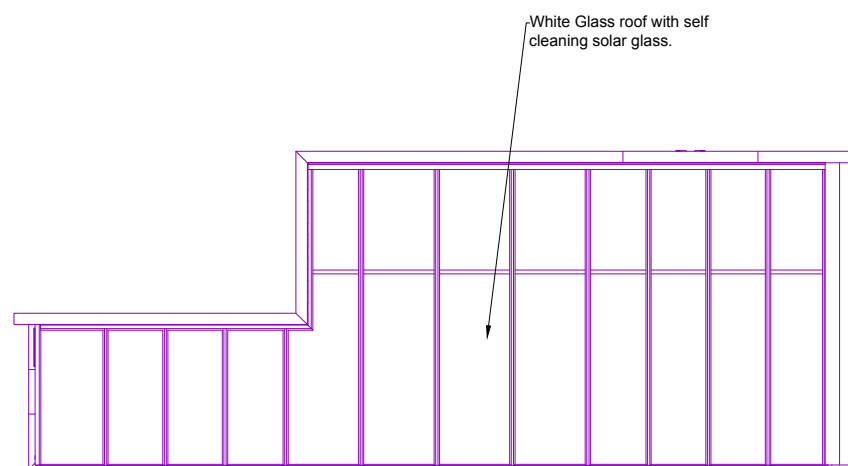

Proposed Roof plan

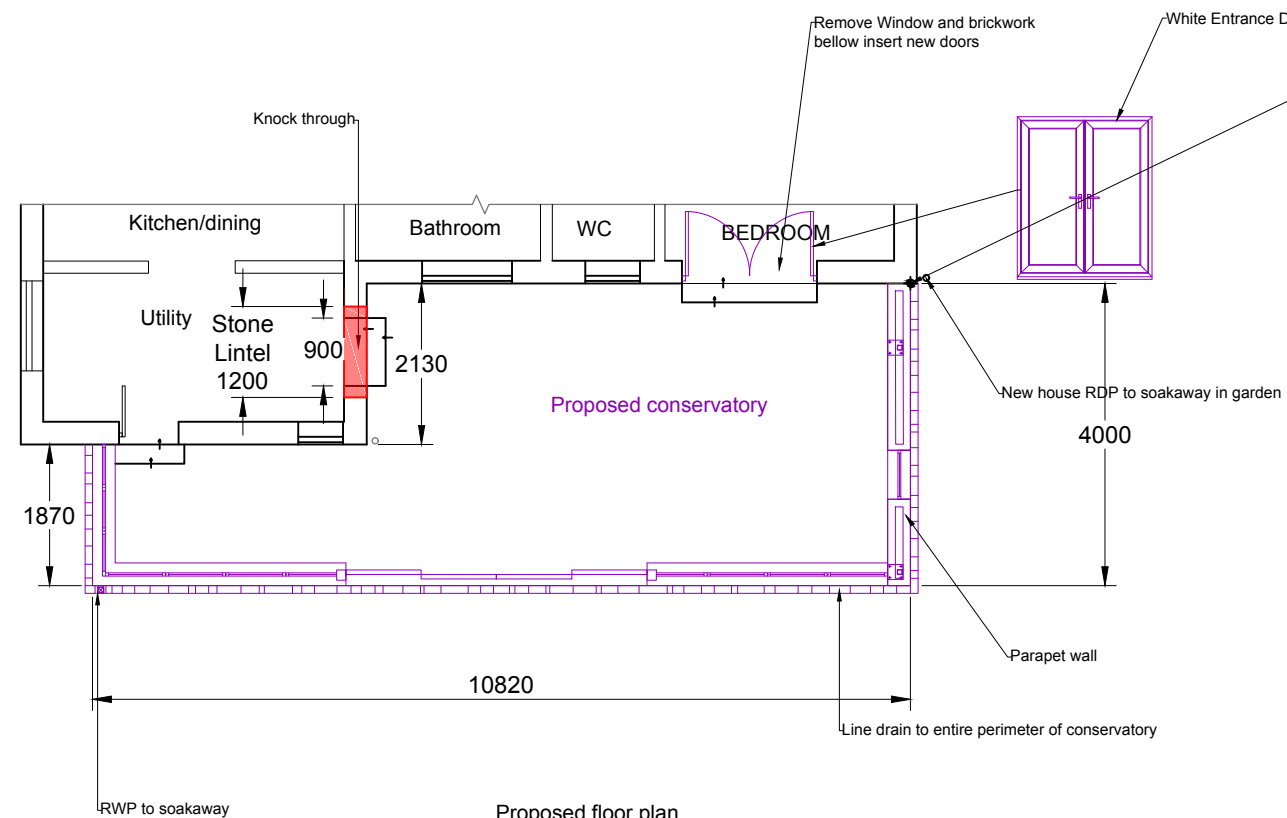

Proposed floor plan

1. All dimensions in millimetres (mm) and levels in metres (m) unless noted otherwise.
2. This drawing to be read in conjunction with all other relevant drawings and specification.
3. All work to comply with the relevant British Standards, Codes of Practice and the Building Regulations.

Revisions:

Customer: Mr Robert Jackson
119 Felpham Way
BOGNOR REGIS
West Sussex
PO22 8QB

Drawing Title:
Proposed elevation and floor plan

Drawing No:	5228/PP/ 03	Contract No:	WF5228AV
Scale:	1:100	Starting Date:	26 FEB 2018
Drawn:	E.Radinaite	Revision:	A-06 March 2018
Size:	A3	Ref No:	.



© Crown copyright. All rights reserved.
License numbers 010031673 and 100042205

