




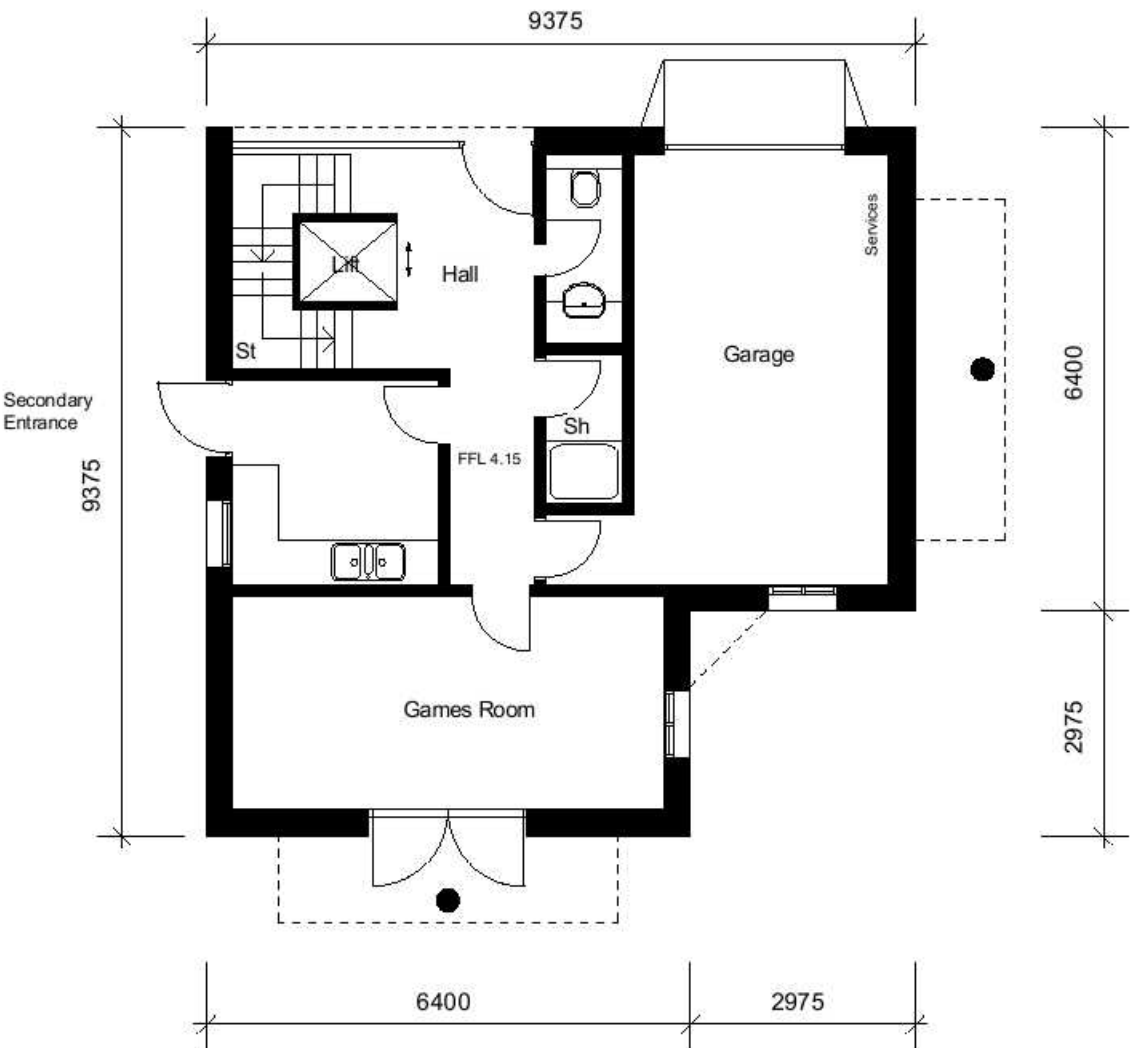


Ground Floor Plan

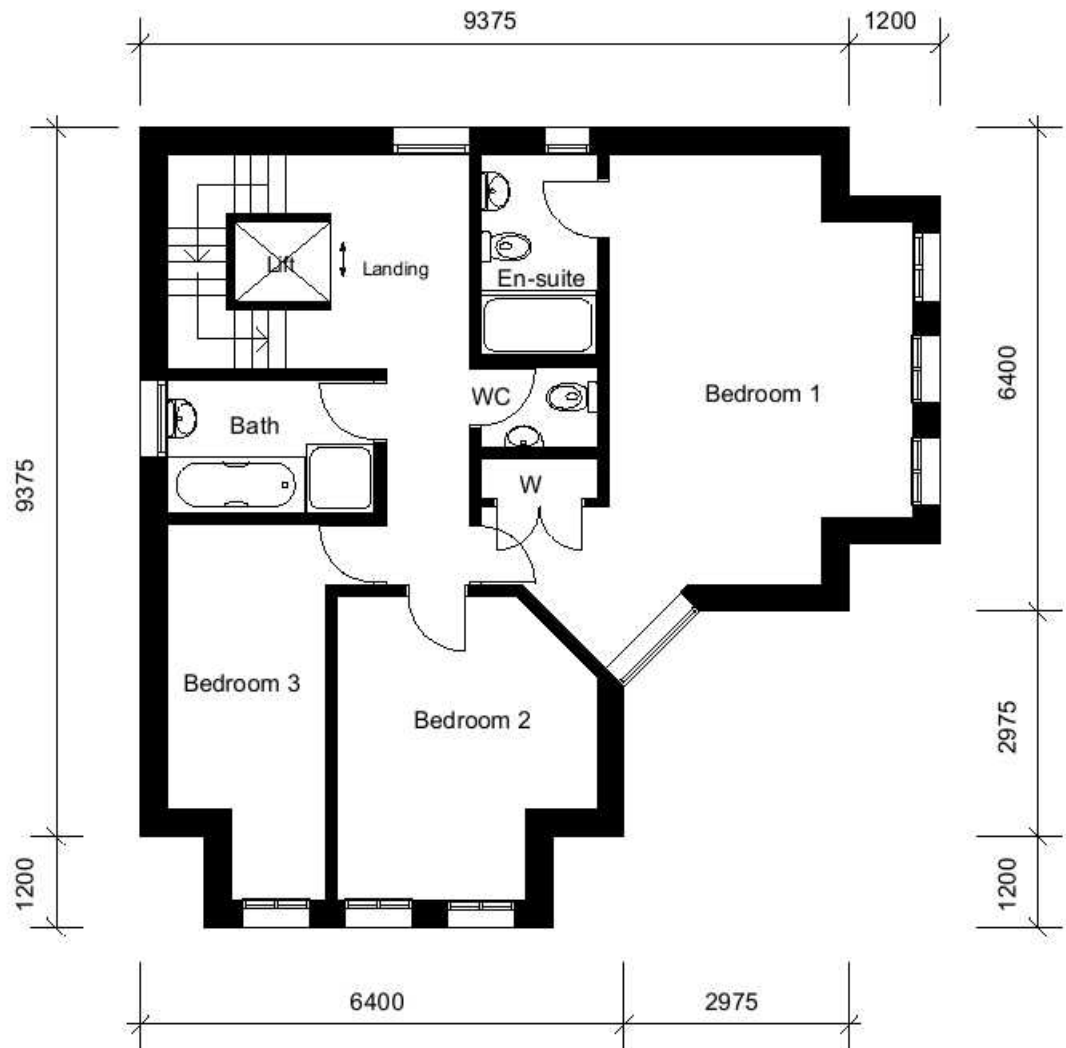

First Floor Plan

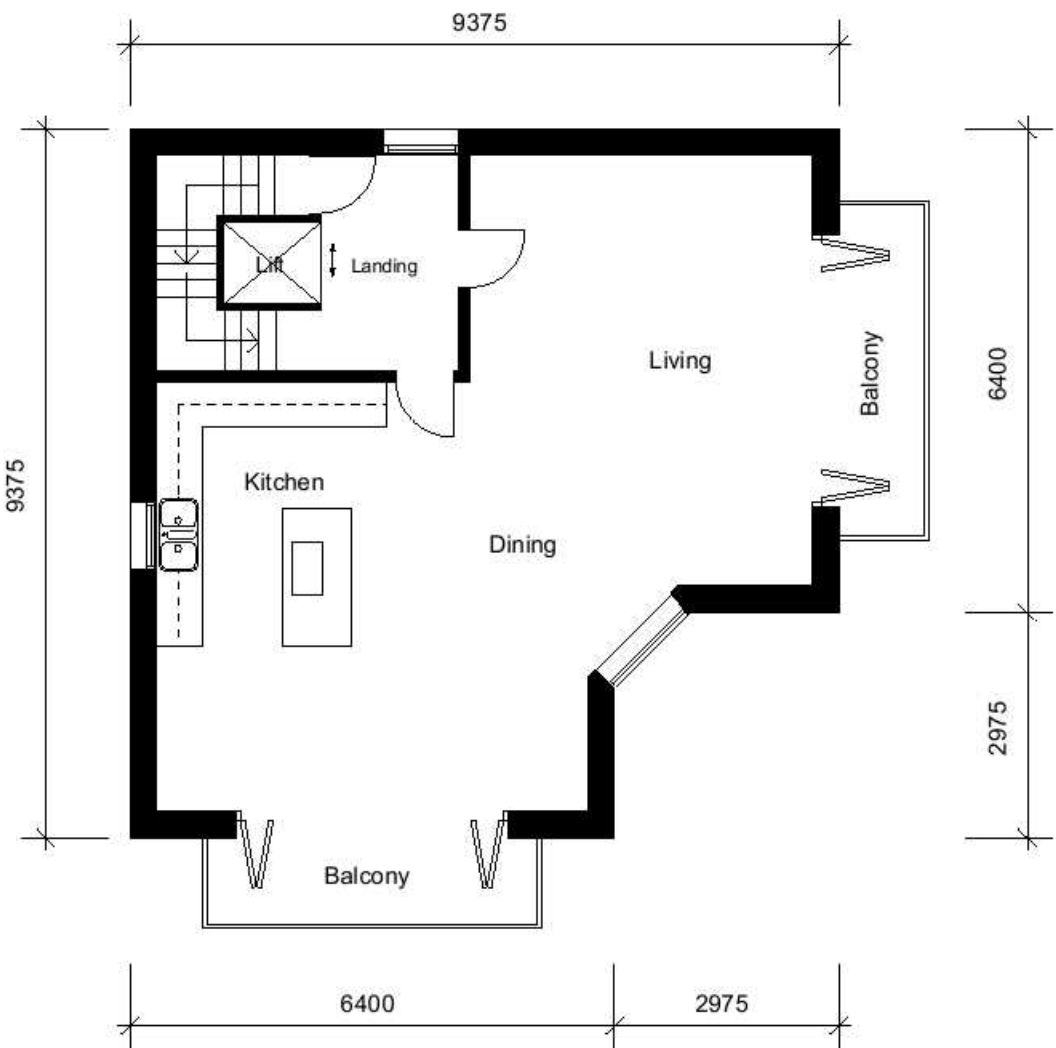

Second Floor Plan

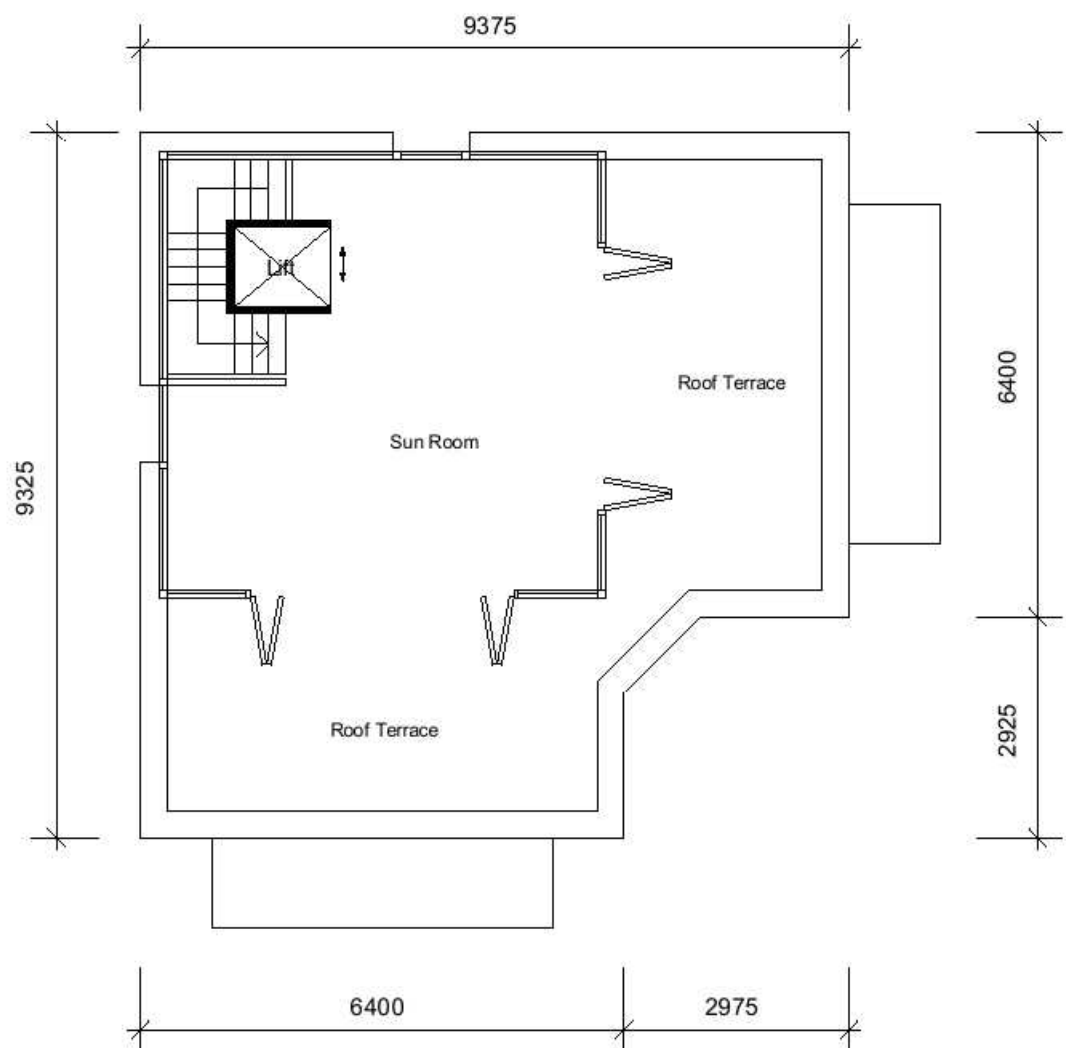

Third Floor Plan

IVON BLUMER ARCHITECTS LTD

PROJECT	Gull Point - Felpham	DATE	28/01/09
TITLE	Floor Plans - Plot 3	DRG NO	IBA/281/202
SCALE	1 : 100	REVISIONS	-



Orchard House Studio
41 West Drive
Aldwick Bay
West Sussex
PO21 4LZ
Tel 01243 263241
www.ivonblumerarchitects.com
ivon@ivonblumerarchitects.com