


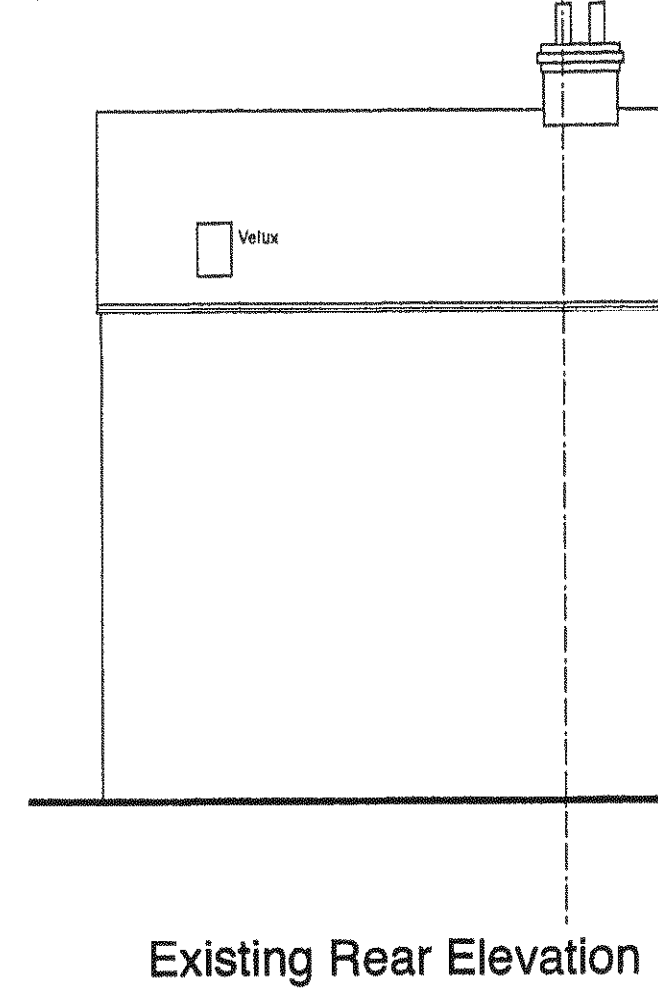
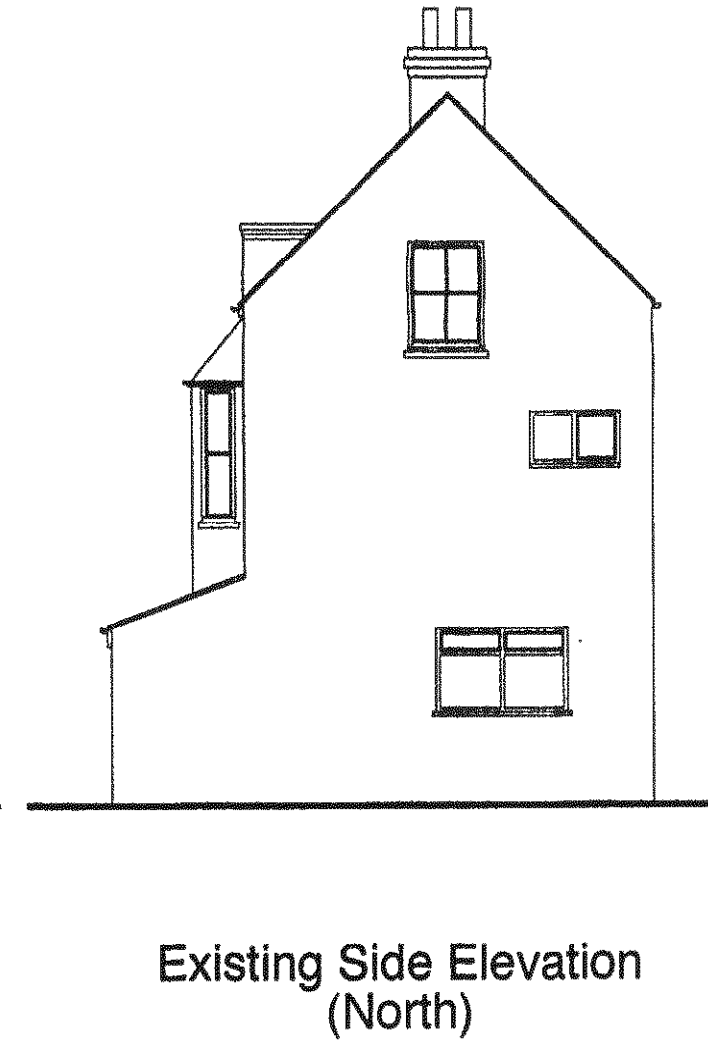
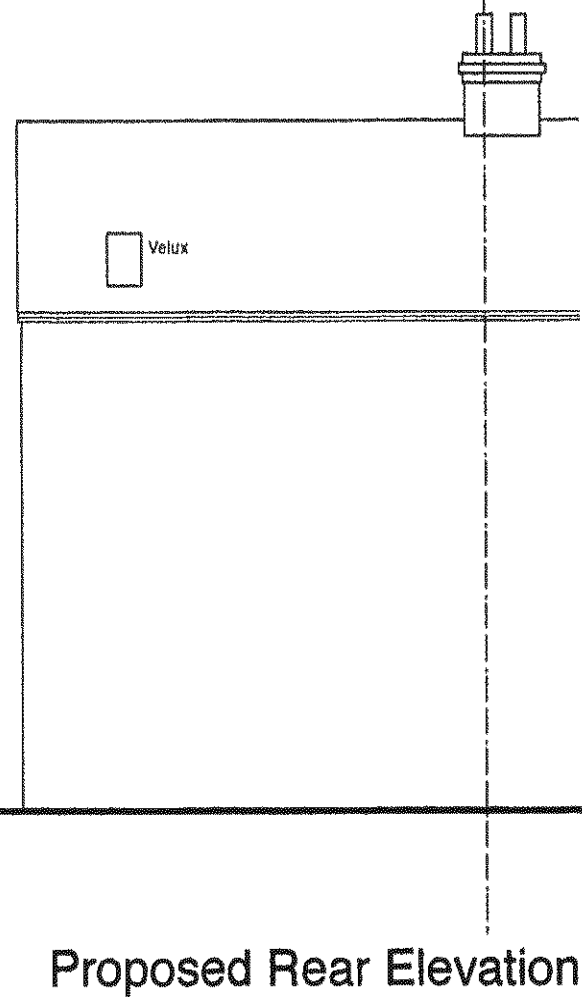
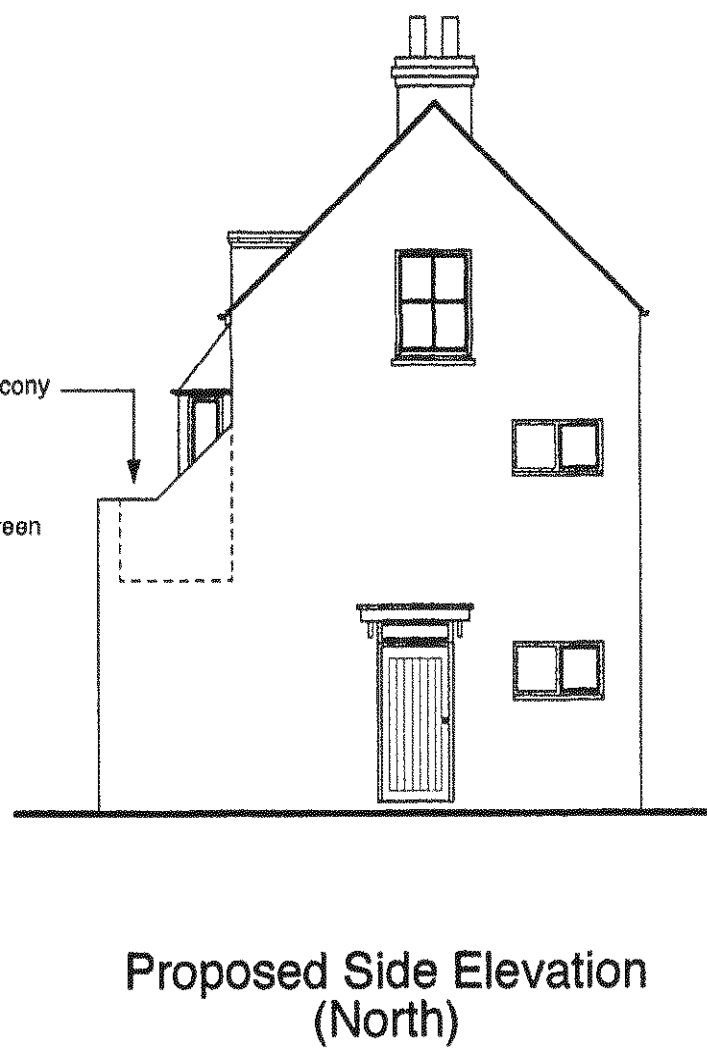
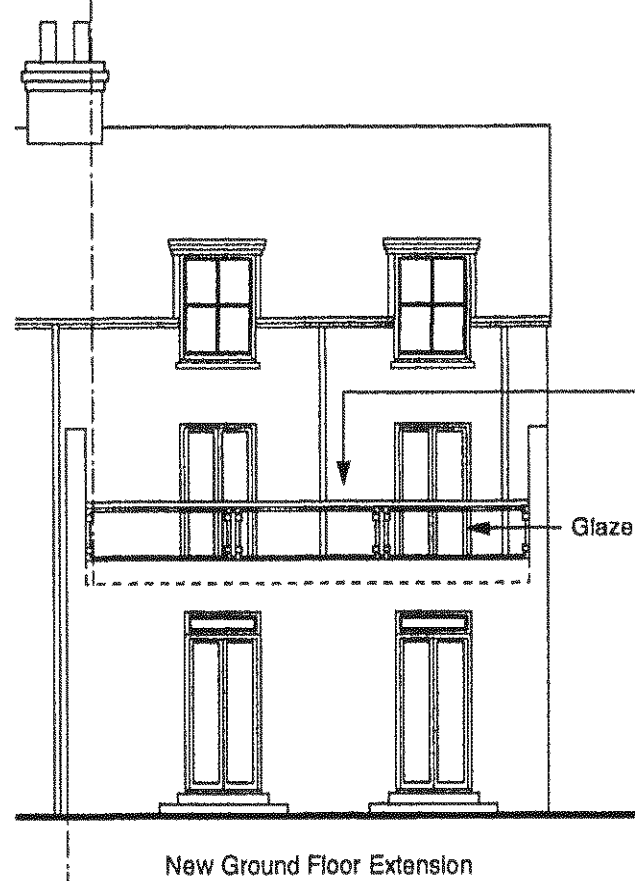
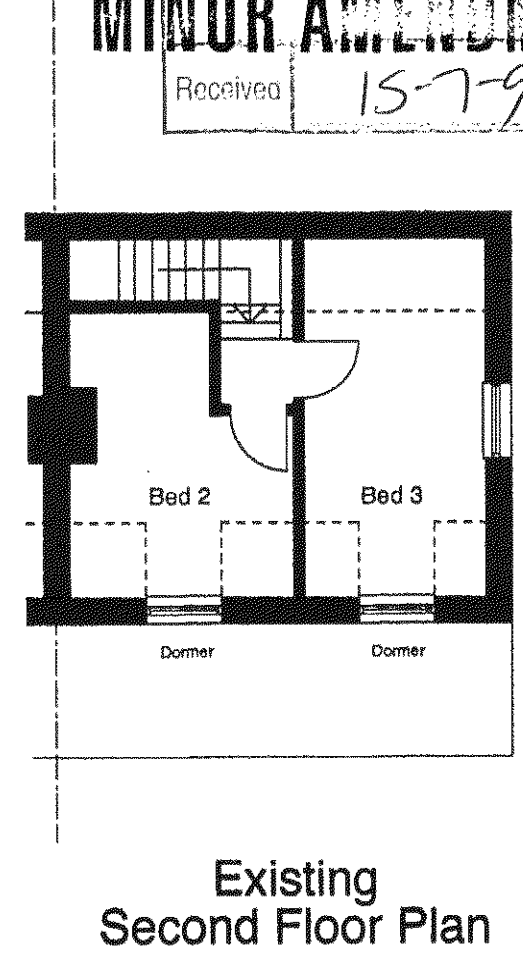
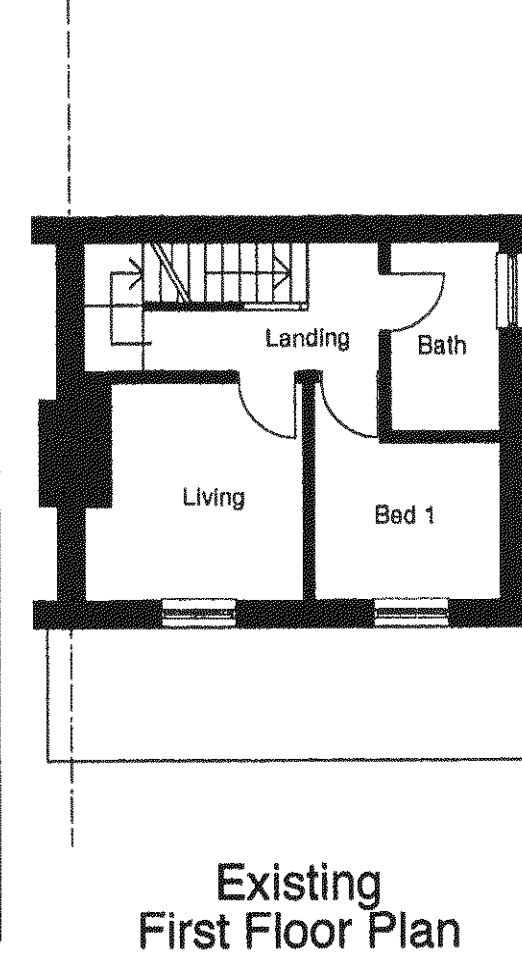
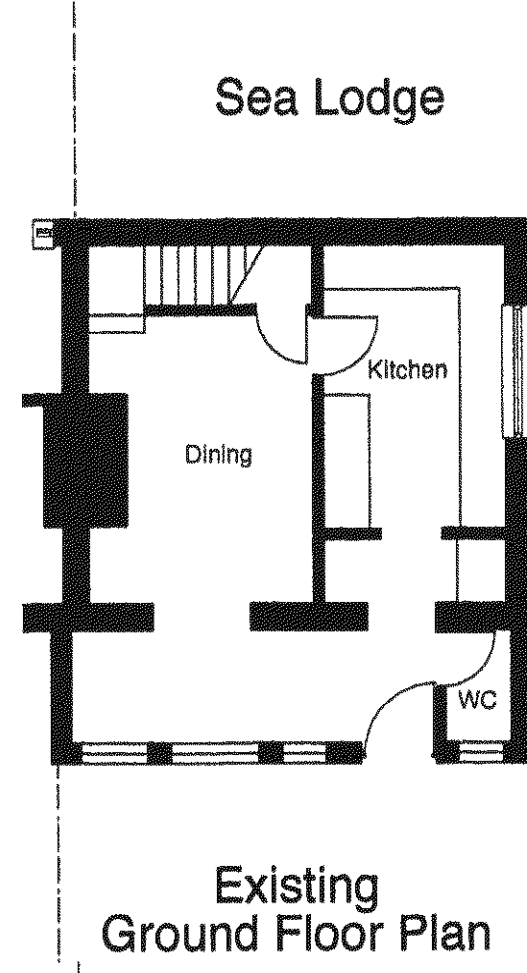
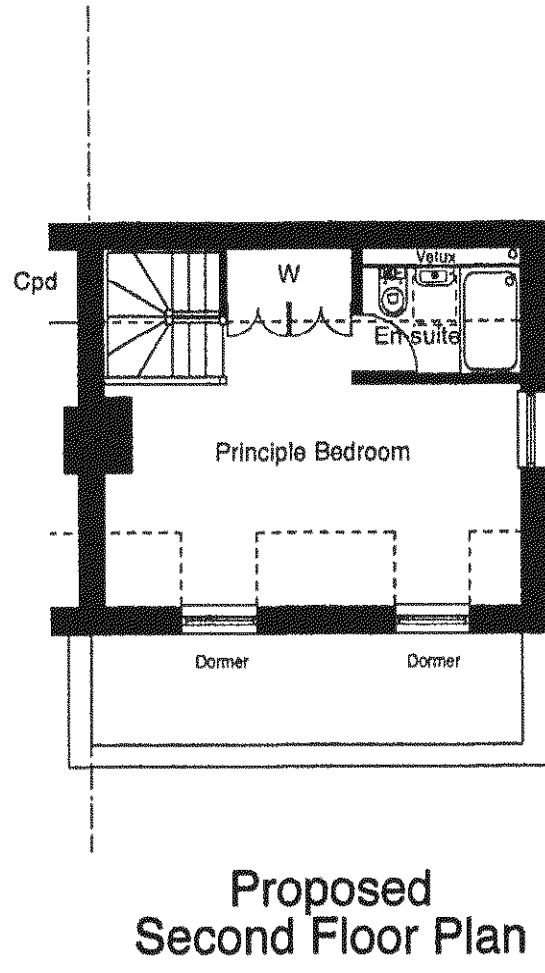
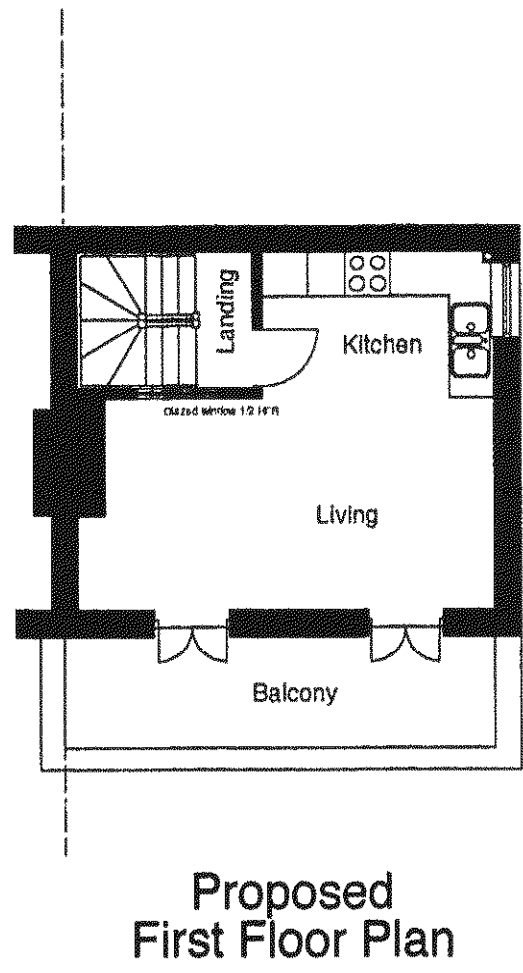


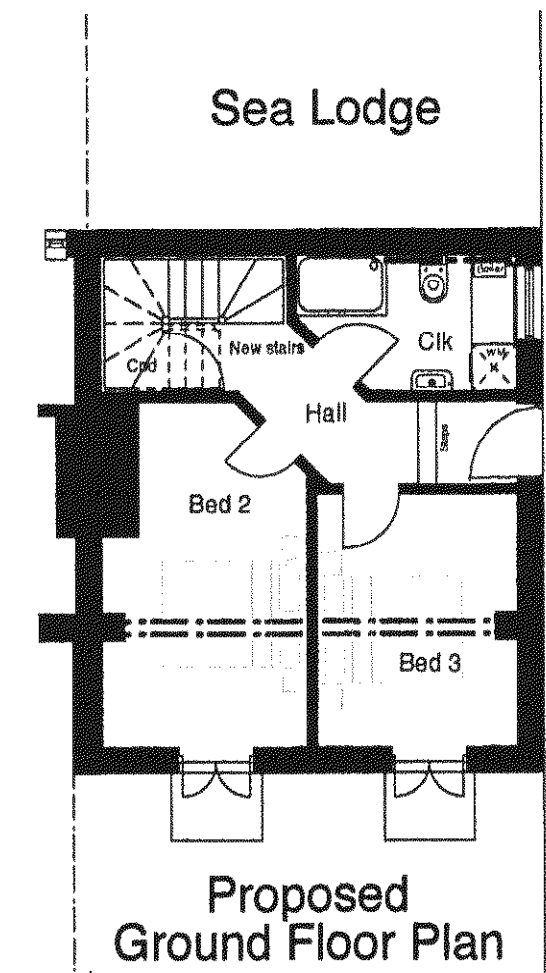

PROPOSED PLANS & ELEVATIONS

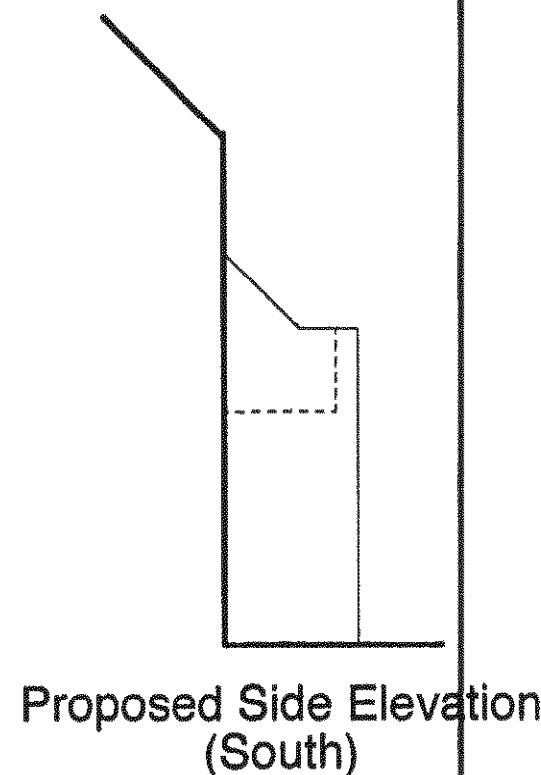

EXISTING PLANS & ELEVATIONS

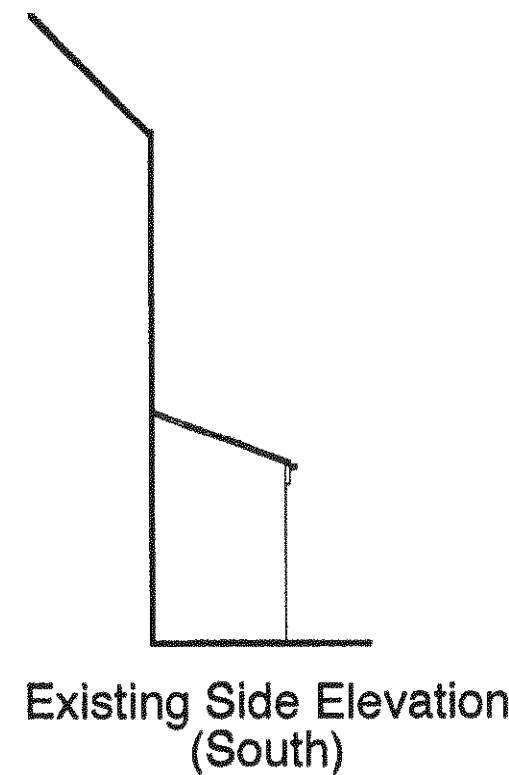

IVON BLUMER ARCHITECTS LTD

PROJECT	Sea Lodge - Felpham	DATE	07/07/09
TITLE	Sea Lodge - Plans & Elevations	DRG NO	IBA/294/02
SCALE	1 : 100	REVISIONS	