




North Elevation

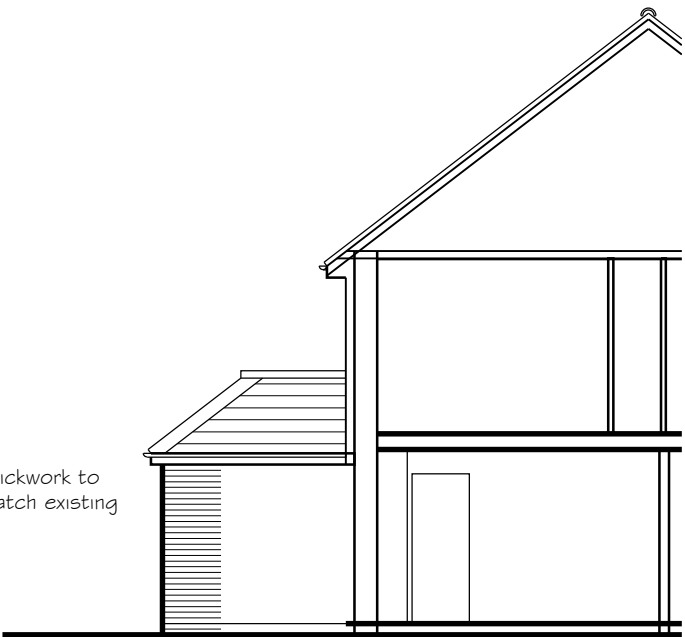


West Elevation




South Elevation

NOTES:


Dimensions to be checked on site before placing material orders or commencing work.
Any discrepancies shall be reported immediately.
Do not scale from these drawings except for planning purposes.
Use figured dimensions only.
Where applicable this drawing is to be read in conjunction with other consultants' drawings.
This drawing is the copyright of hda projects ltd.

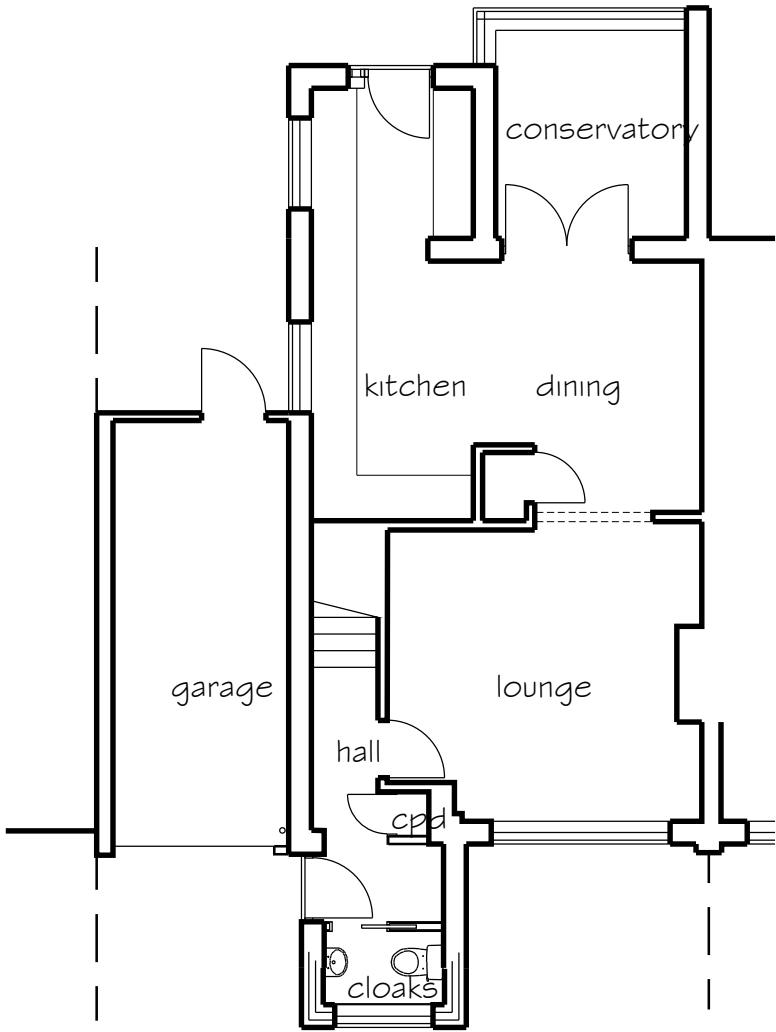


Ground Floor Plan

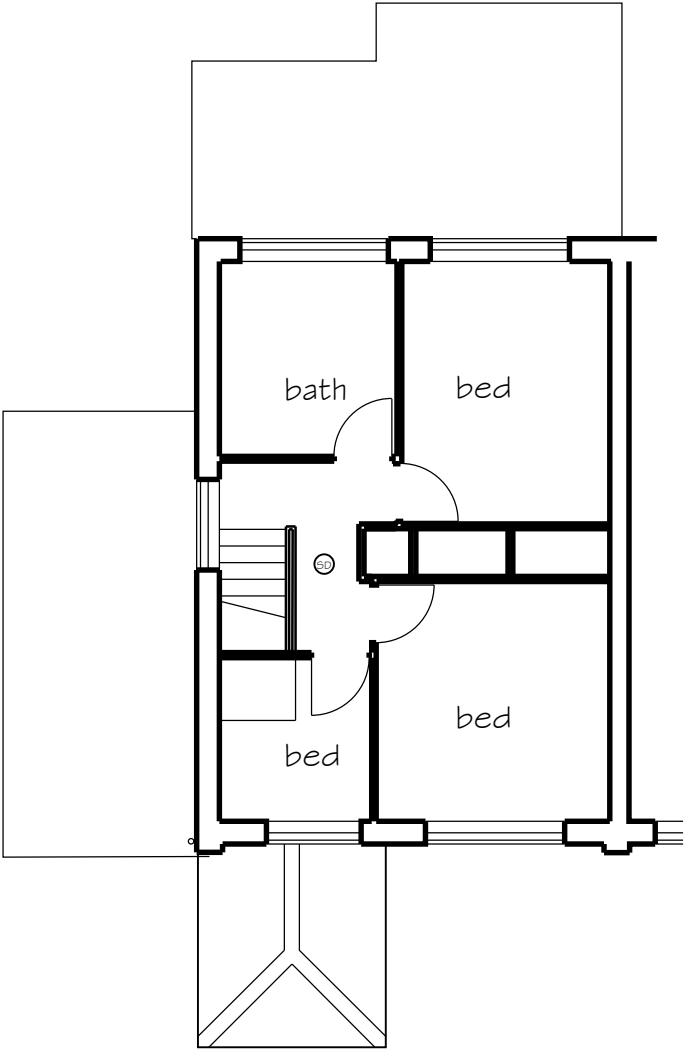

First Floor Plan

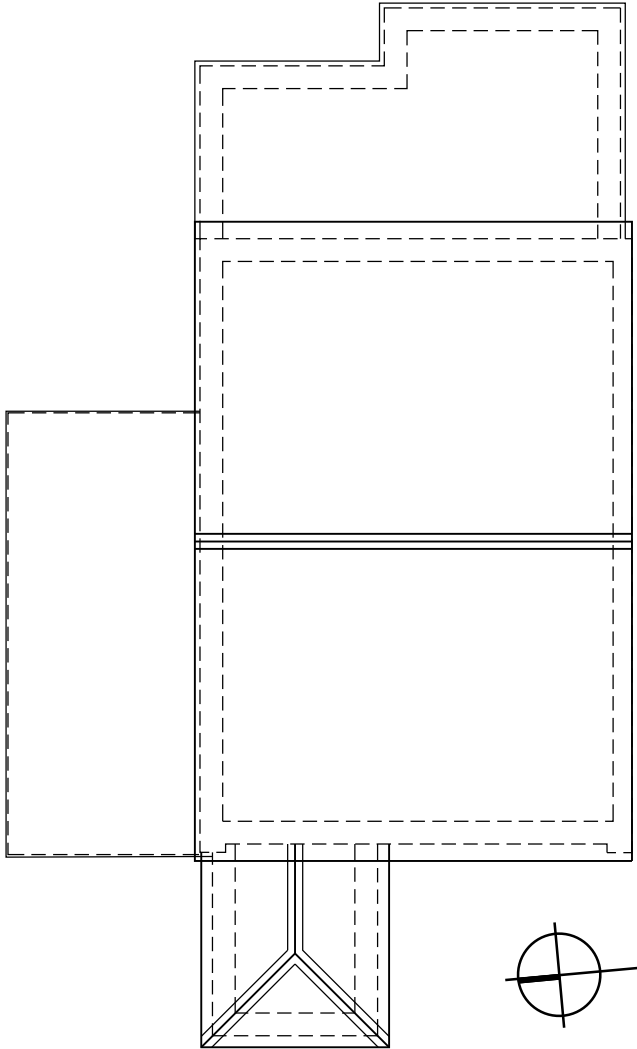

Roof Plan

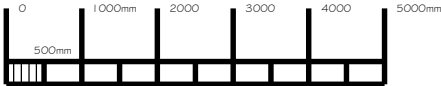

A Jan 2022 Cloaks window revised

Rev	Date	Amendment
-----	------	-----------

hda projects
St Johns House - St Johns Street
Chichester - West Sussex - PO19 1UU
Tel: 07881287017
e-mail: hda.projects@talktalk.net

For
Ms B Wahl

Project
5 Poulner Close
Felpham
West Sussex
PO22 8HN

Title
Plans as Proposed

Date	Drawn	Scale	Checked
Sept 2021	wm	1:100 @ A3	
Job Number	Prefix	Drawing Number	Revision
2021 51	P	03	A