



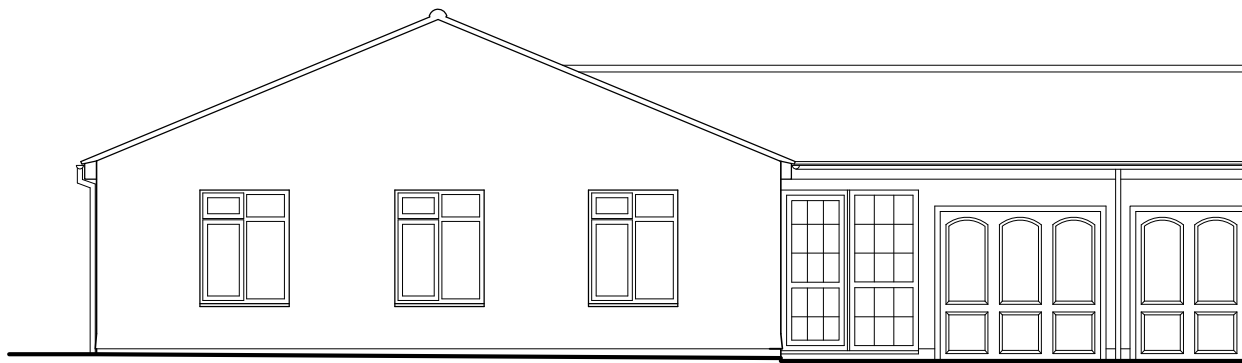


East Elevation

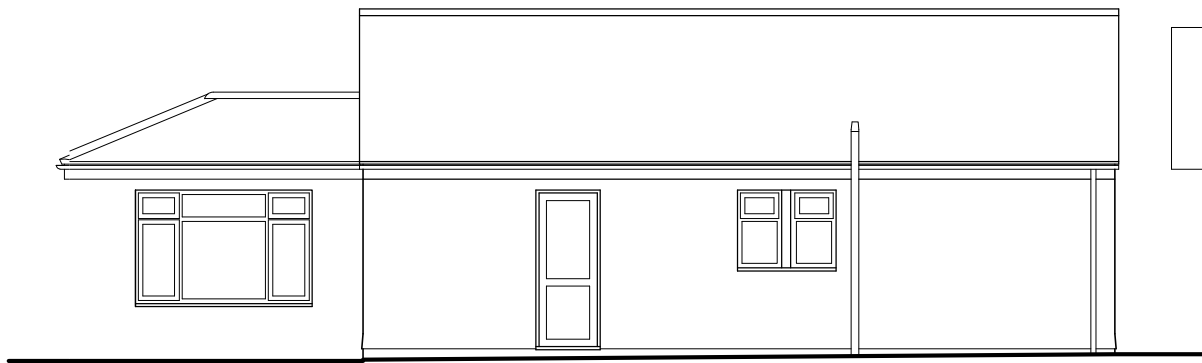

South Elevation


This drawing and its contents are the strict copyright of Architectura Design. No reproduction without permission. Do not scale. Written dimensions to be used where given. All dimensions and details to be checked on site. FOR PLANNING PURPOSES ONLY

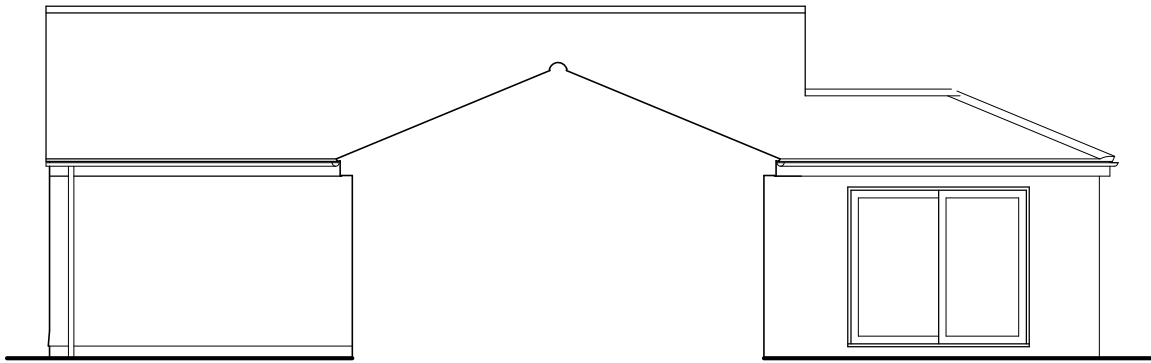


North Elevation



West Elevation

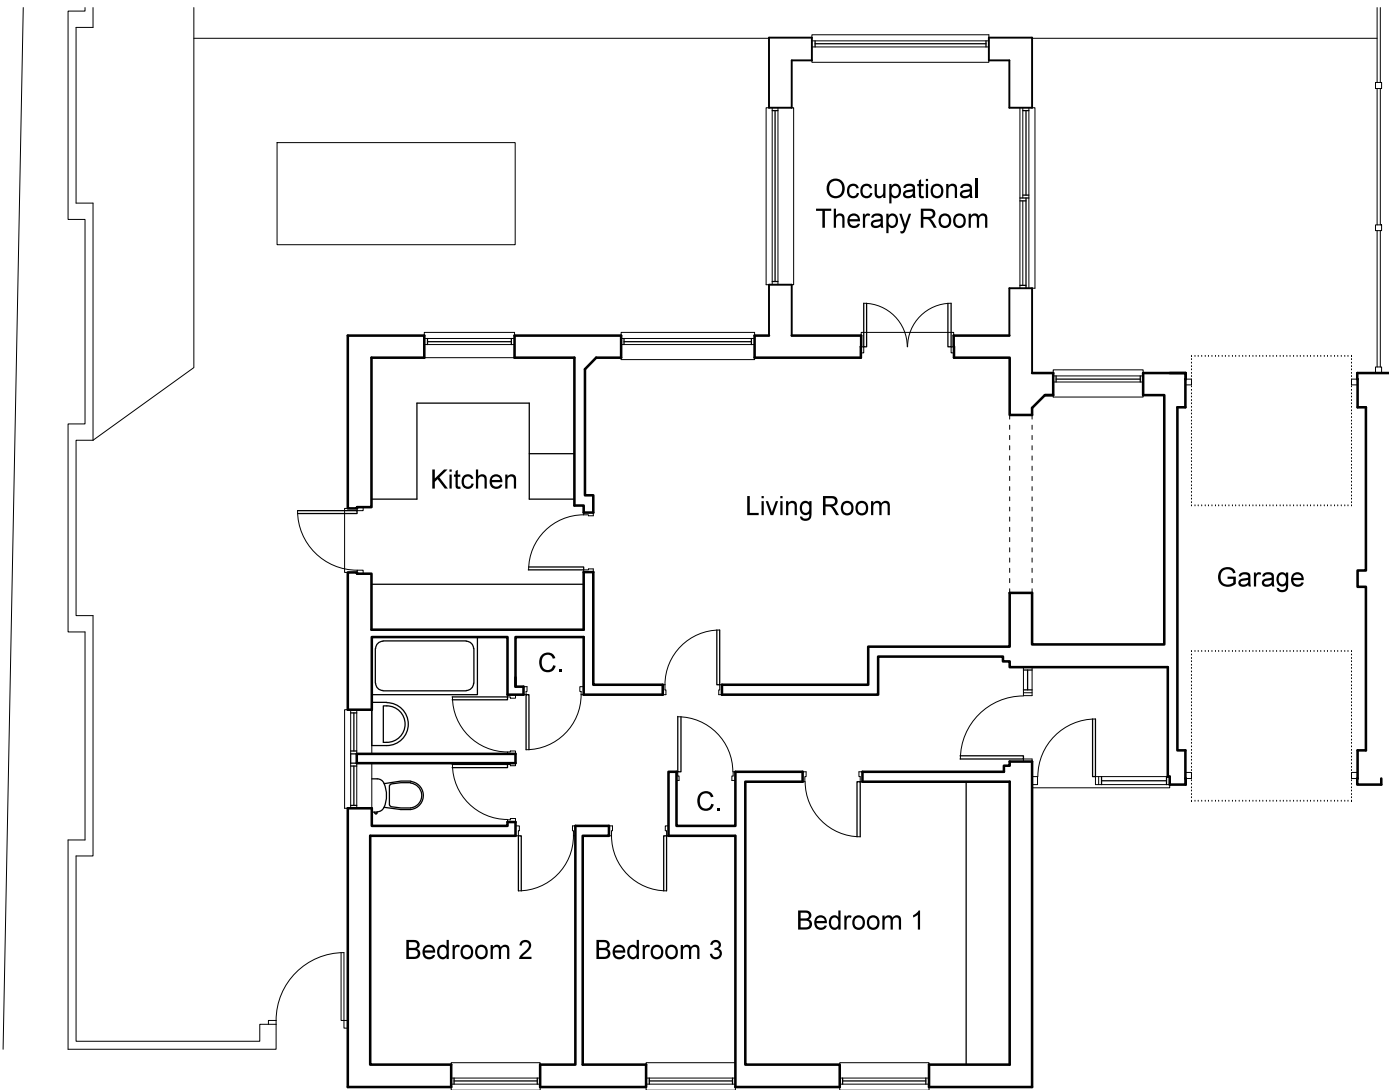

Ground Floor Plan

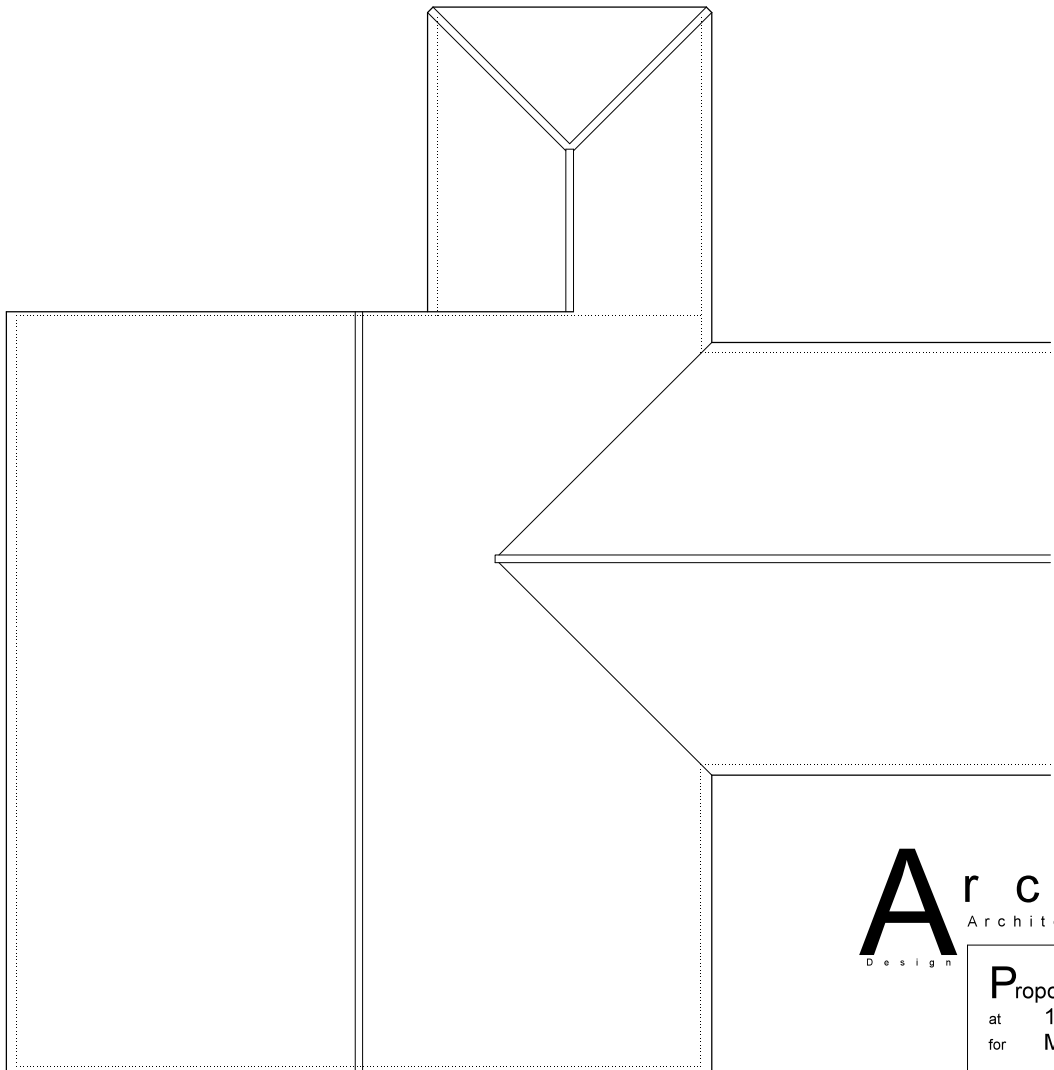

Roof Plan

0 1 2 3 4 metres

Architectura
Architectural Design & Drawing Service
Design

Proposed Extension and Alterations
at 1 Avon Close, Bognor Regis
for Mr and Mrs Howard

Drawing S02 December 2018 Scale 1:100 @ A3
Survey Drawing - Ground Floor & Roof Plan & Elevations