


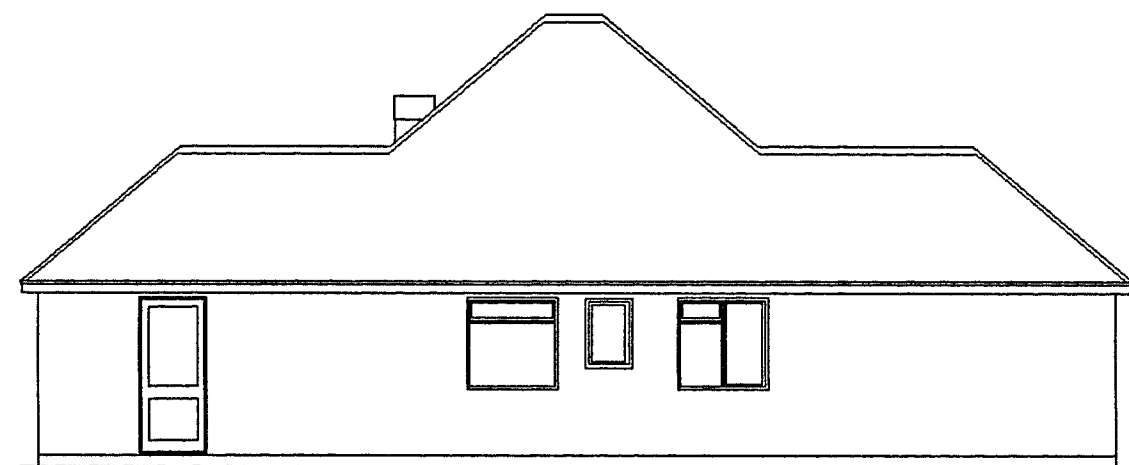


EXISTING EAST ELEVATION



EXISTING WEST ELEVATION



EXISTING SOUTH ELEVATION

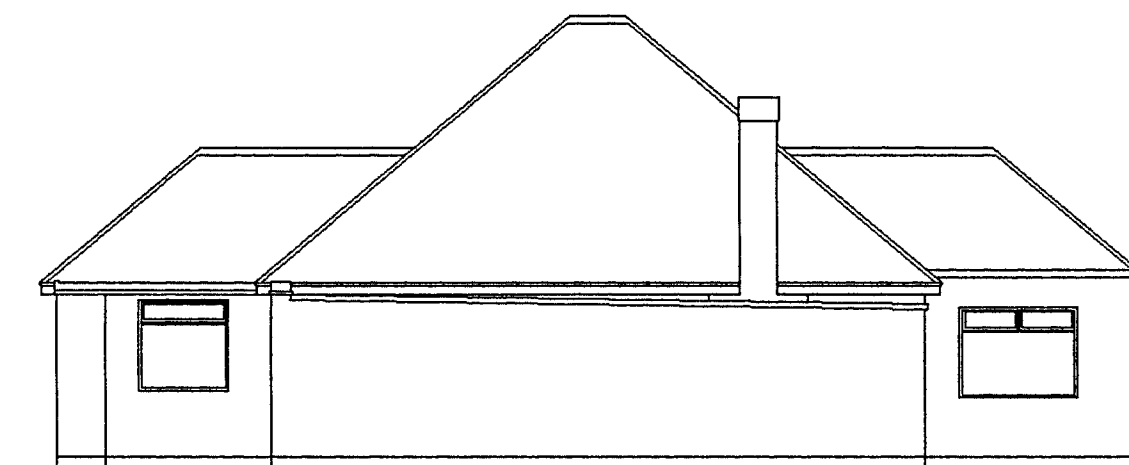

EXISTING NORTH ELEVATION




NEW EAST ELEVATION



NEW WEST ELEVATION





NEW SOUTH ELEVATION

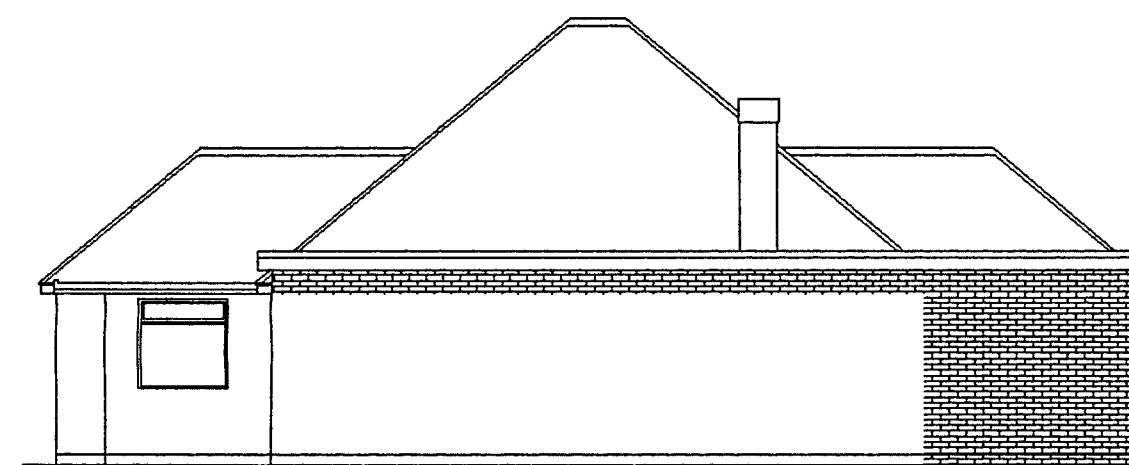

NEW NORTH ELEVATION



LOCATION PLAN

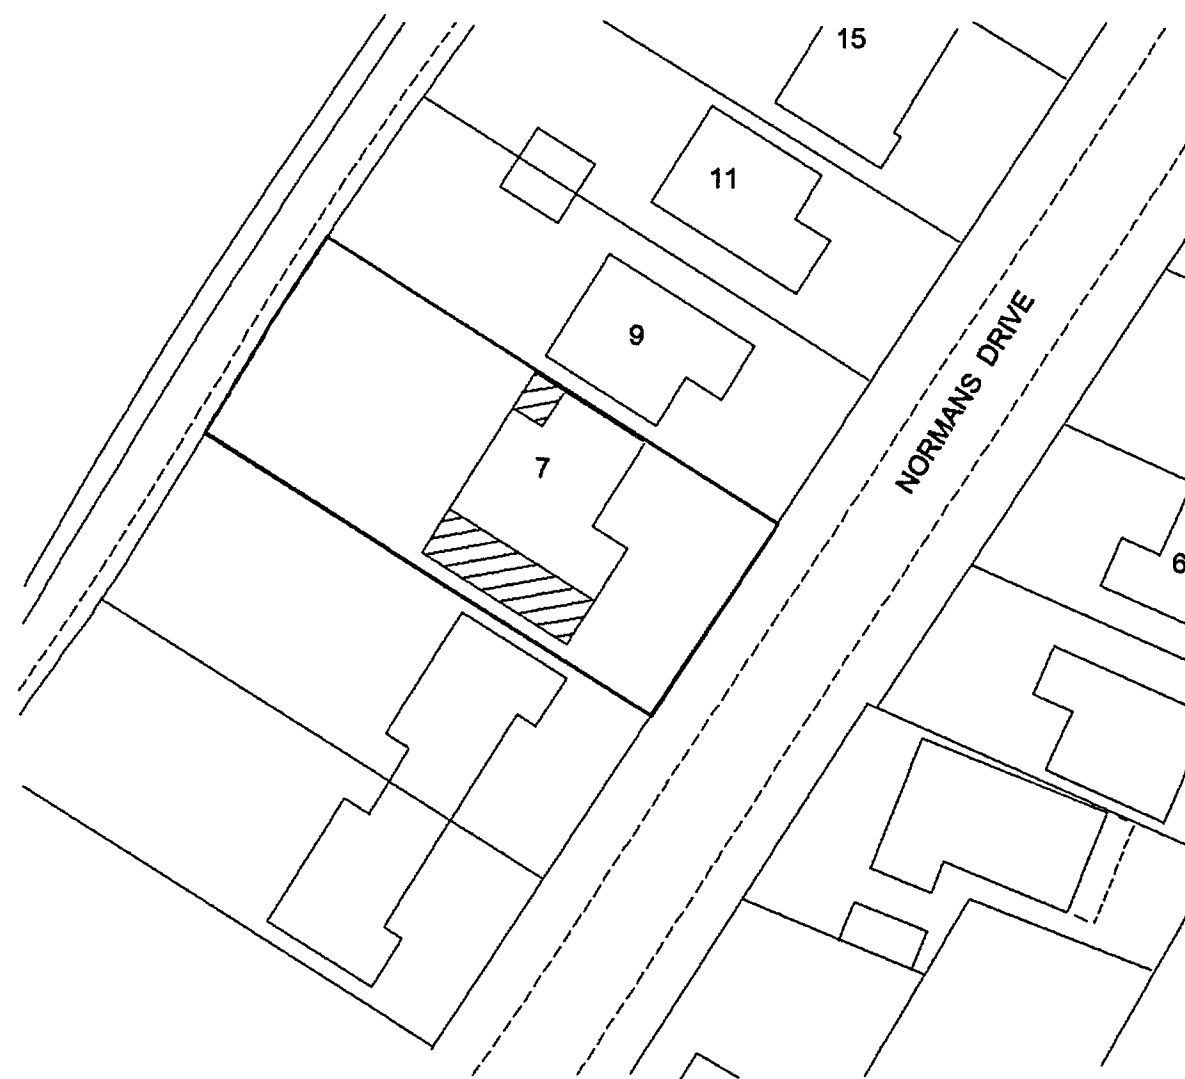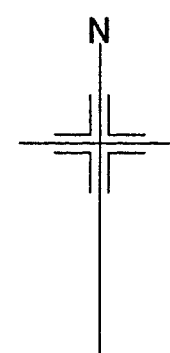

SITE PLAN

Do not scale from drawings
(excepting Local Authorities)
All dimensions to be checked on site

All work to comply with Building Regulations, British Standards, manufacturer's instructions / specifications and engineer's calculations at all times. Construction must also comply with all safety at work regulations. Additional work may be requested by the building inspector as work proceeds to ensure the new building complies with all building regulations.

No	Change	Date	By
----	--------	------	----

BKM PLANS
architectural
plans and
drawing
service

Title:
7 Normans Drive
Felpham
Bognor Regis

Scale 1 100 1 500 1:1250

Date 6th March 2008

Drawn by

Drawing 1 / 3

All drawings are copyright of BKM architectural plans and drawings service and may not be reproduced without prior permission