

Notes
All details are indicative only. All dimensions to be checked on site by contractor prior to commencement of works. Any discrepancies in drawings to be reported to SYR CONSULTANTS.

Notes

–Visibility Splays see photos DWG. No. EX/02

FLANSHAM PARK



Kerb Line


Photos

DWG. No.

EX/02

Pavement

Grass Verge
Lamp Post

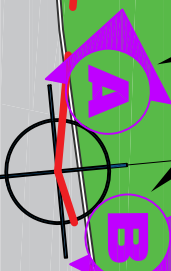

Footpath

6ft Conifer Hedgerow -


6ft Conifer Hedgerow

2



State	10M (%)	10.0M (%)
0M	0.0	0.0
1.0	8.5	8.5
2.0	0.0	0.0
3.0	0.0	0.0
4.0	0.0	0.0
5.0	0.0	0.0
6.0	0.0	0.0
7.0	0.0	0.0
8.0	0.0	0.0
9.0	0.0	0.0
10.0	8.5	8.5

Existing Plan at 1:100 Scale

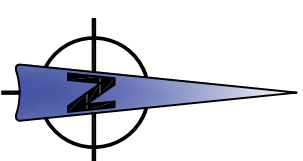

Rev.	Amendments	Date	Dwn.

SYR CONSULTANTS,
SPITFIRE HOUSE,
7 NETTLETON AVENUE,
TANGEMERE, WEST SUSSEX, PO20 2HZ
TEL 01243 787859 MOB 07850122634
EMAIL: fsyred@syrconsultants.com

CLIENT:

Steve Goodman
4 Flansham Park
Felpham
PO22 6QD

PROJECT:

Proposed new dropped kerb
and gravel drive

DRAWING TITLE:

Existing Layout Drawing

DRAWN:	JOB NO:	SCALE:
RCS	202043	As Shown @A
CHECKED:	DRAWING NO:	REV:
SLS	EX/01	
DATE:		
March 20		